



Old Village Hall, Preshute Lane
Manton, Marlborough, Wiltshire
SN8 4HQ

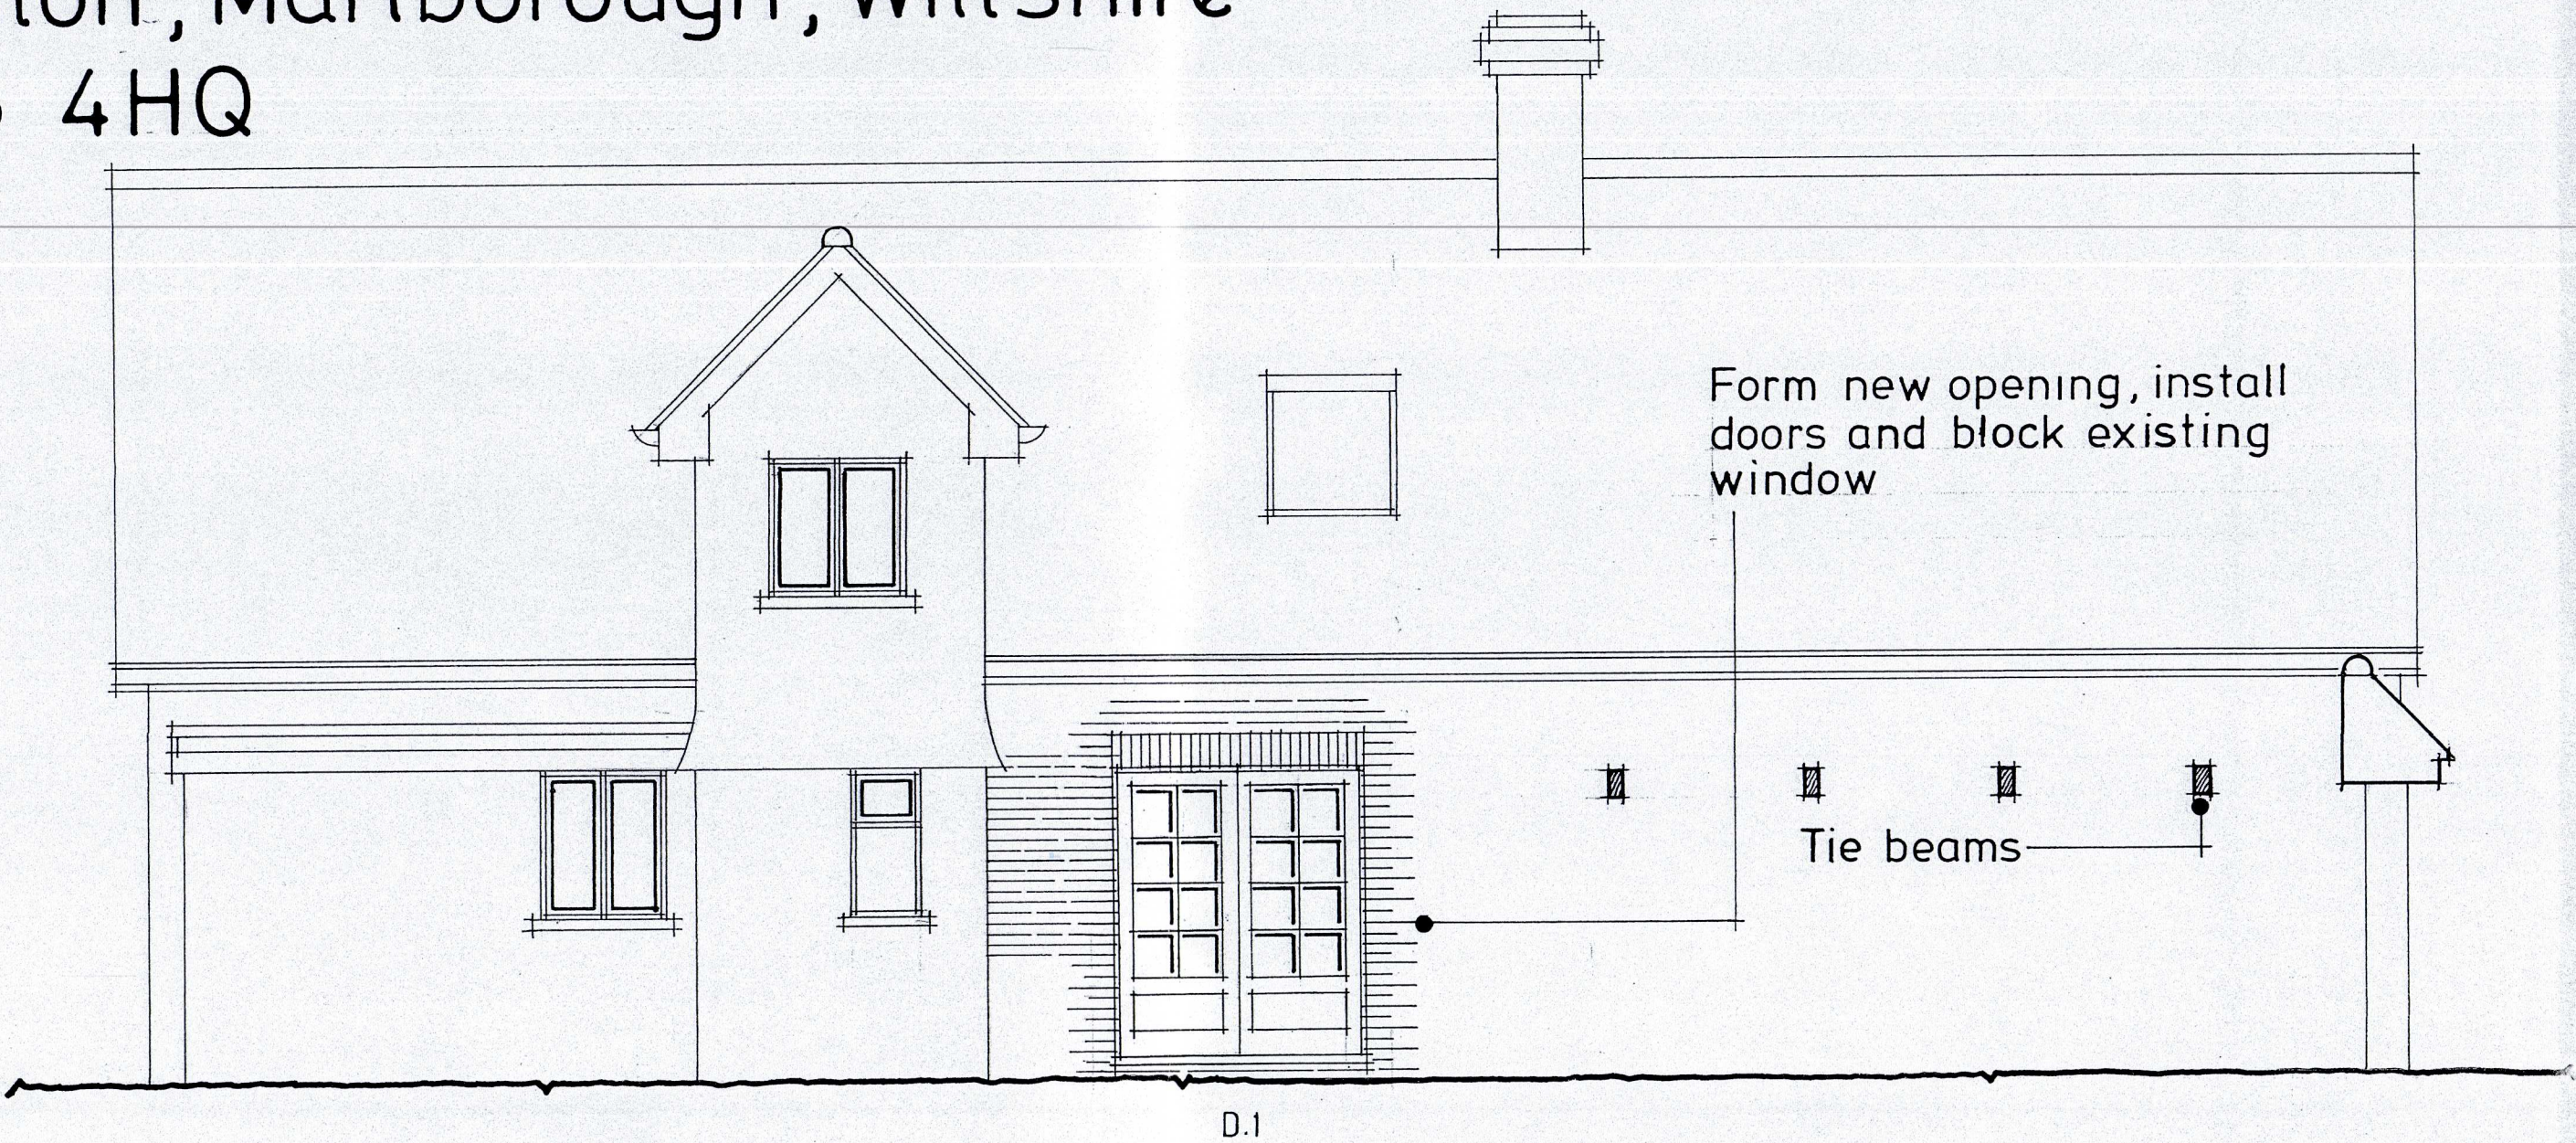

Section.A / North West


As PROPOSED

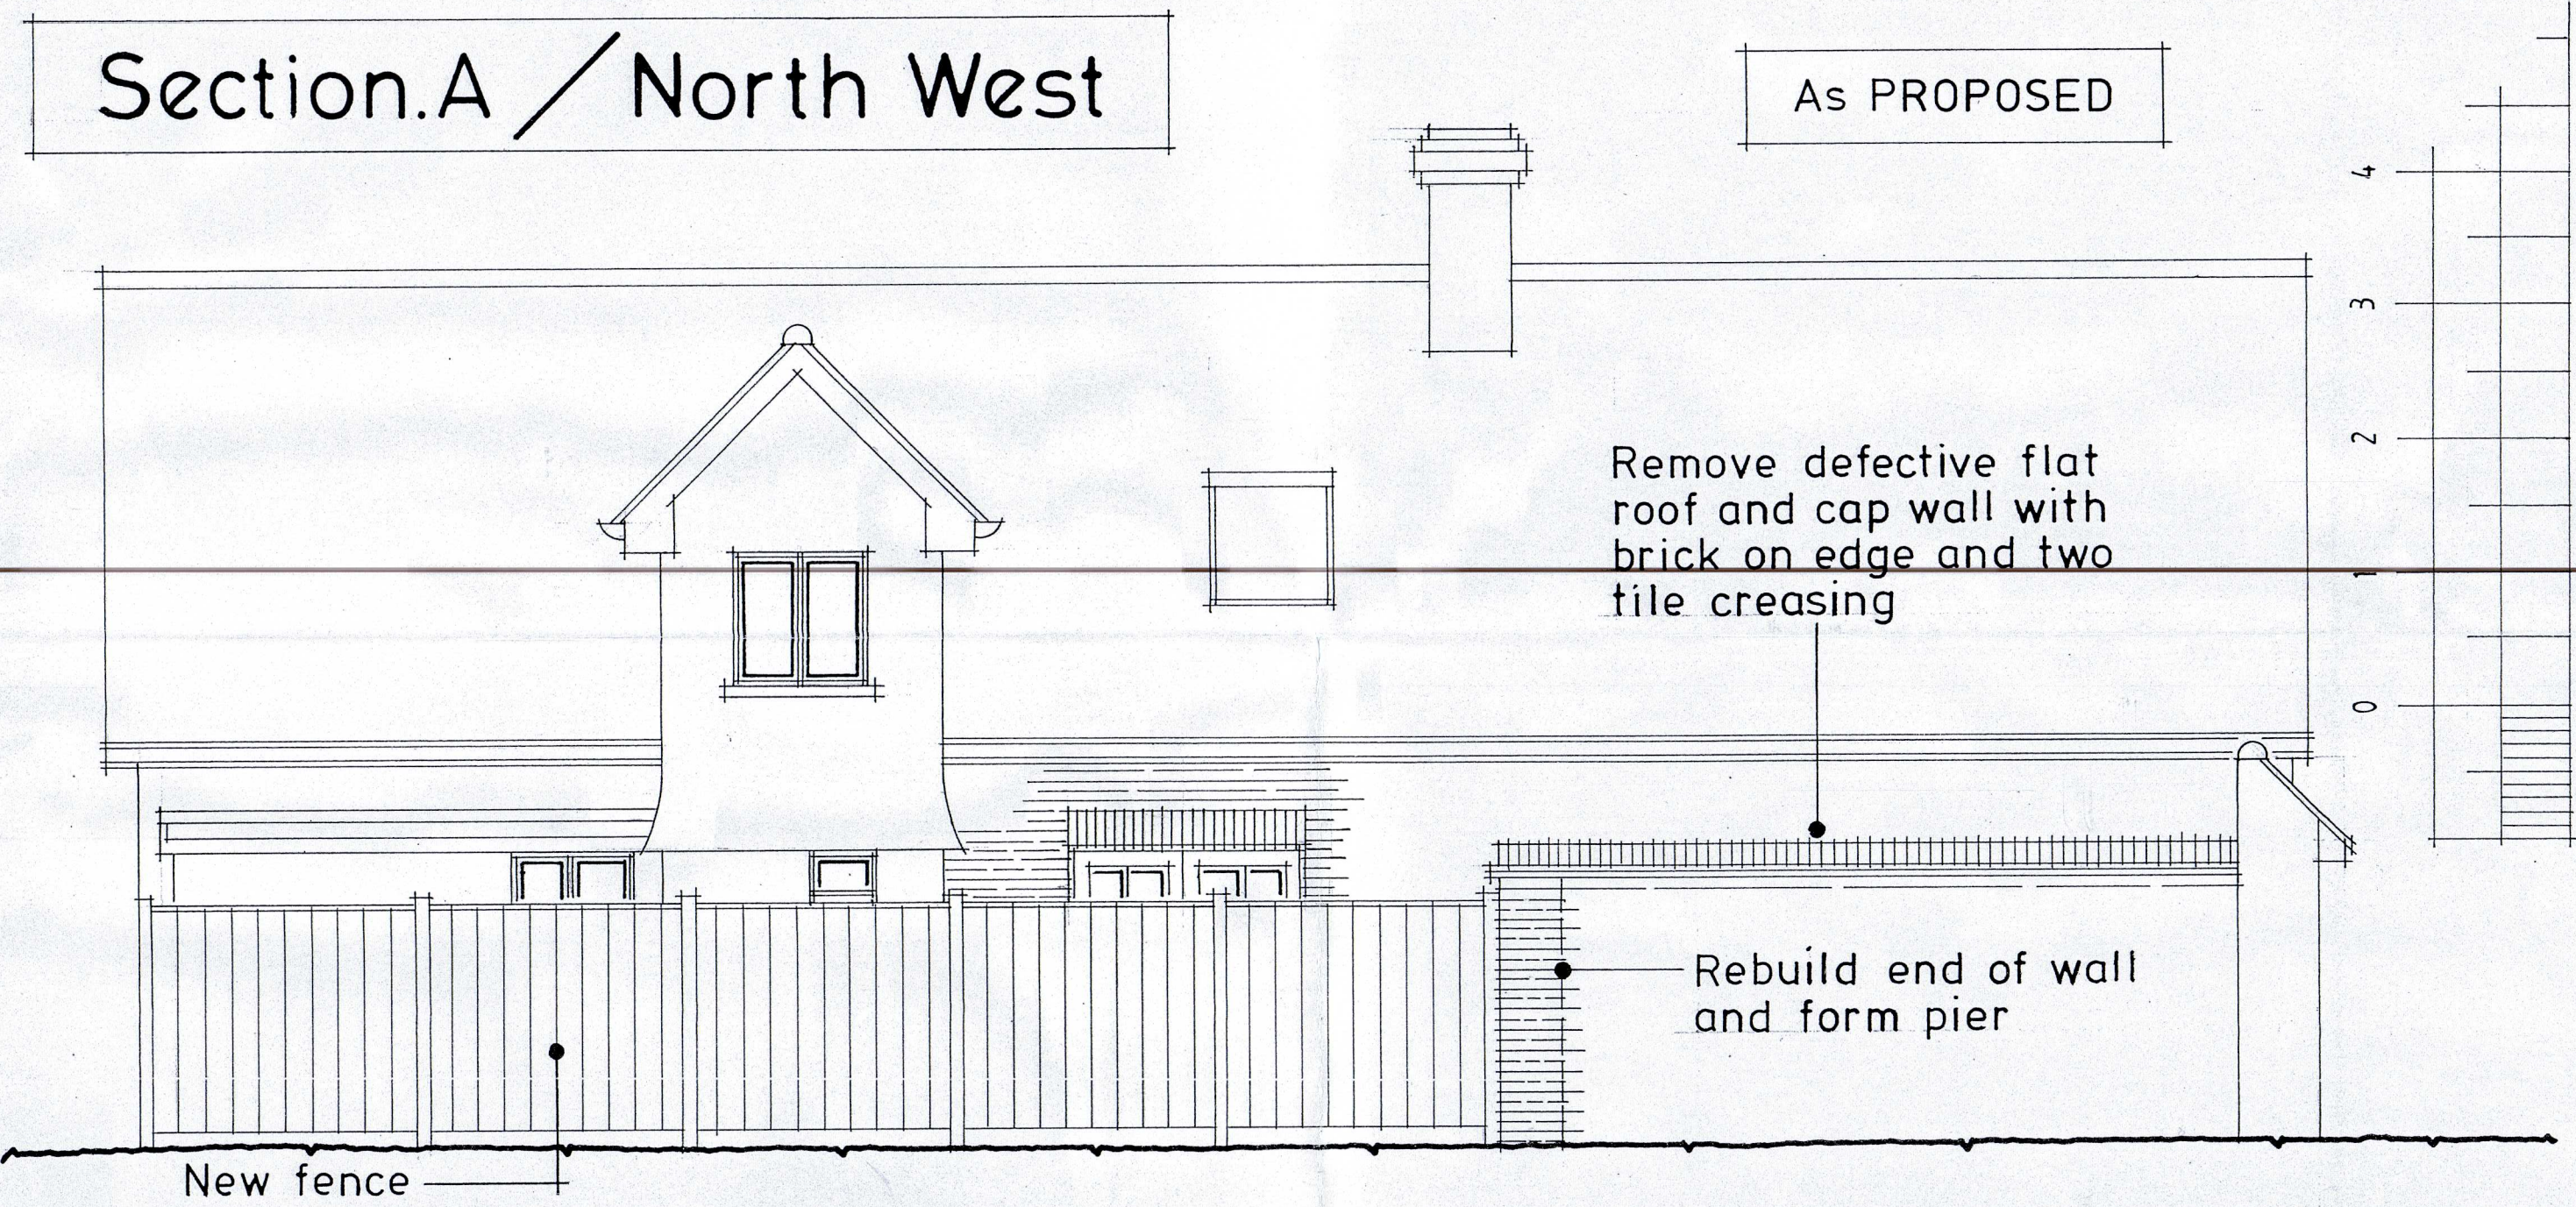

Scale Bar = 1 : 50.

North West

As PROPOSED

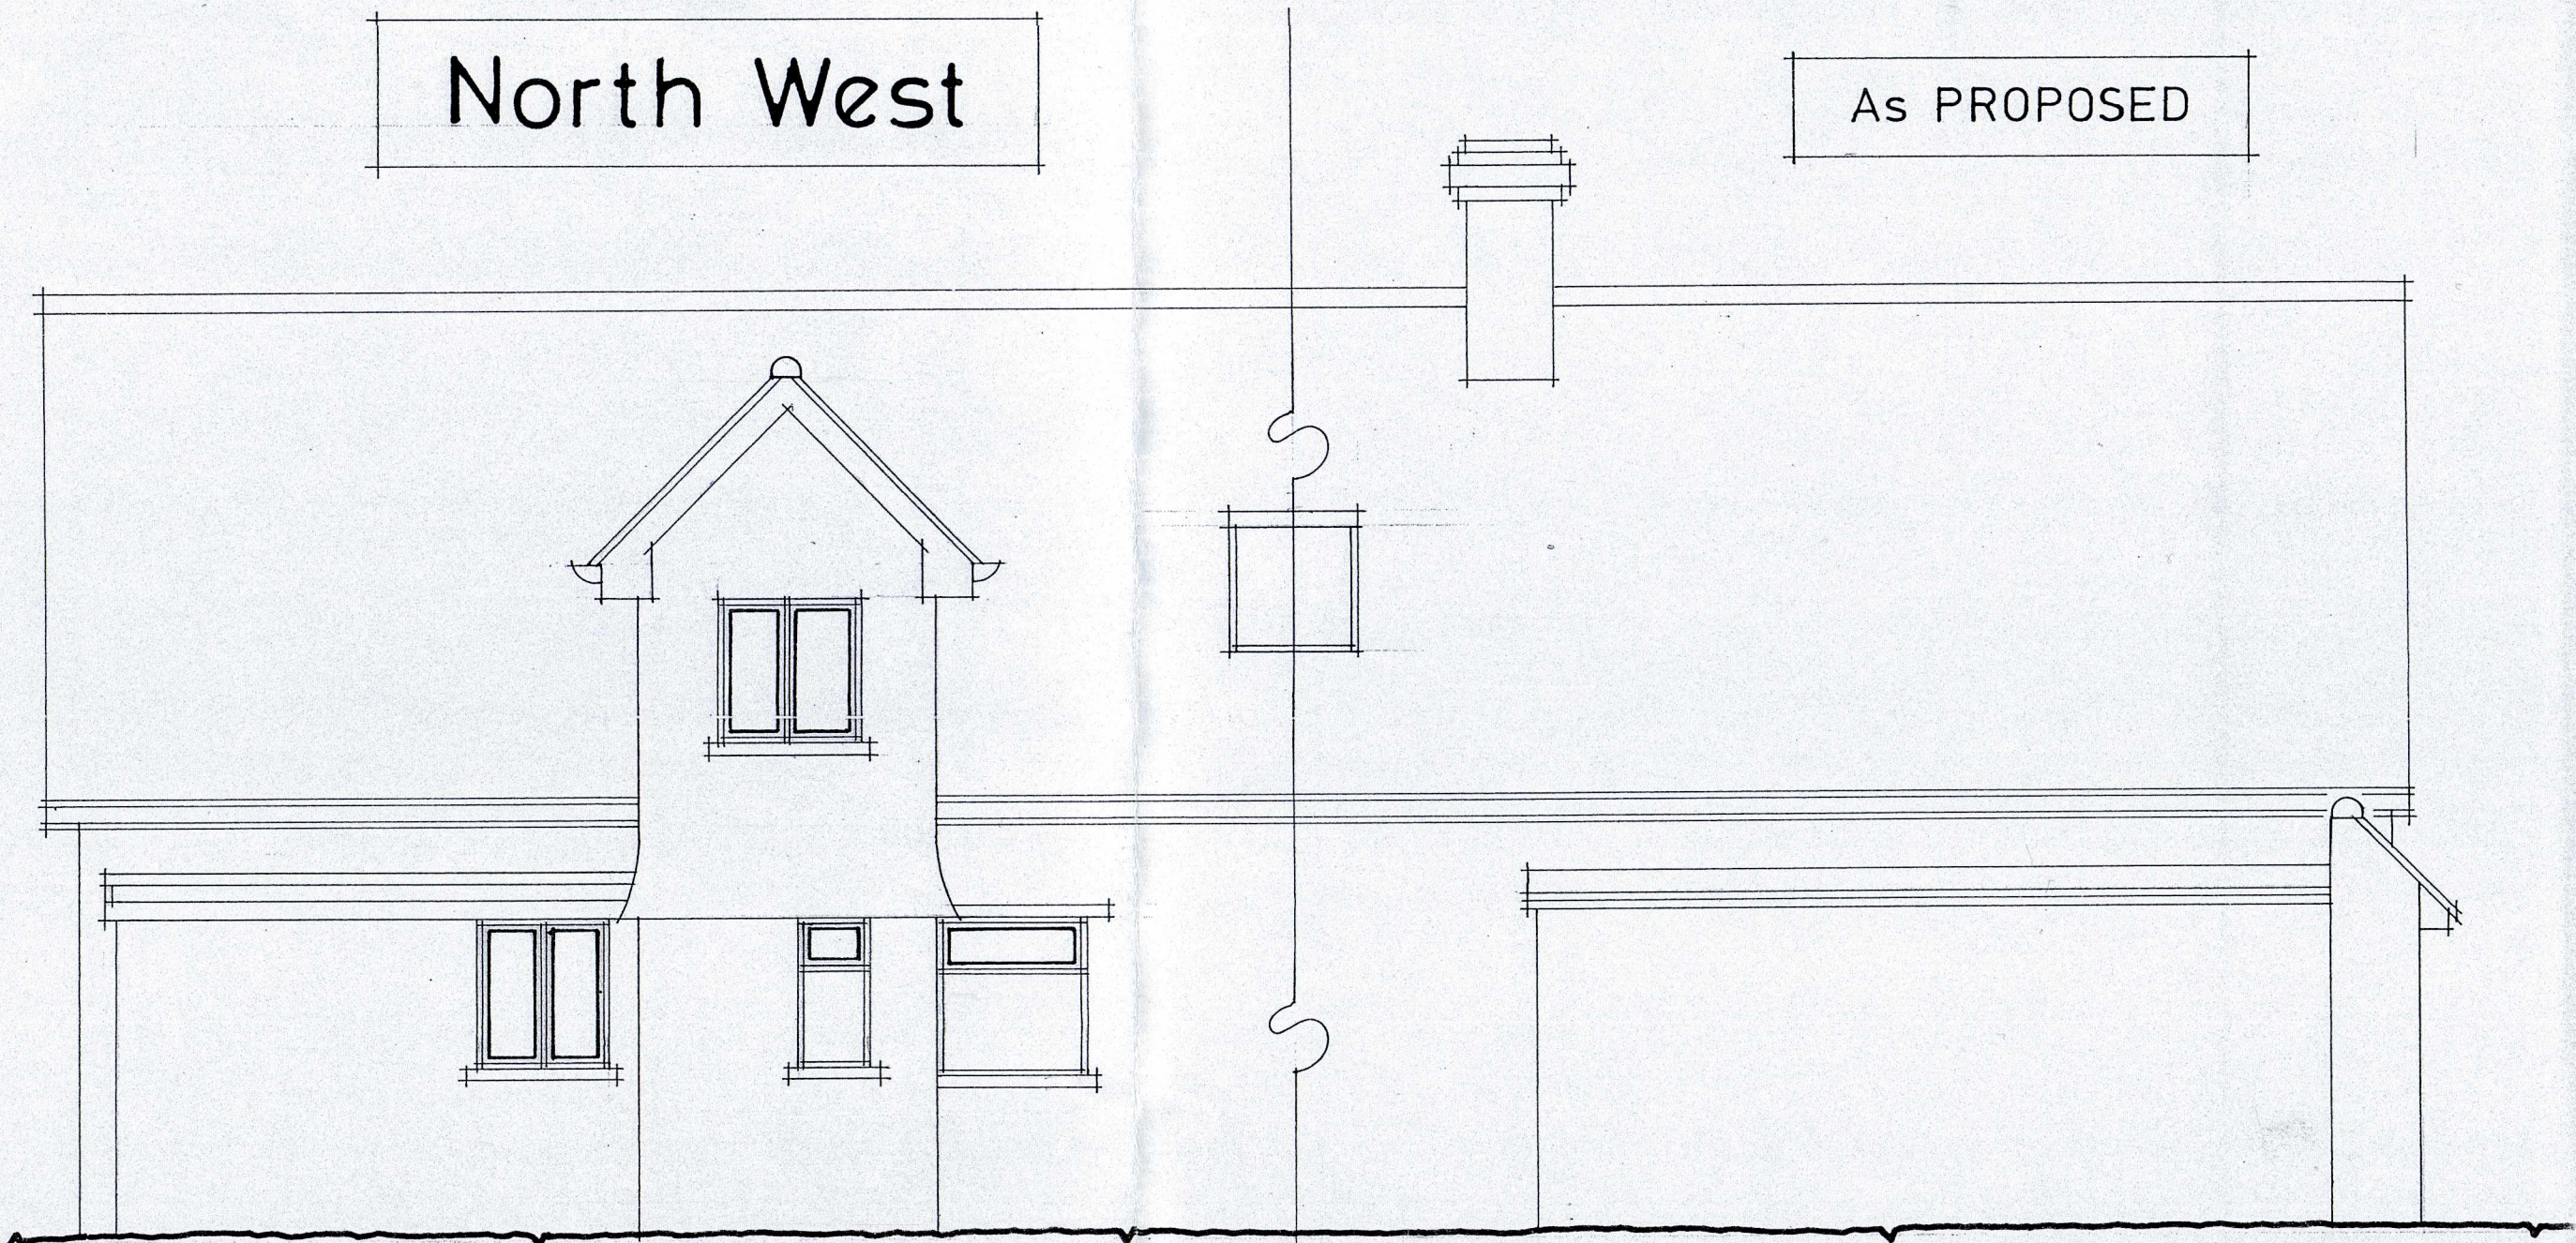

North West

As EXISTING

2025 / 140.02

Date :- October 2025. Scale = 1 : 50 at A2.