


GARY.L.FISH M.C.I.A.T

ARCHITECTURAL DESIGN CONSULTANT

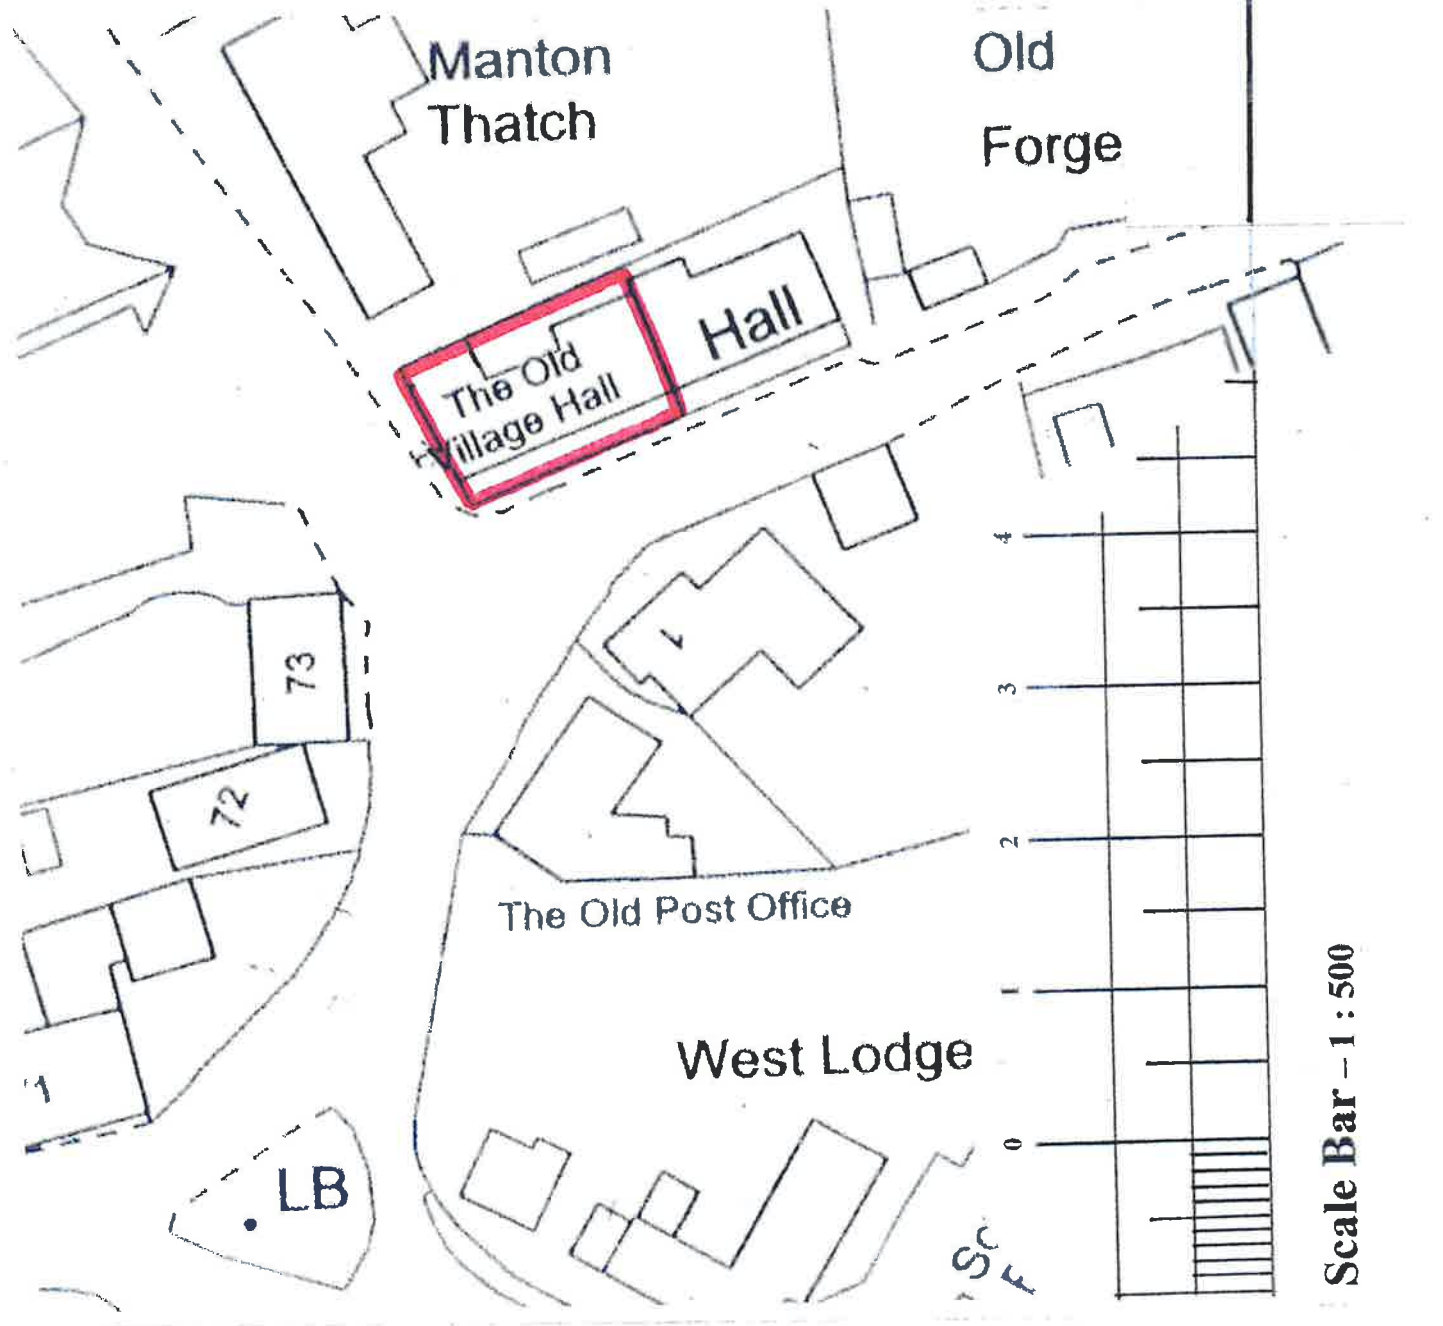

87 Berrall Way, Billingshurst, West Sussex RH14 9PQ

T : 01403 400746 M : 07824 986984 E : gary.fish2@outlook.com

BLOCK PLAN

Scale = 1 : 500