


2025 / 140 · 01.


Date :- October 2025.

Scale :- 1 : 50 at A2.


Old Village Hall, Presnute Lane, Manton, Marlborough, Wiltshire SN8 4HQ.

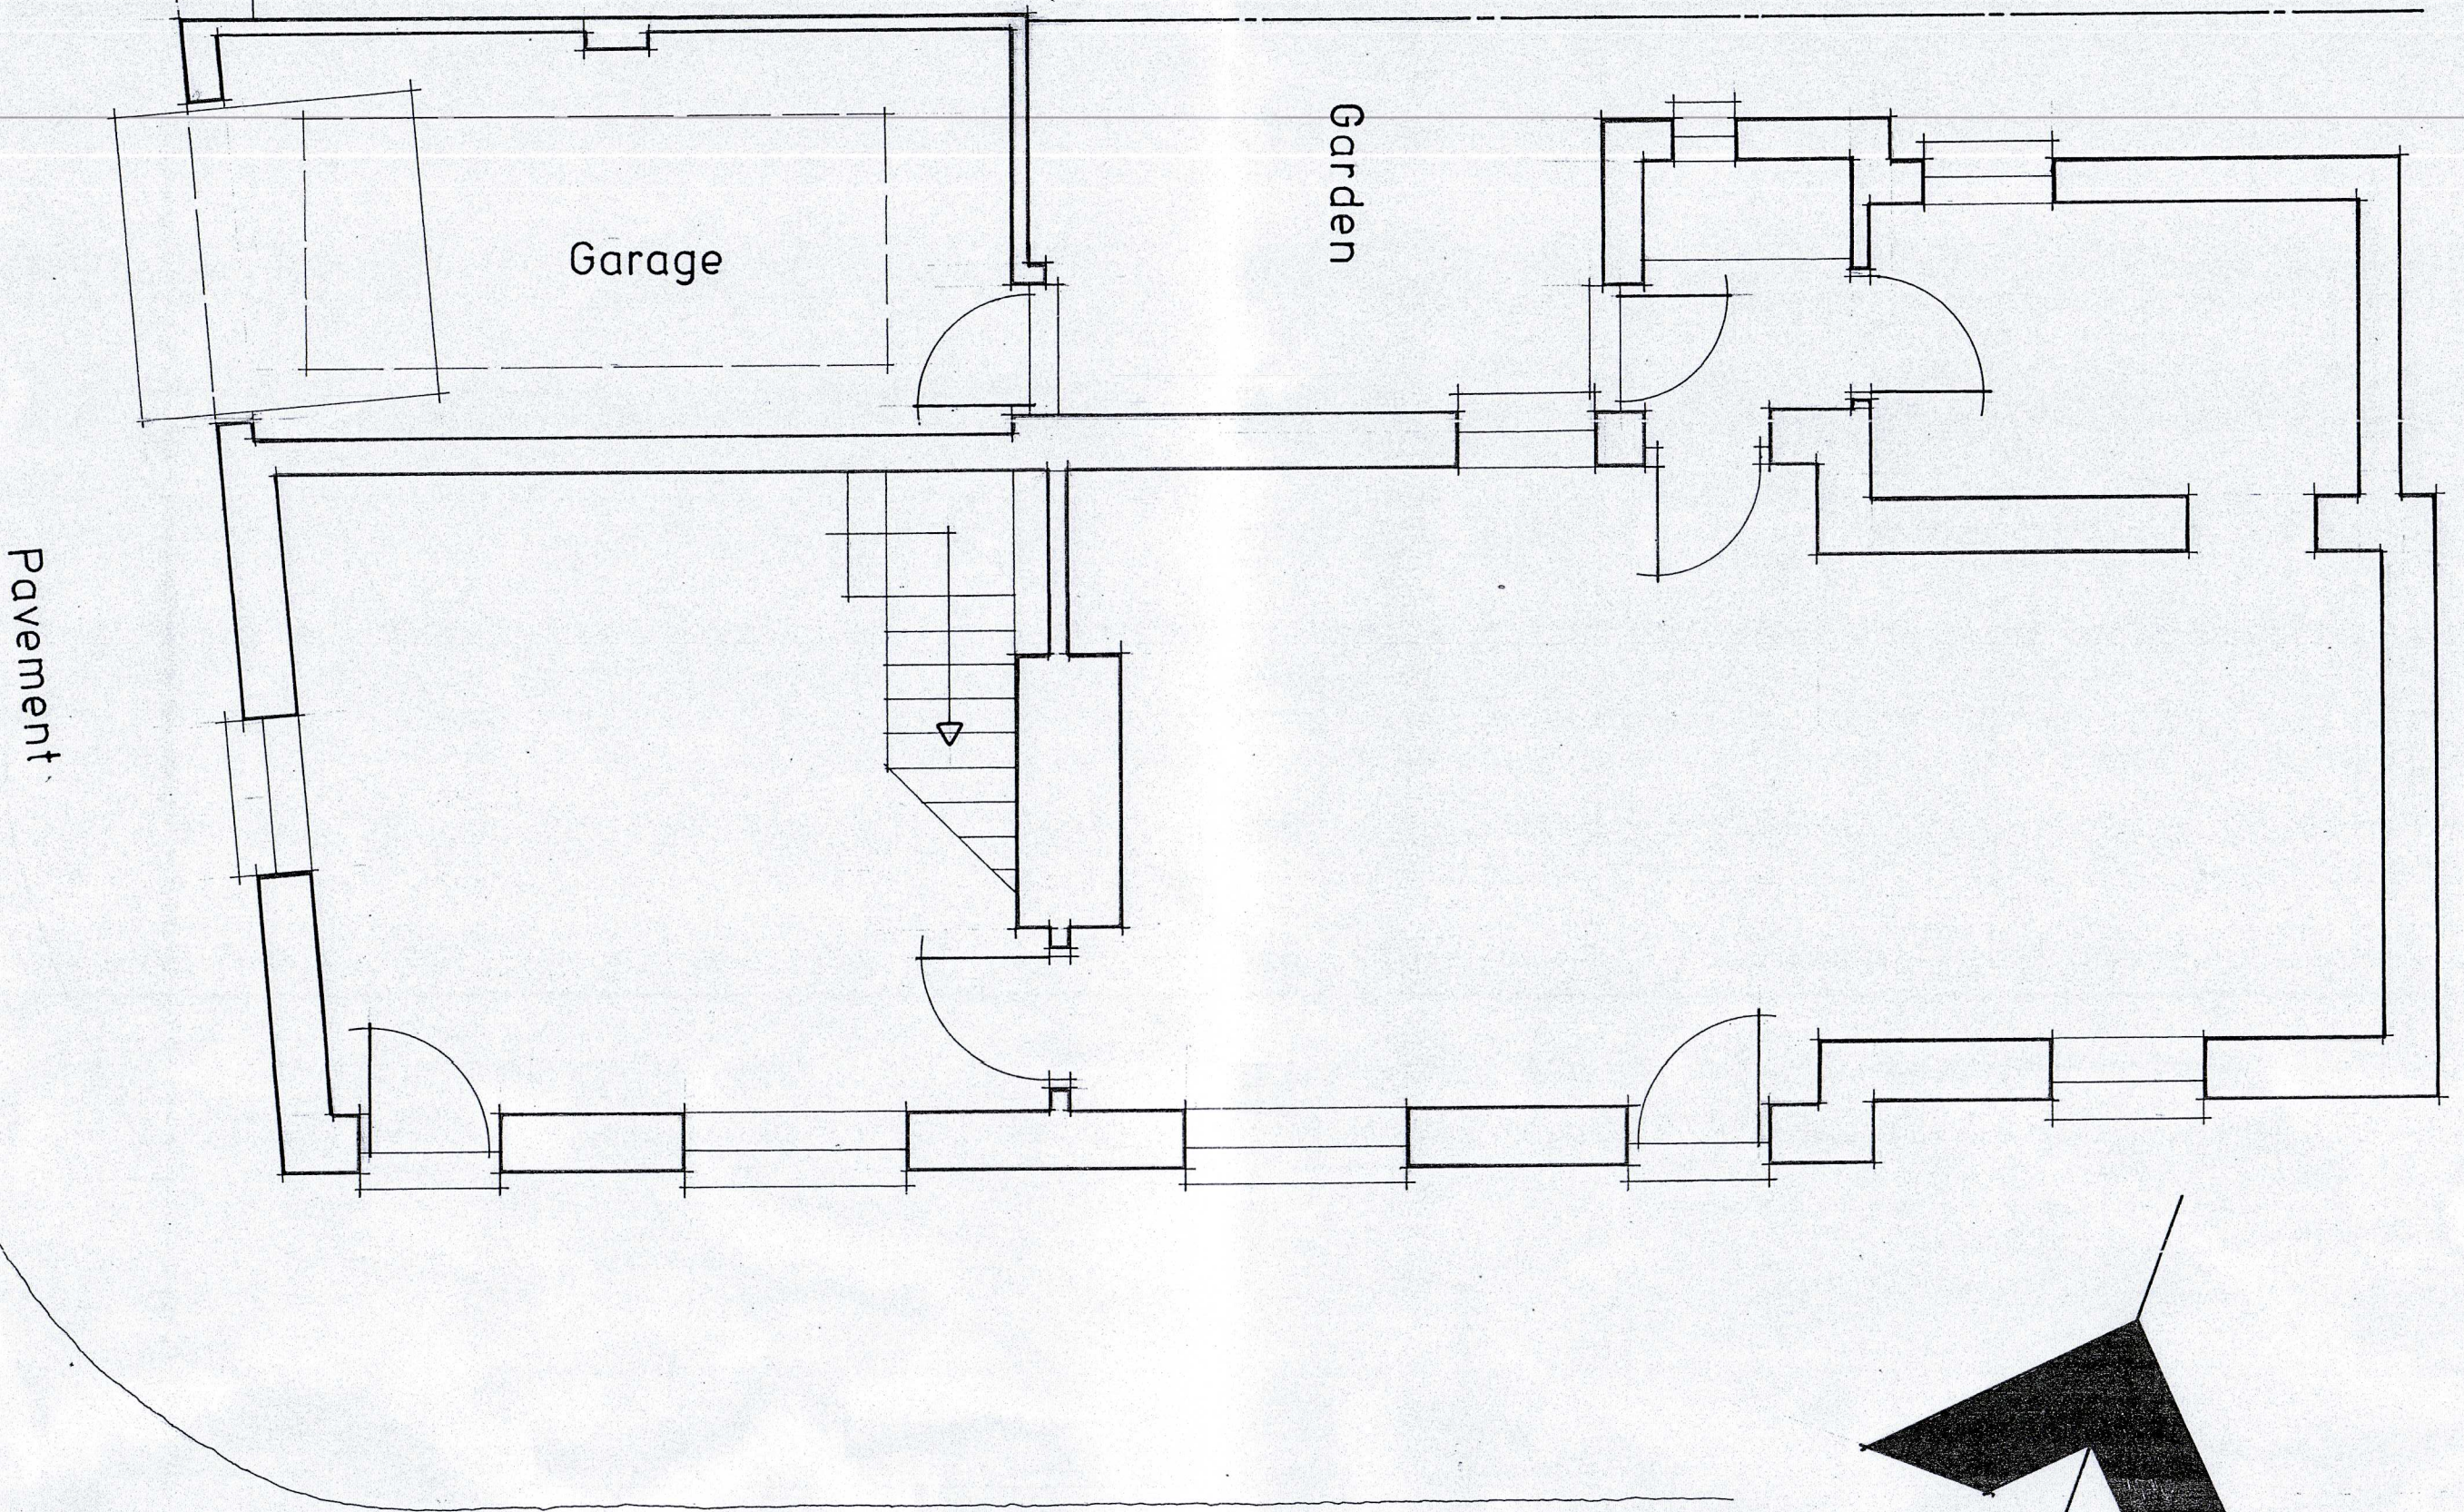

Ground Floor Plan - As Existing

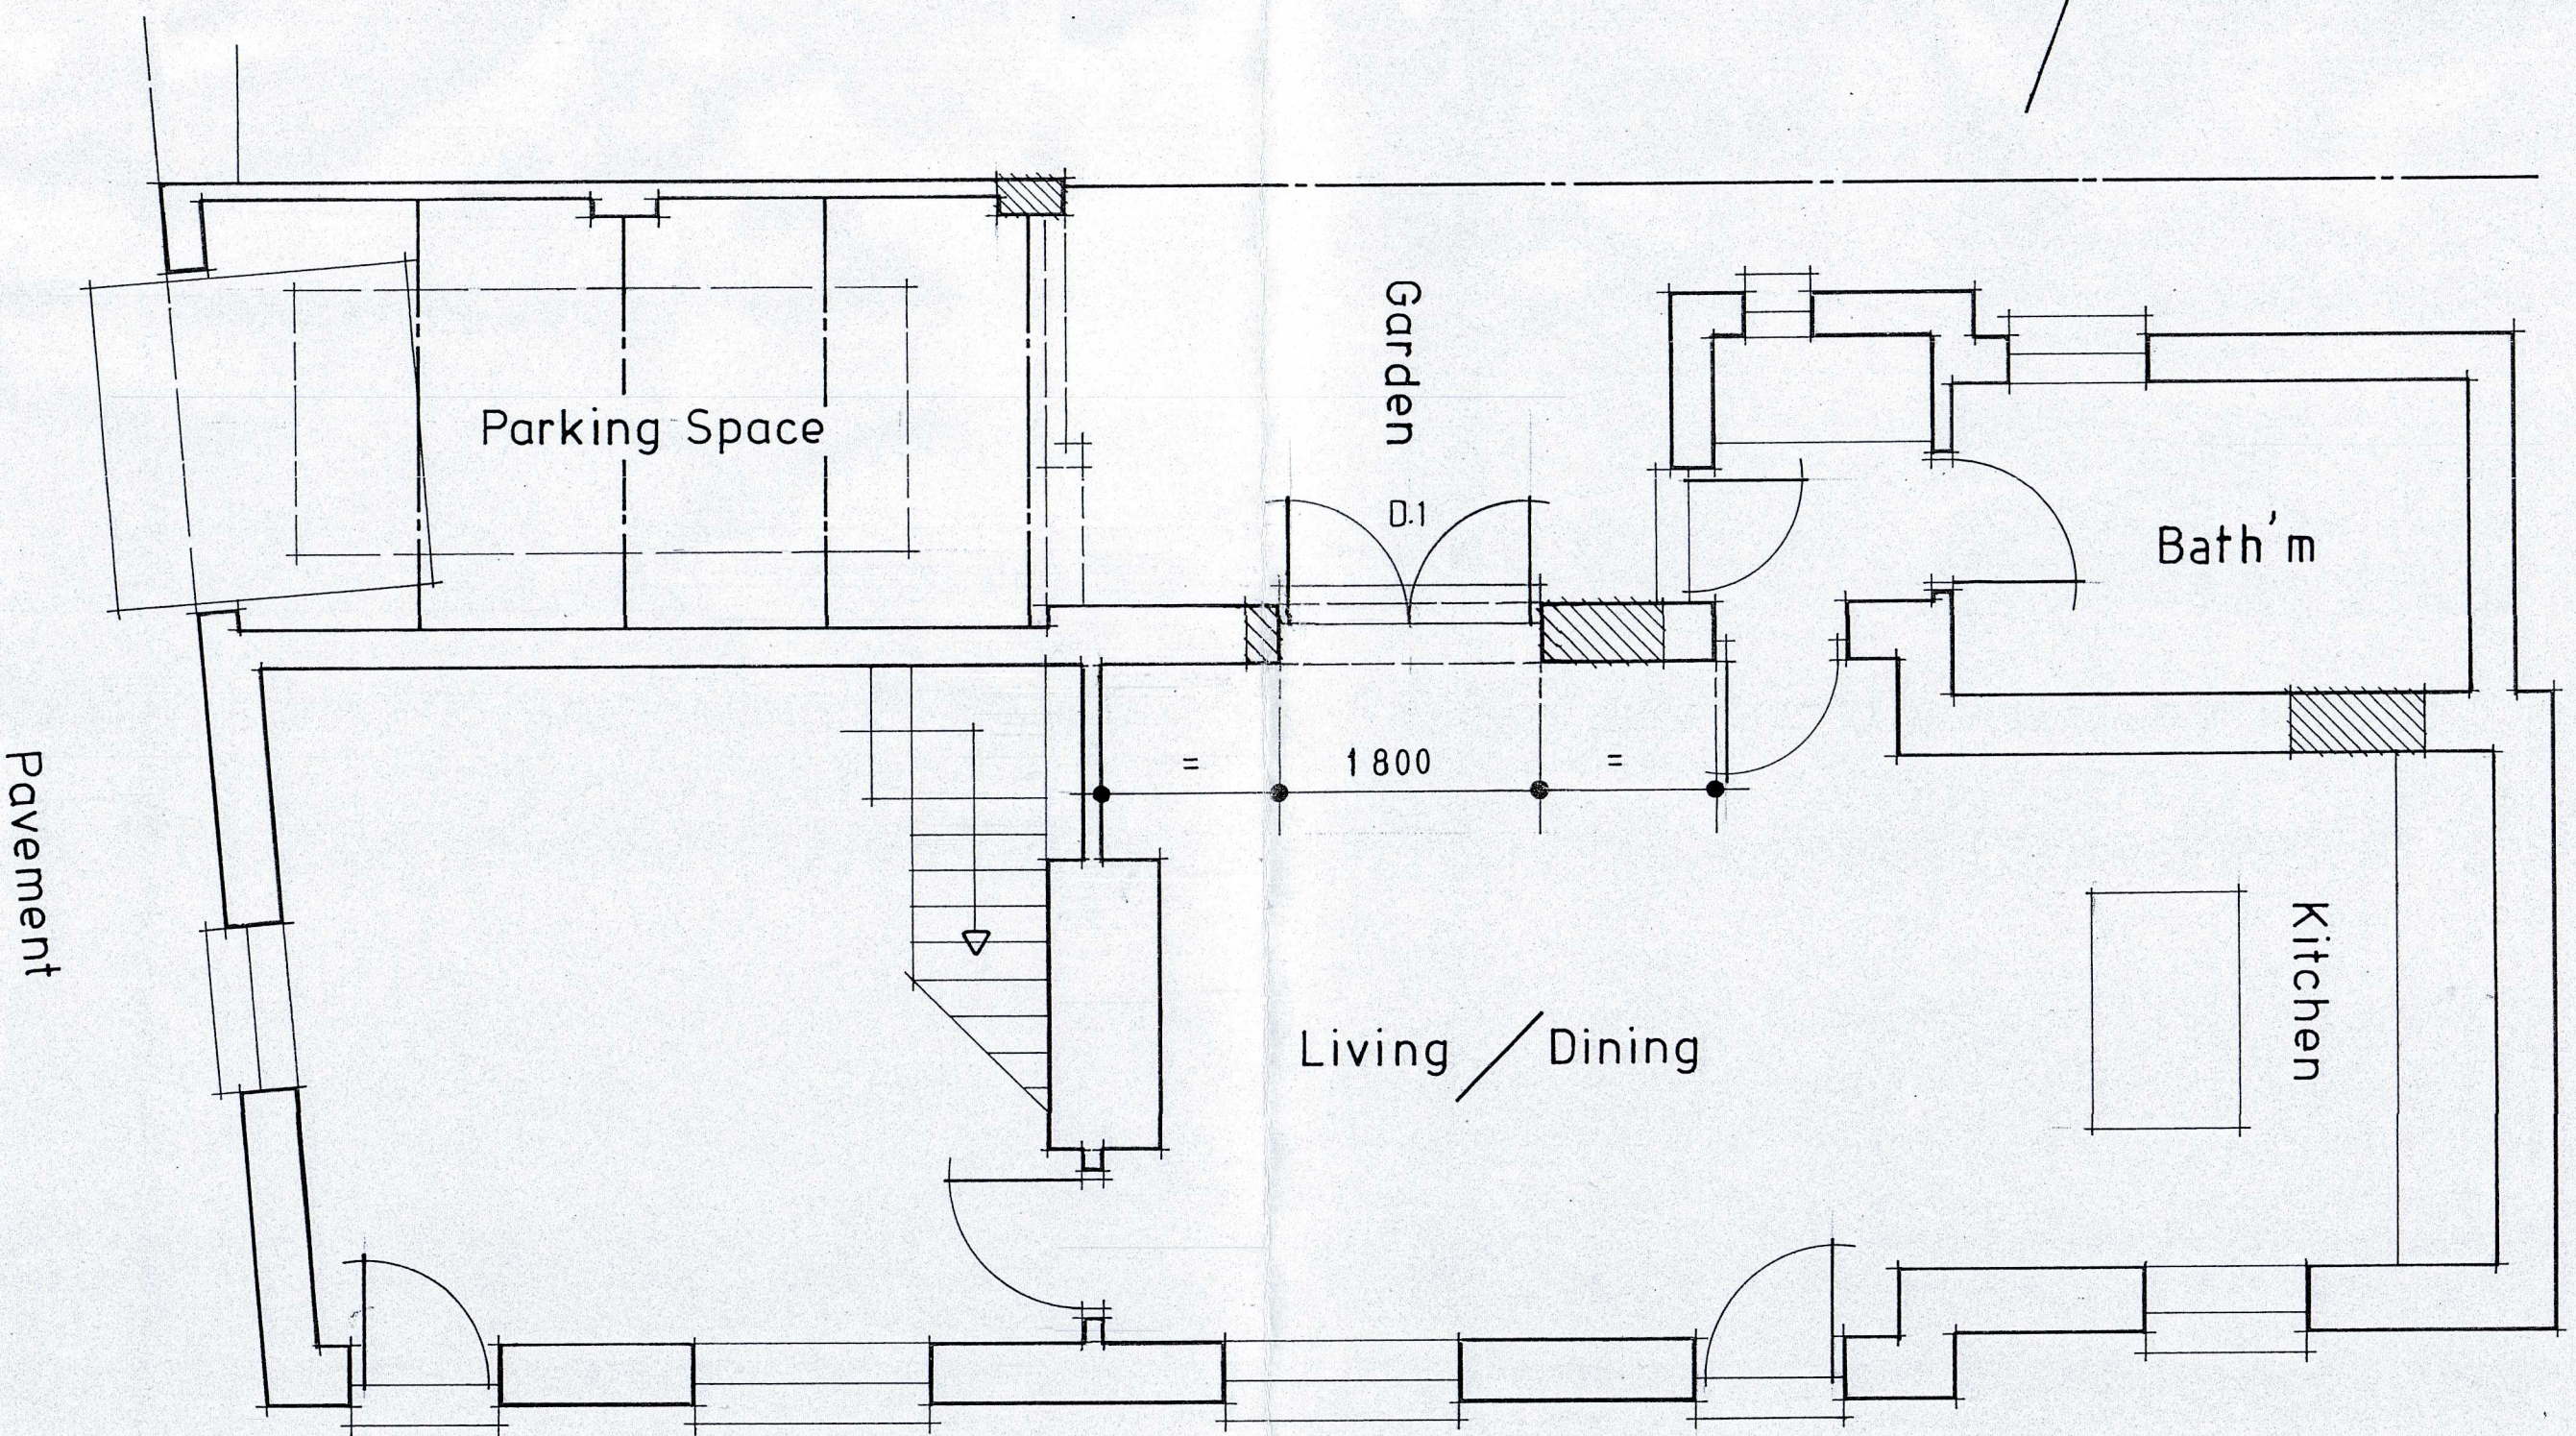

Ground Floor Plan - As Proposed

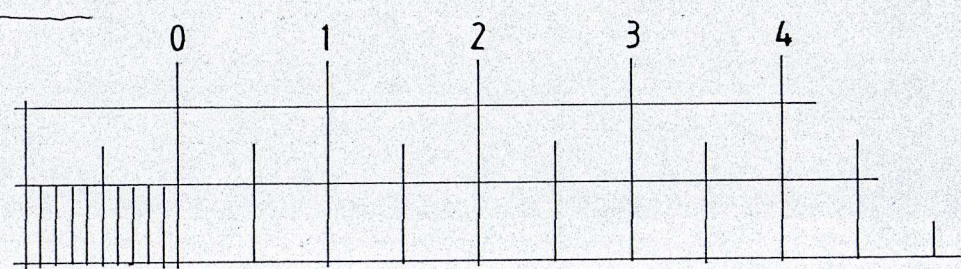

Scale Bar = 1 : 50.