




South Elevation

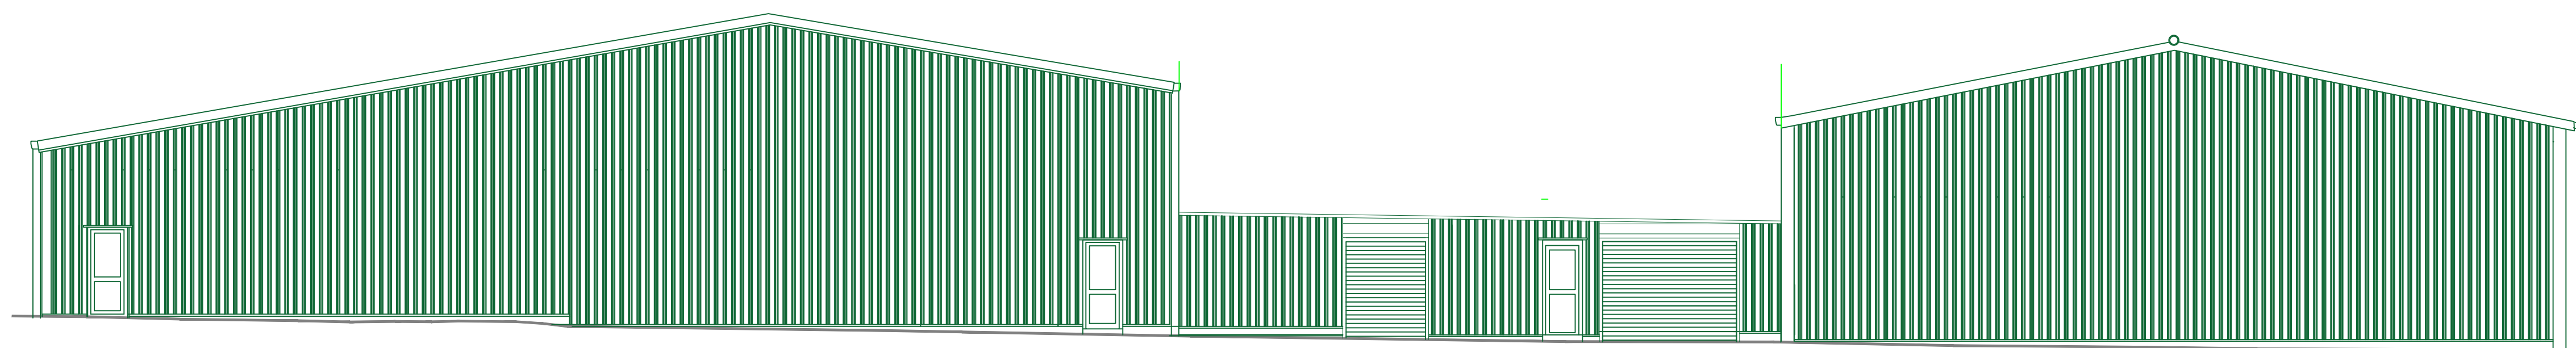

West Elevation

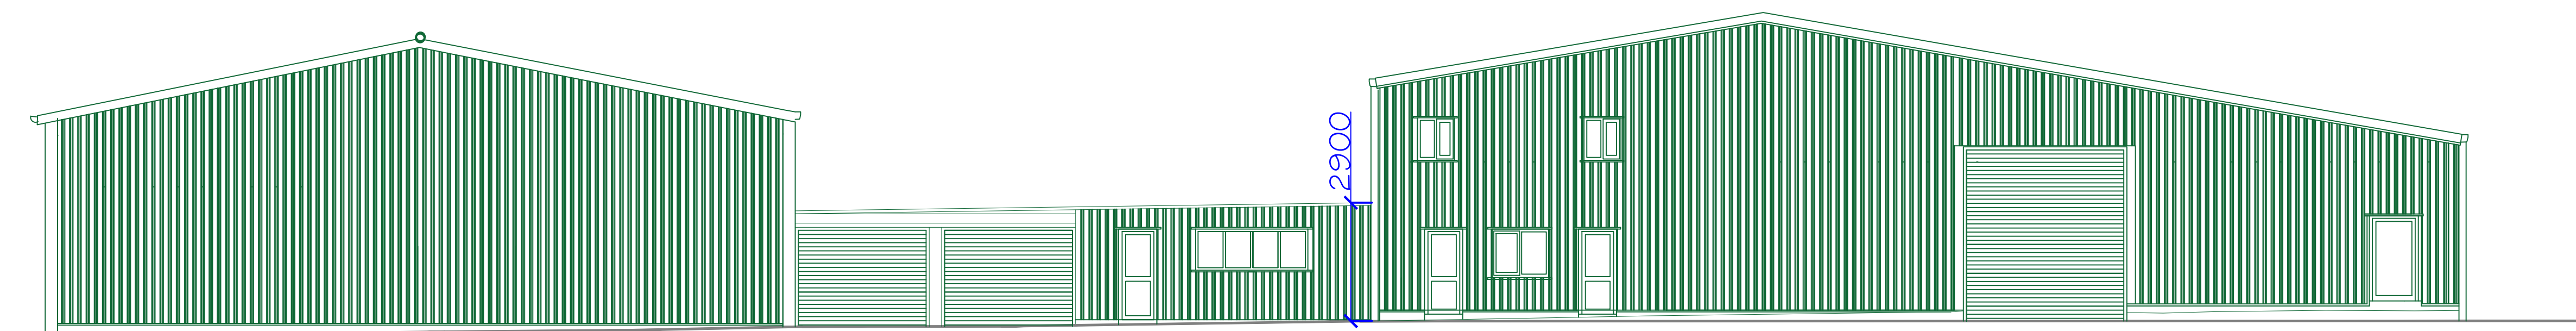

East Elevation

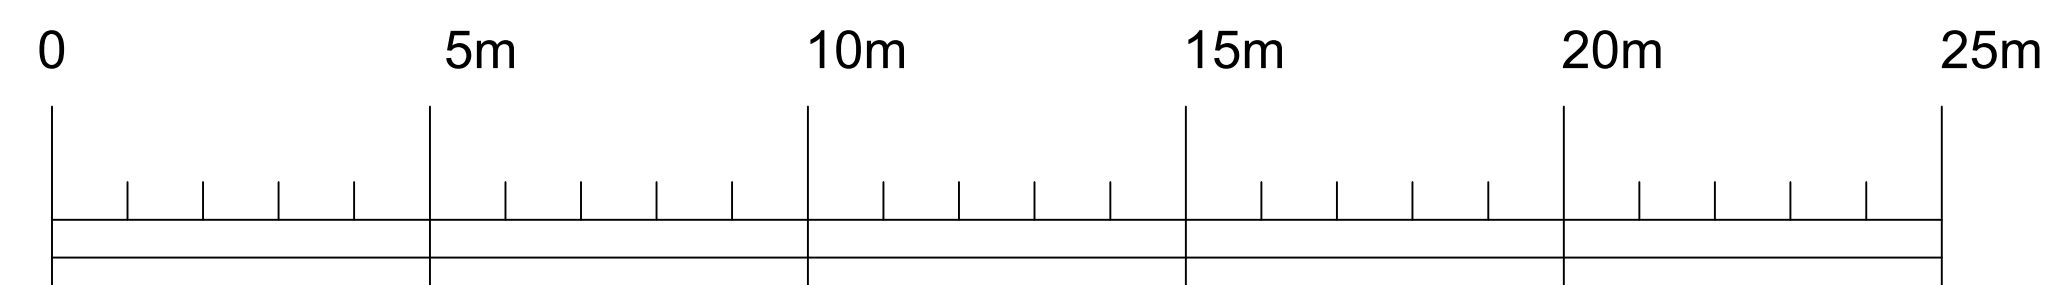

**Client** K Wareham

**Project**  
Supercar Barn  
Replacement infill extension

**Drawing**  
Elevations 1:200 @ A2