




South Elevation

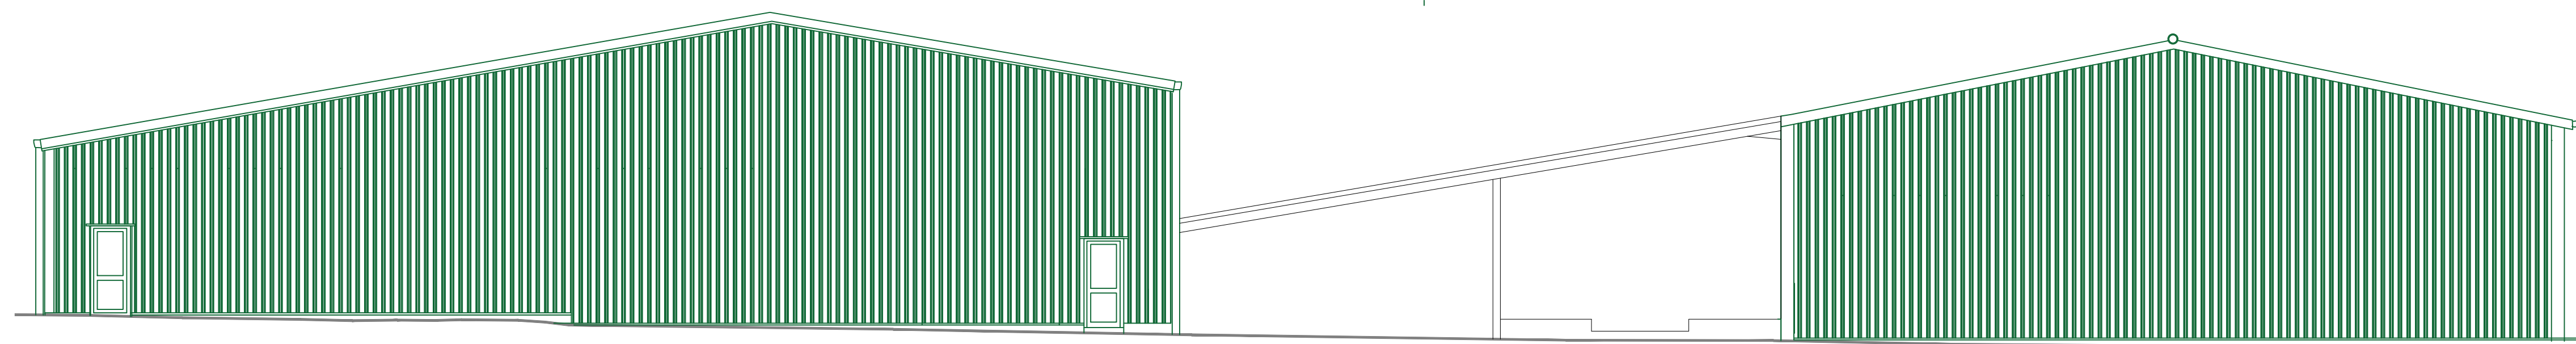

West Elevation

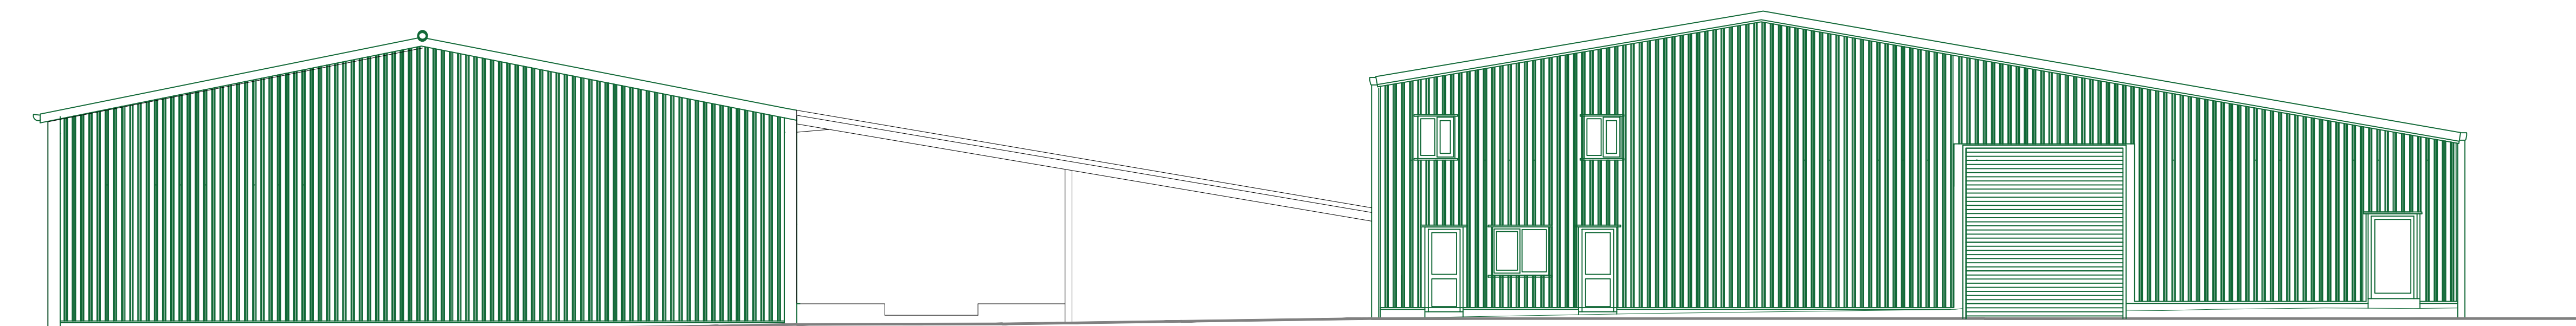

East Elevation

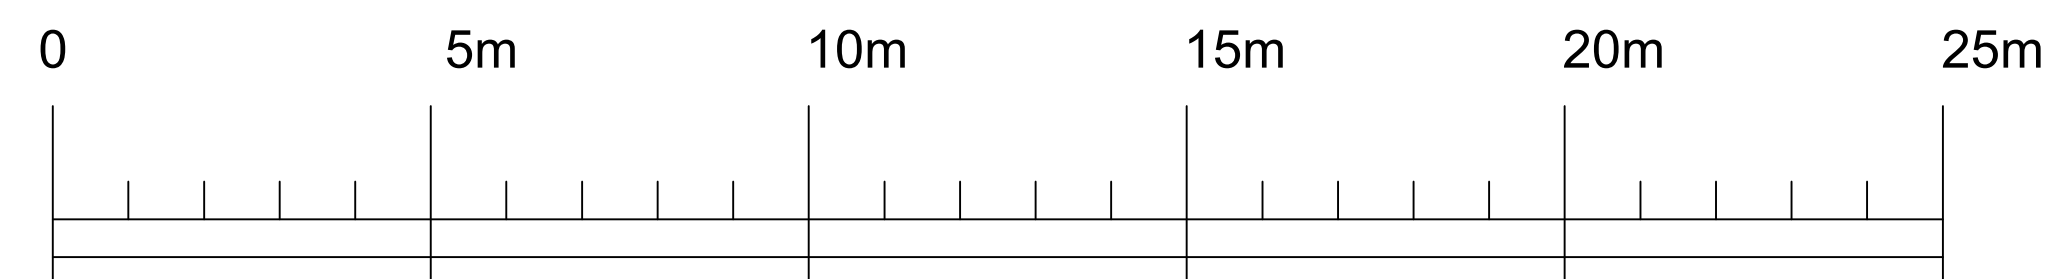

Client
K Wareham

Project
Supercar Barn
Replacement infill extension

Drawing
Original Elevations 1:200 @ A2