
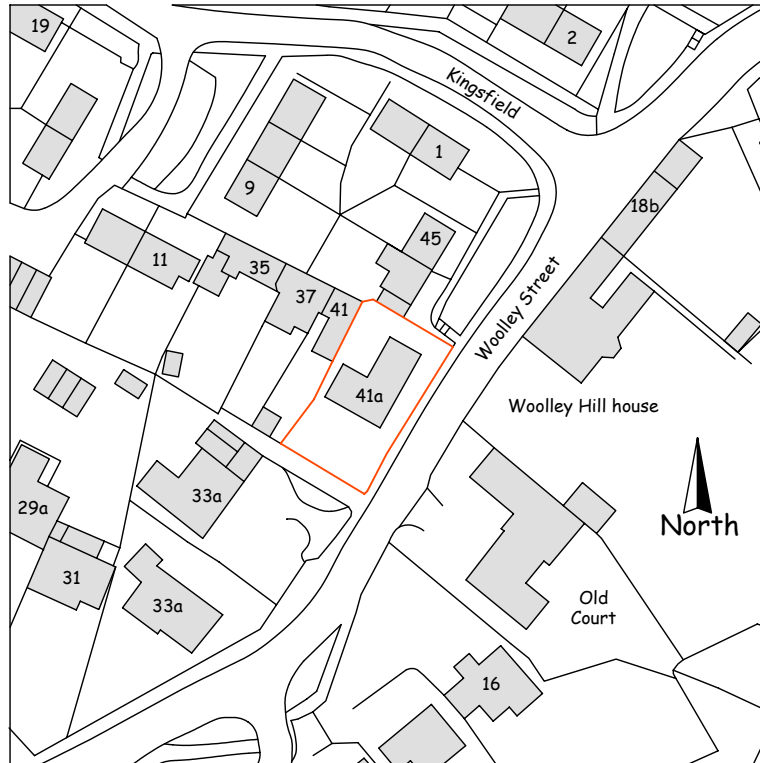


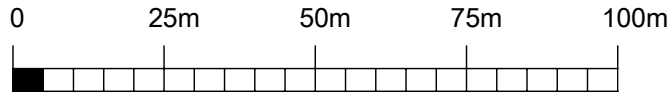

© Crown copyright 2025 Ordnance Survey 100053143

Location Plan Scale 1:1250

41a Woolley Street,
Bradford-on-Avon,
Wiltshire, BA15 1AE.

For:

Mr & Mrs Beer.

Drawing:

Location Plan.

Scale:

1:1250 @ A4.

Date:

July 2025.

Drawing Number:

41AW - D - 02.