




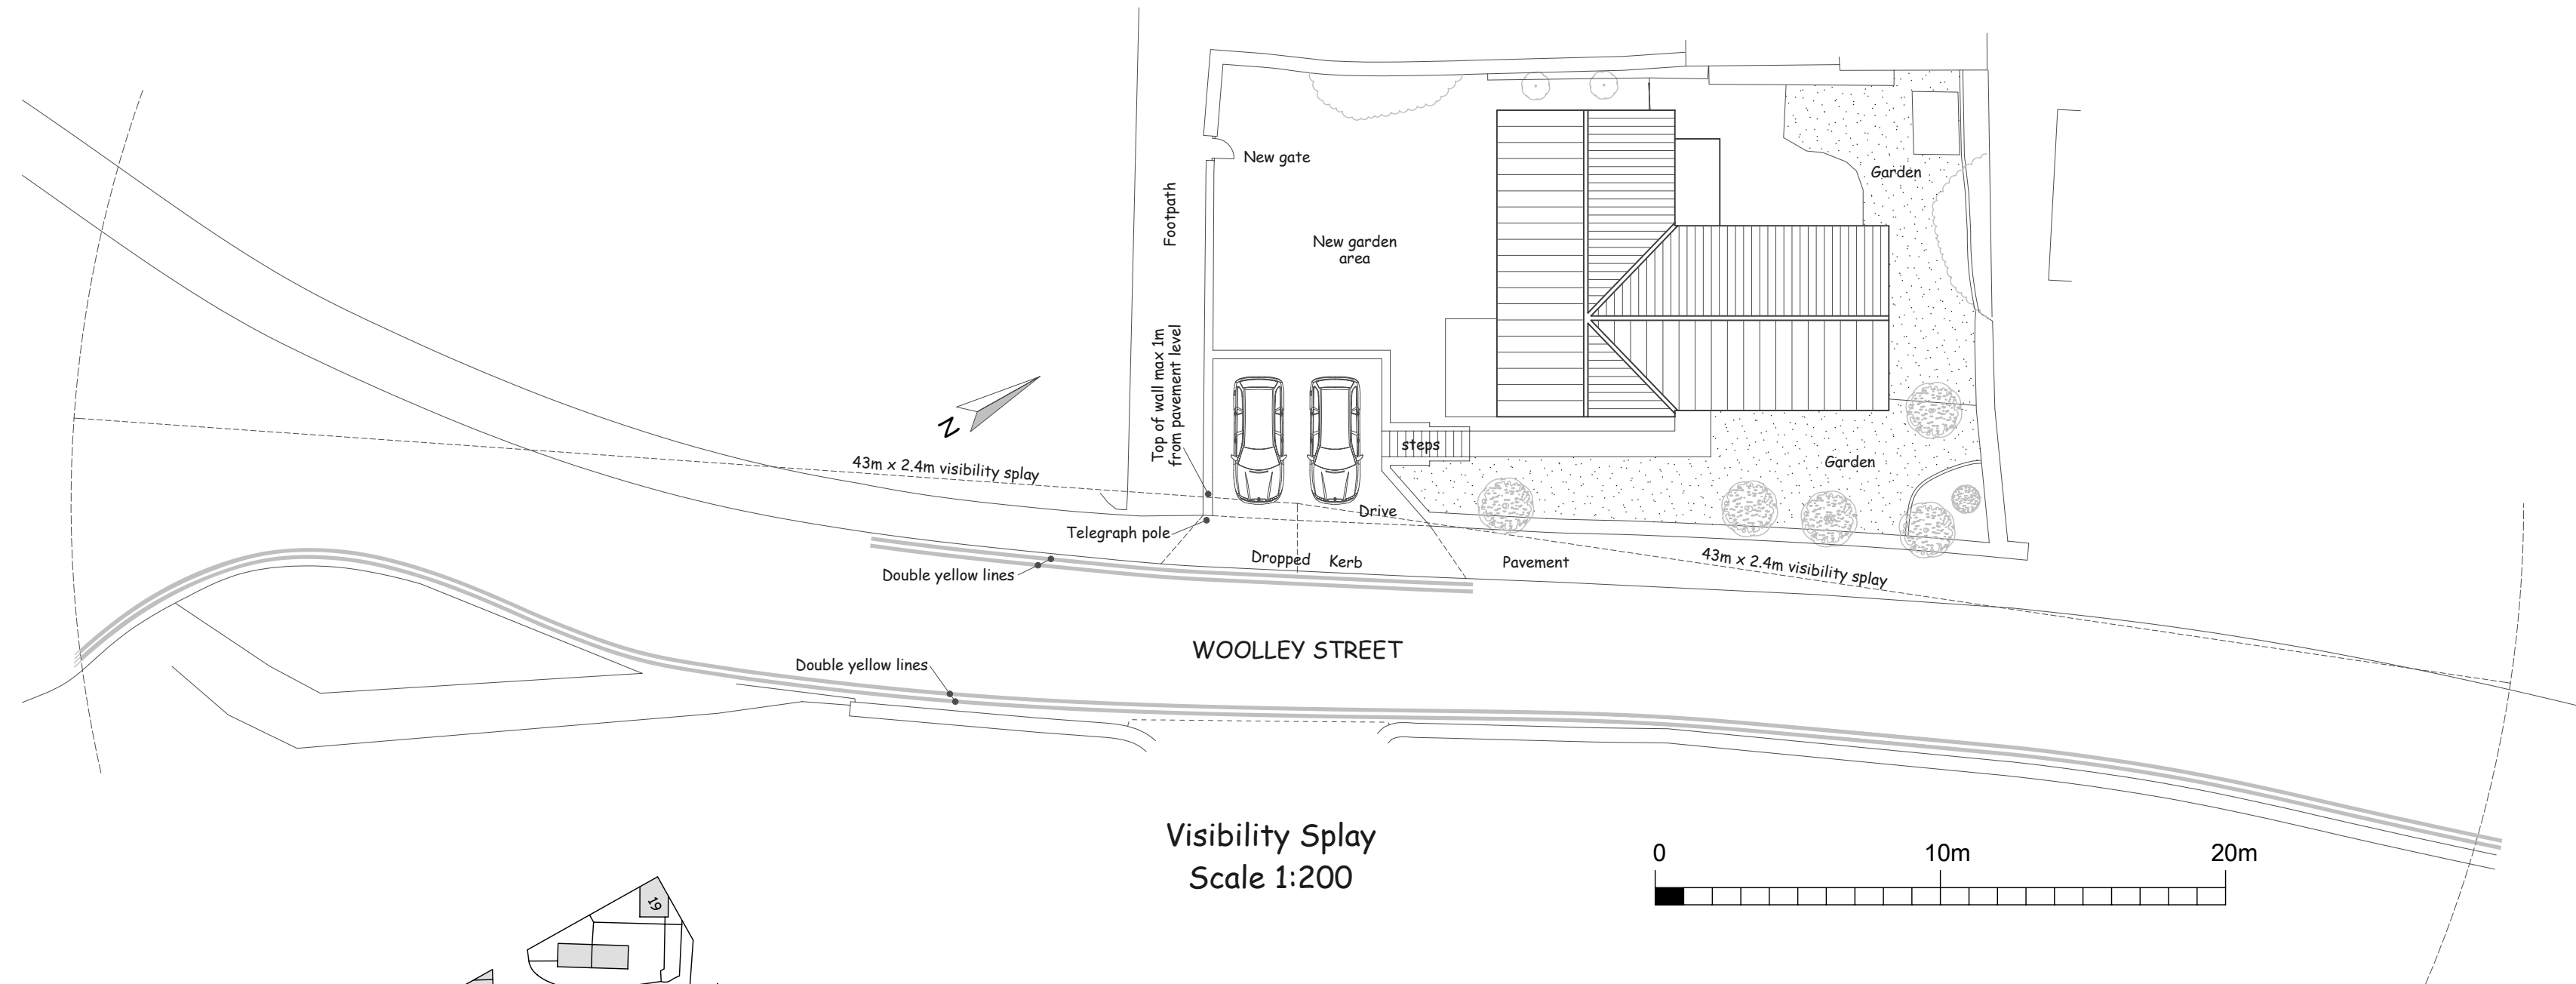


Visibility Splay
Scale 1:200

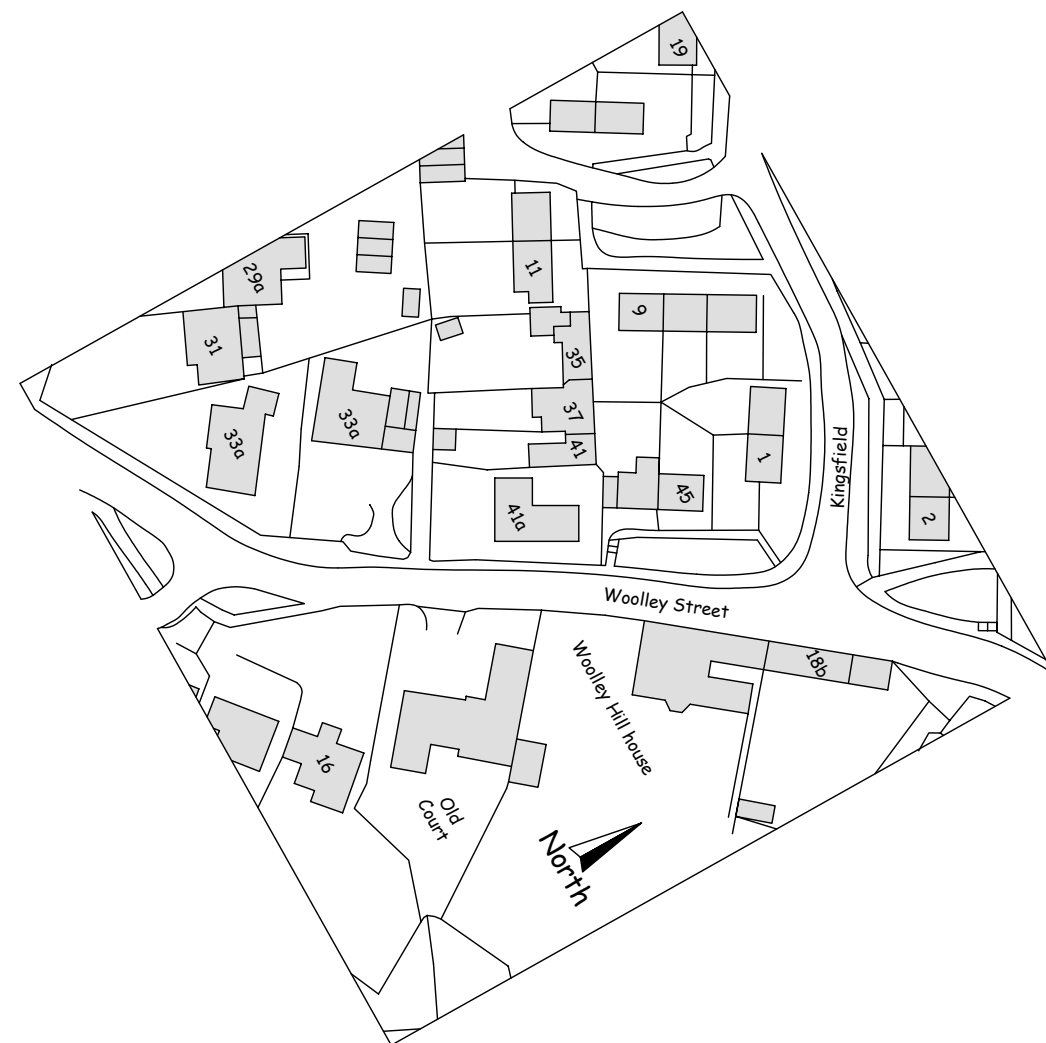

Location Plan Scale 1:1250

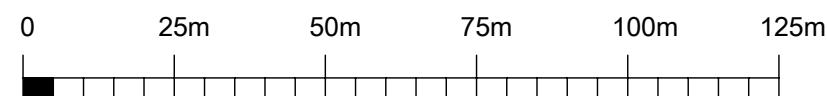

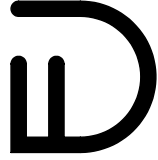
DPO DESIGN

D Peter Oughtibridge
DPODESIGN.CO.UK
p.oughtibridge@btinternet.com

Proposed Driveway Alterations to :-
41a Woolley Street, Bradford-on-Avon,
Wiltshire, BA15 1AE.

For:
Mr & Mrs Beer.

Drawing:
Visisply.

Scale:
1:200 @ A2.

Date:
November 2025.

Drawing Number:
41AW - D - 04.