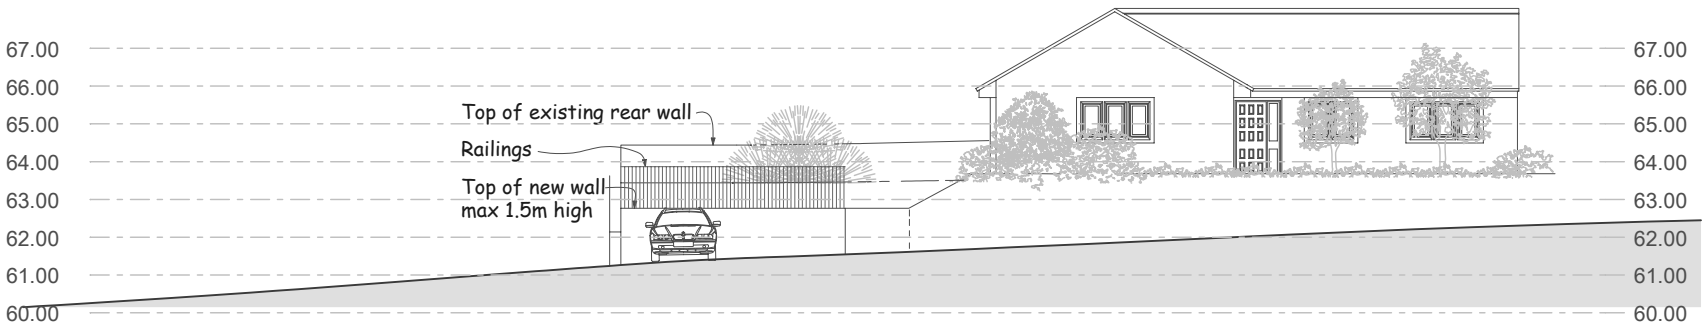

Woolley Street elevation proposed

Site section proposed

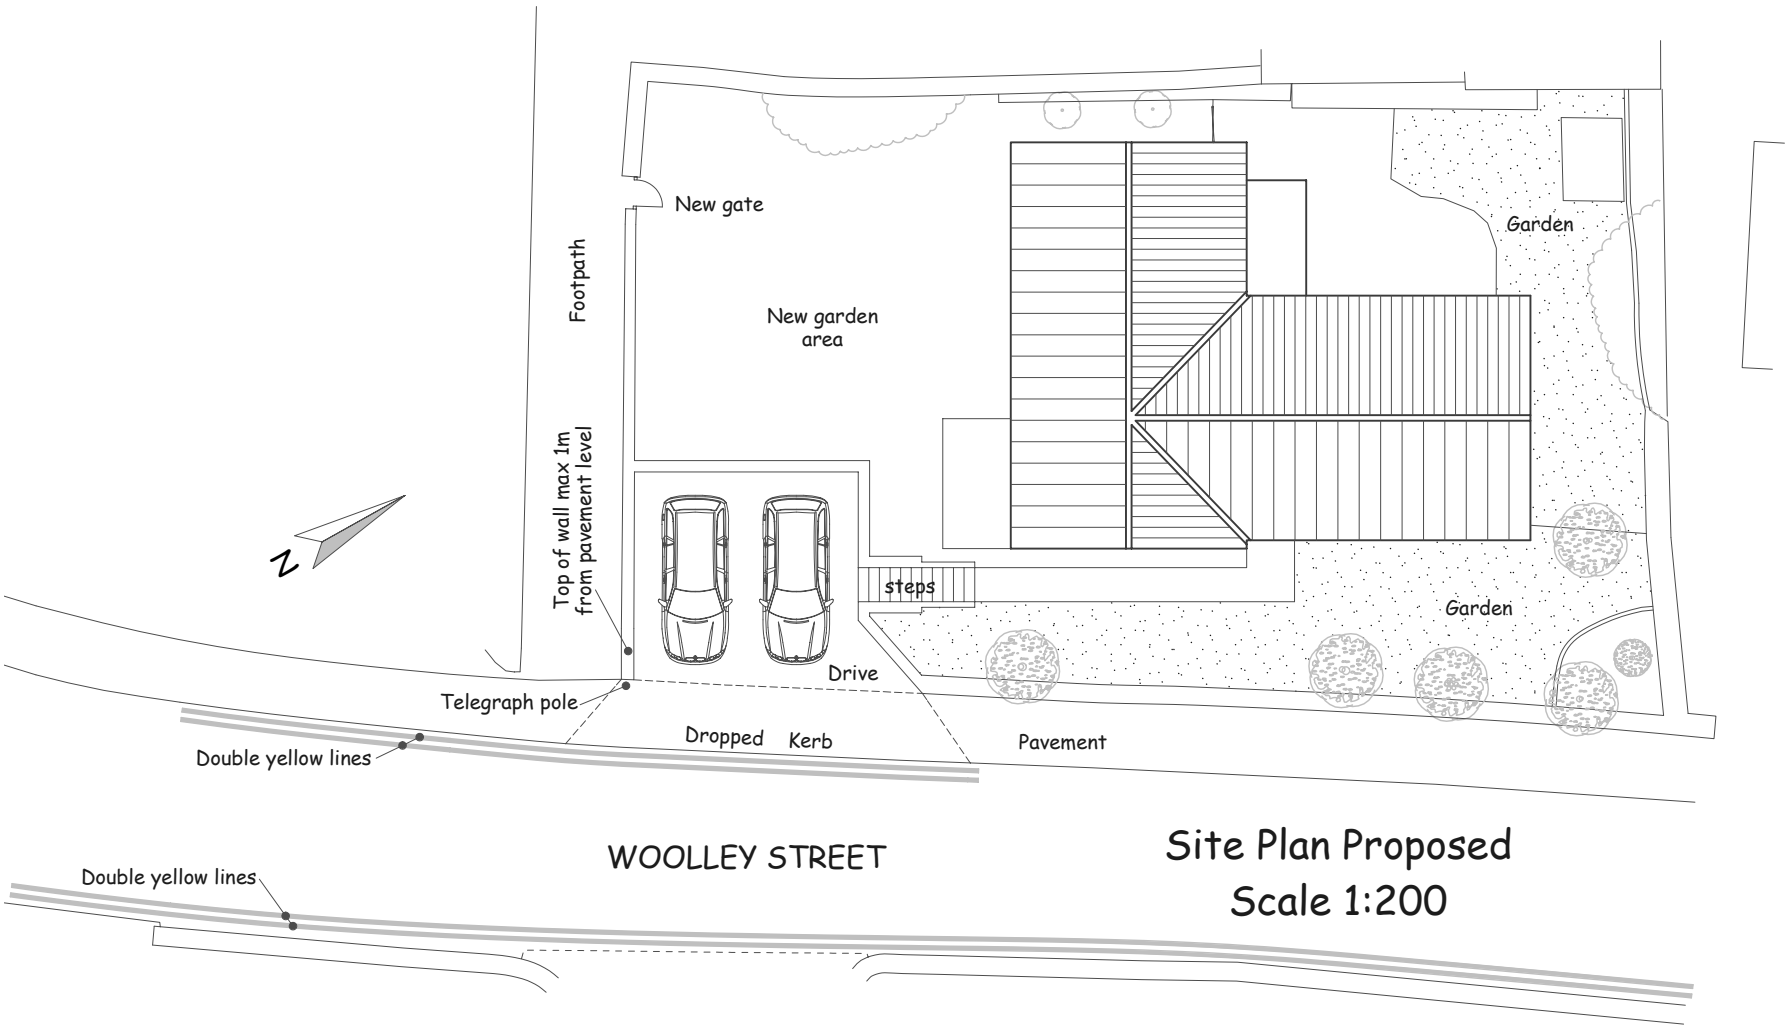

Site Plan Proposed
Scale 1:200

0 10m

DPO DESIGN

D Peter Oughtibridge

DPODESIGN.CO.UK

p.oughtibridge@btinternet.com

Proposed Driveway Alterations to :-
41a Woolley Street, Bradford-on-Avon,
Wiltshire, BA15 1AE.

For:
Mr & Mrs Beer.

Drawing:
As Proposed.

Scale:
1:200 @ A3.

Date:
November 2025.

Drawing Number:
41AW - D - 02.