

plande

Planning Consultants


email@plande.uk
0333 444 3433
www.plande.uk

Installation of
Automated Prescription
Machine

Plande is a trading name of HAPC Ltd. This drawing shall not be reproduced in any form without the express permission of HAPC Ltd. The Moral right of the author is hereby asserted. Copyright © 2025


HAPC Ltd. shall not be liable for any use of drawings and documents for any purpose other than for what they were prepared for. Where any discrepancy is found to exist within or between drawings and/or documents it should be reported to the company immediately.

This drawing is for planning purposes only. Do not construct from this drawing. Work to figured dimensions only. All dimensions to be checked on site prior to the execution of any work. For the avoidance of doubt all dimensions are measured to wall structure and not the finishes unless otherwise stated.

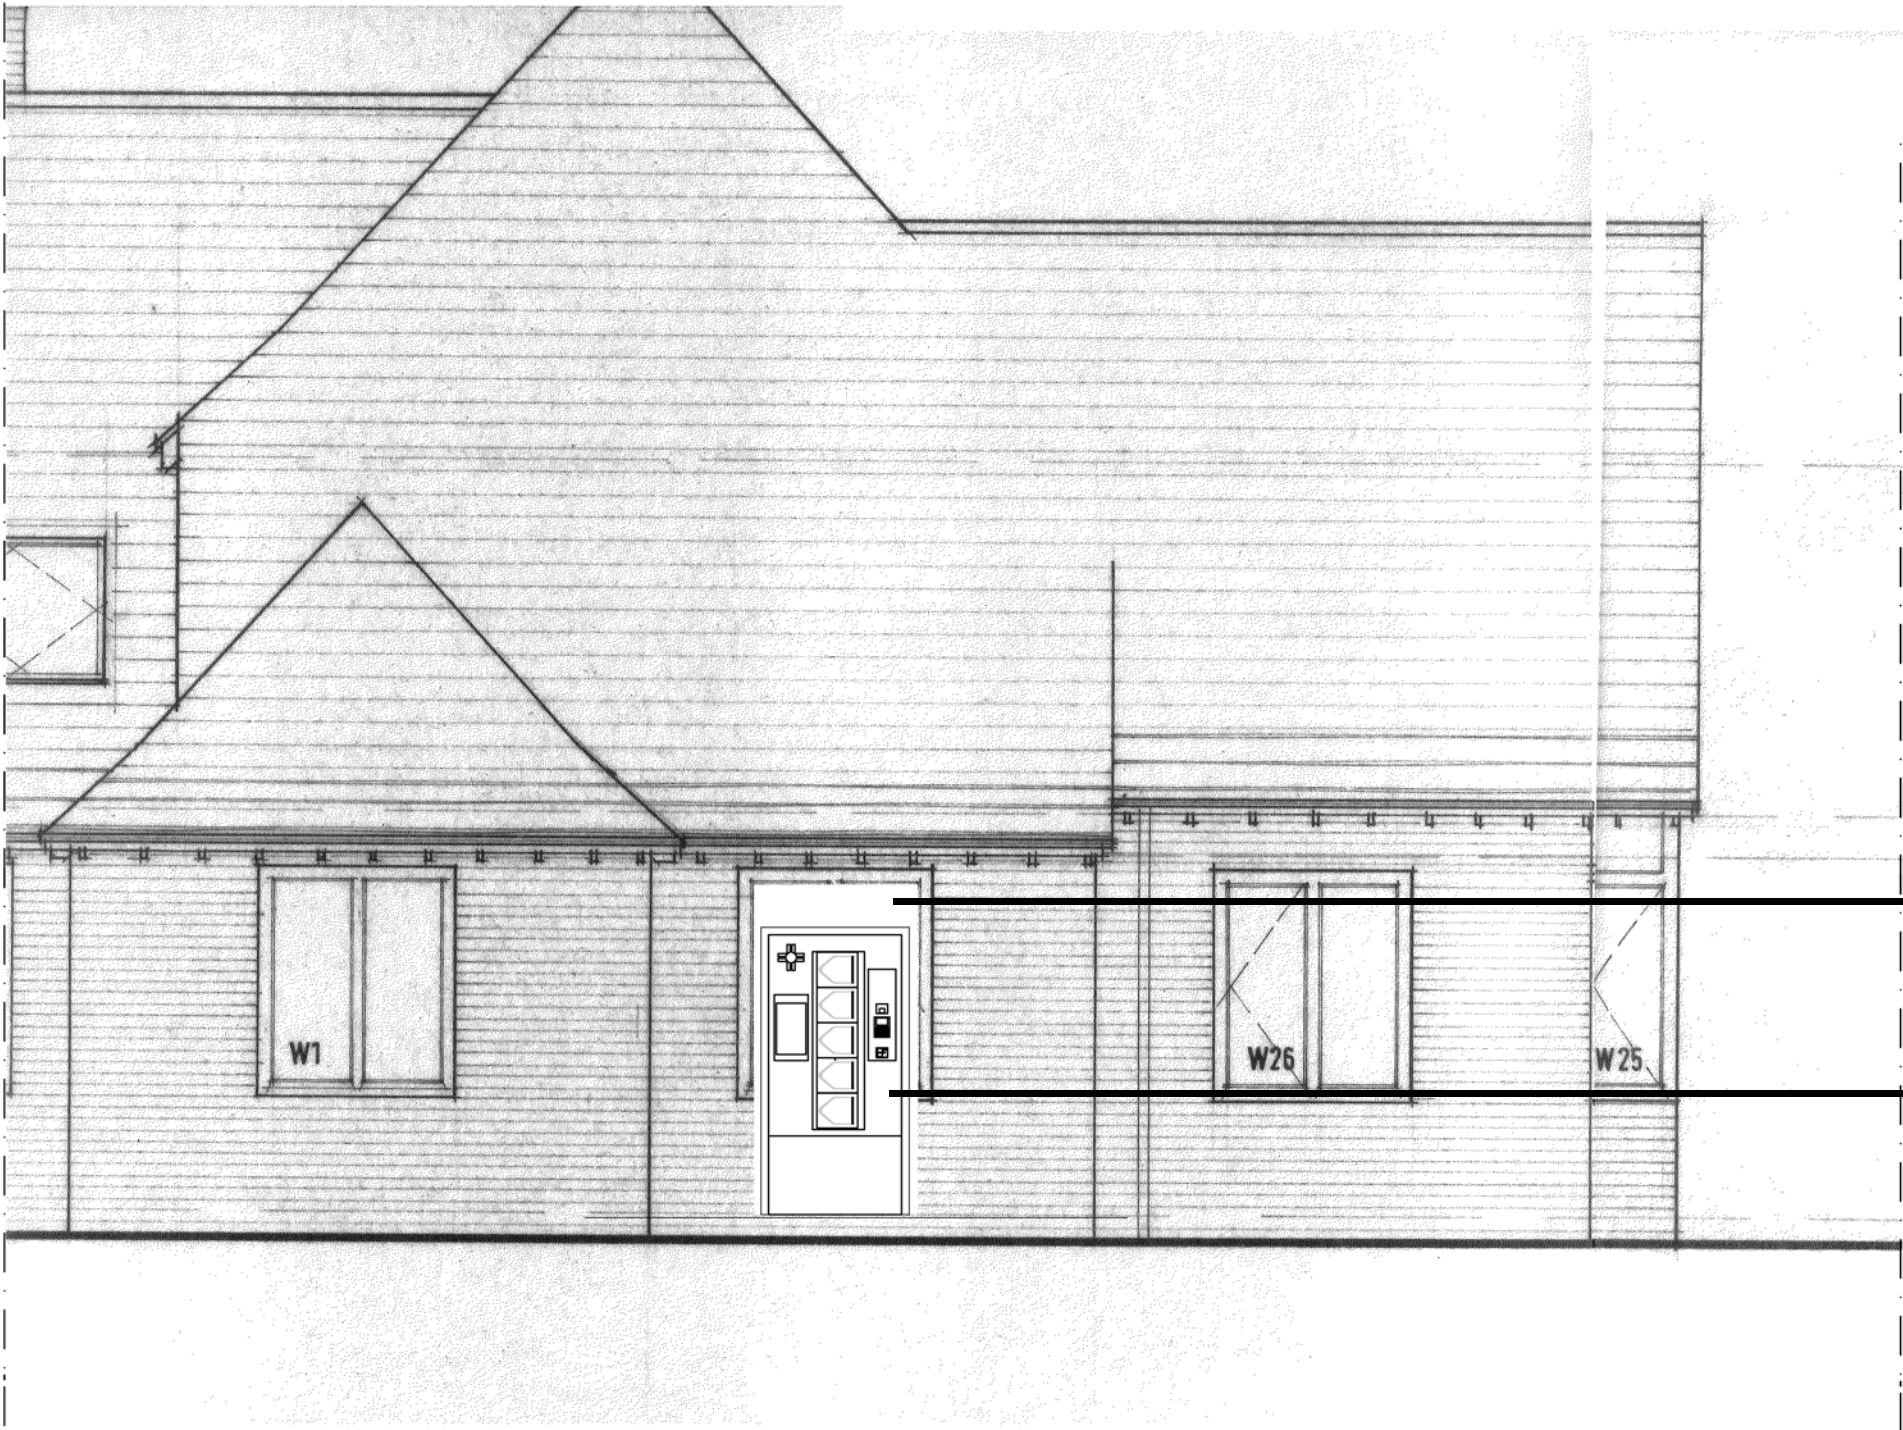

DiBond Panel (Colour: Dark grey)

Prescription Machine (Cream White)
with surrounding DiBond Panel

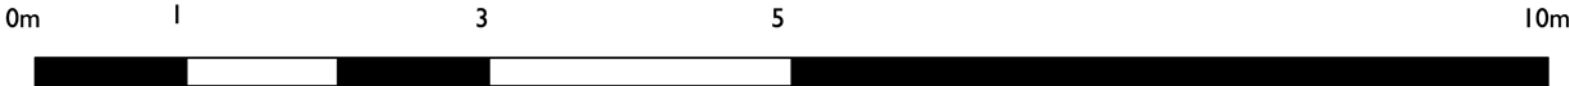

Proposed Elevation - Scale 1:50

Proposed Elevation

1:50 @ A3 Oct 2025
Drawn By: GPH
STATUS: Preliminary

25104-P05