
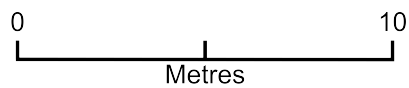


Balmoral Road

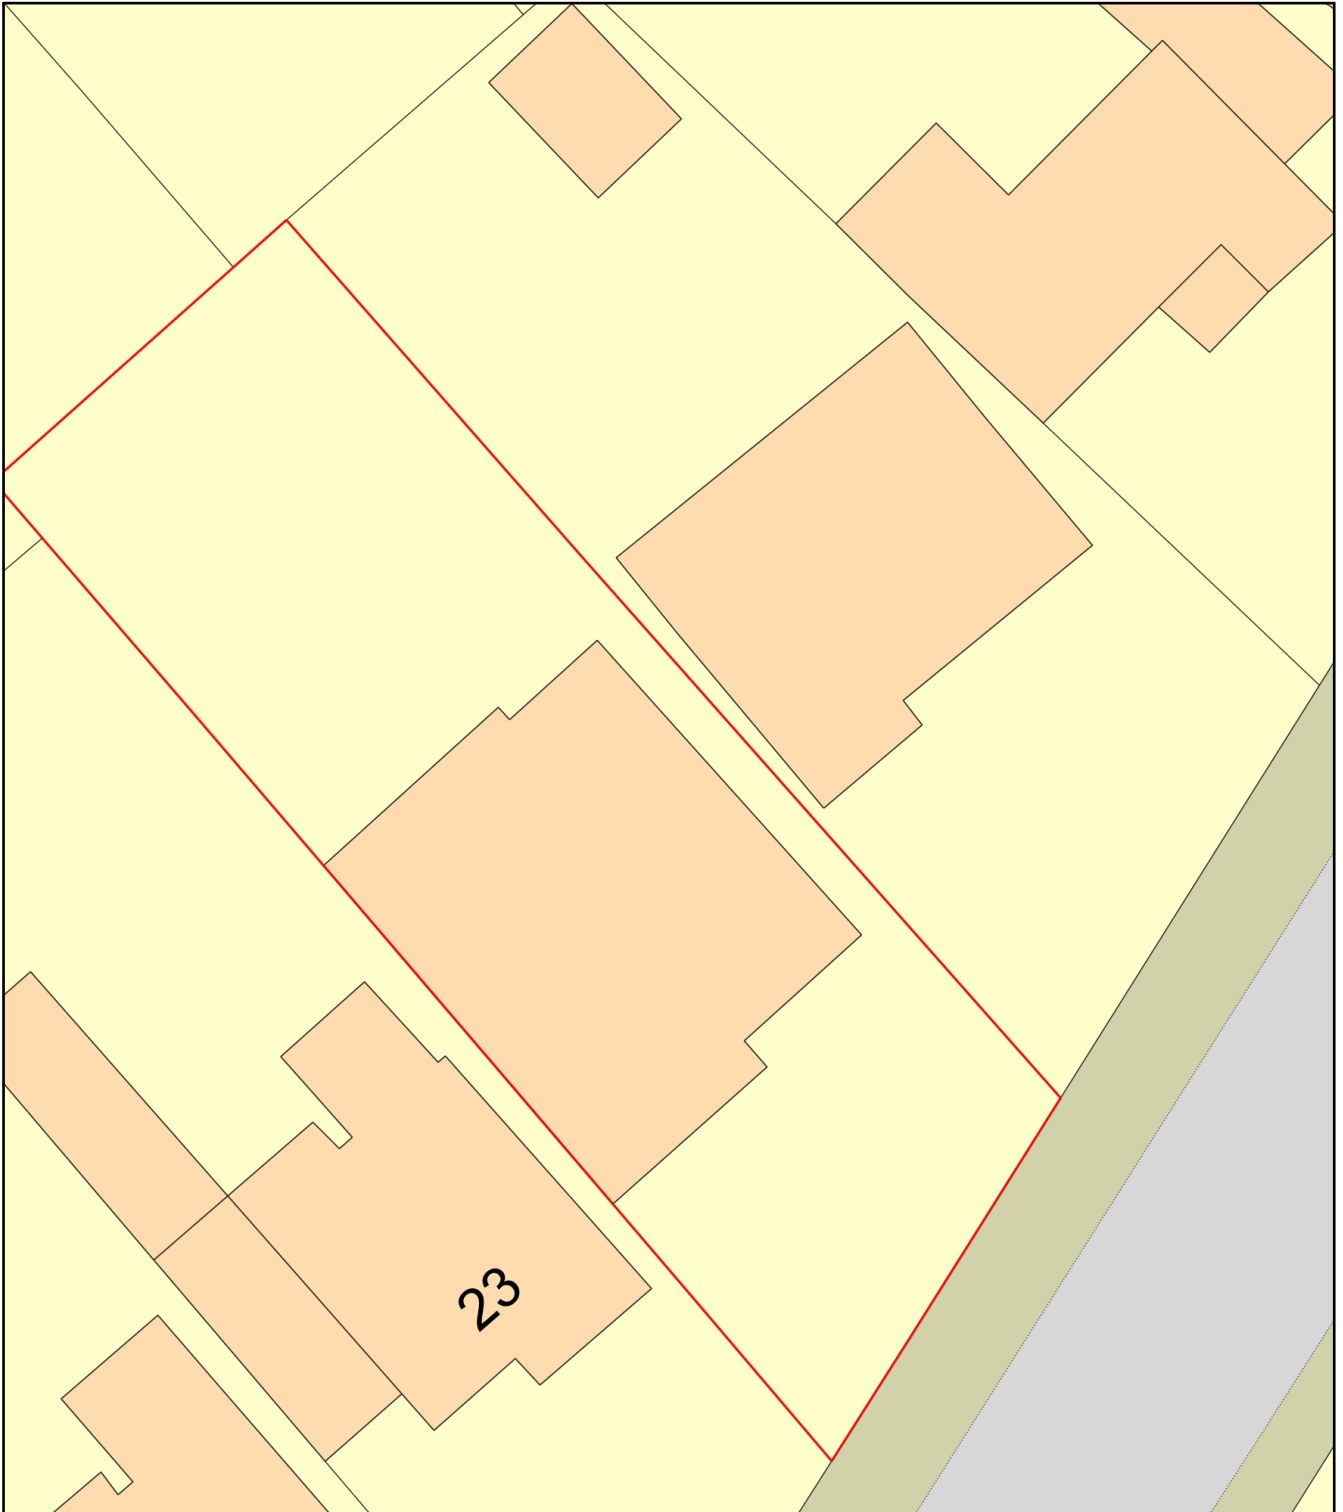

Plan Produced for: Toni Carr

Date Produced: 07 Nov 2025

Plan Reference Number: TQRQM25311161648304

Scale: 1:200 @ A4