



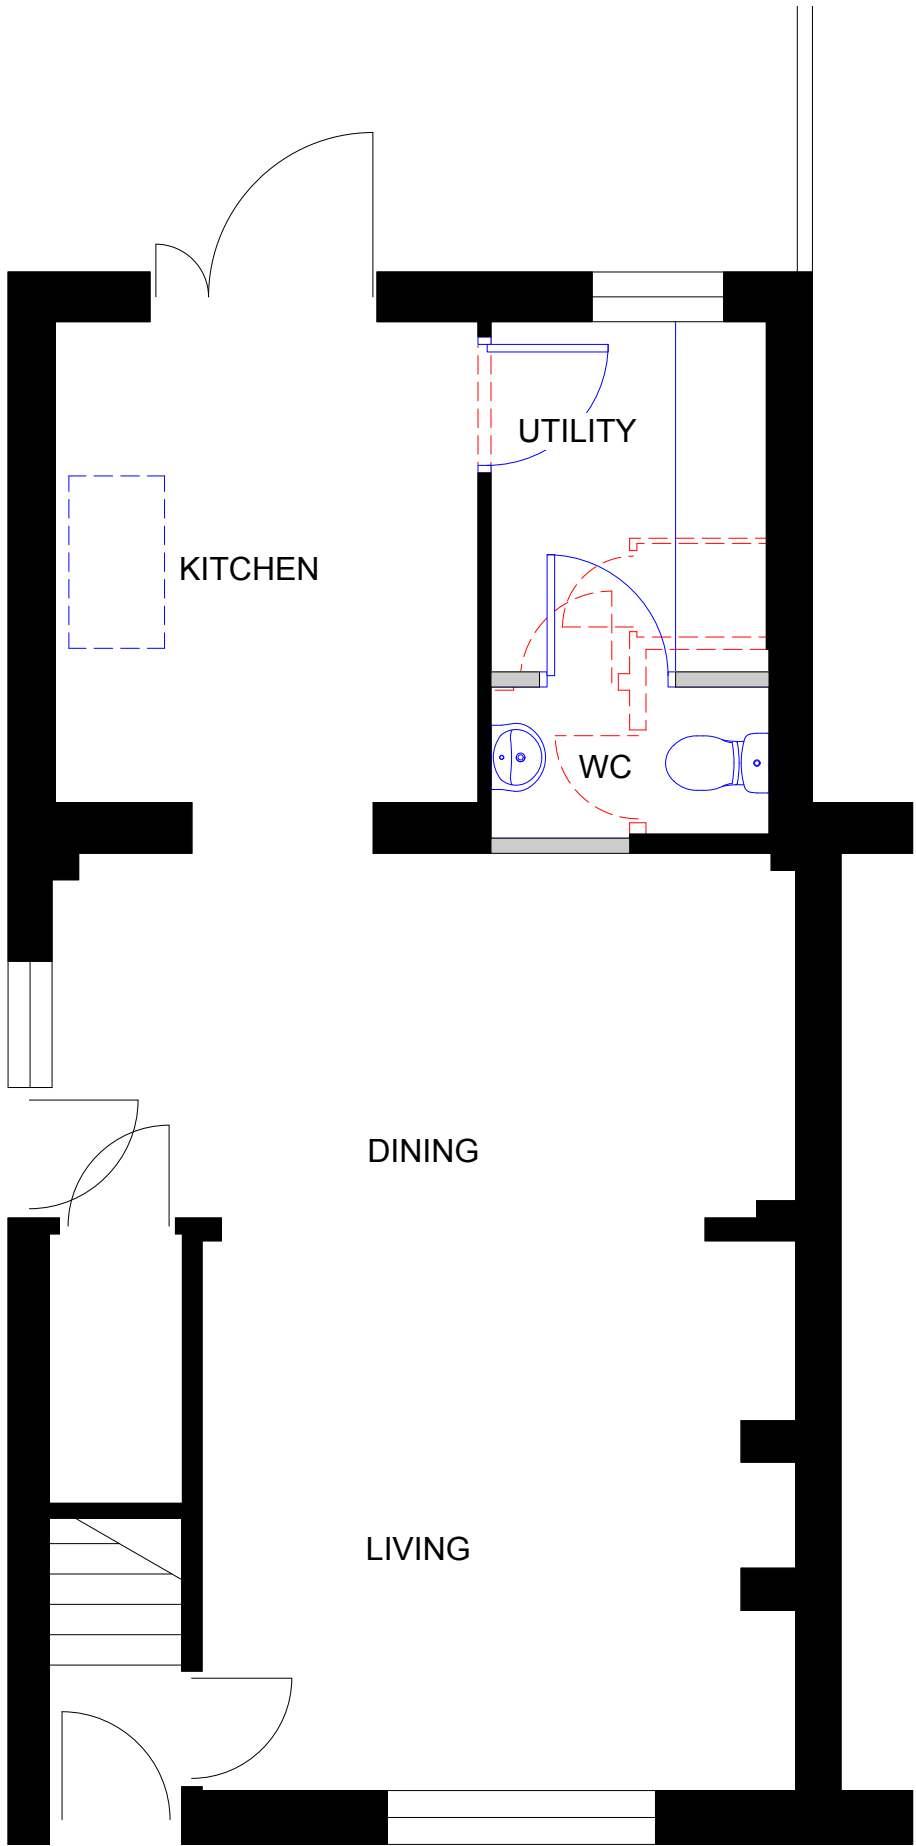


This drawing remains the copyright of the Architect, and may not be used or reproduced without their permission. Used figured dimensions only. Do not scale from the drawing and check all dimensions on site before work commences. All discrepancies to be reported to the Architect immediately.

Rev	Date	Description
-----	------	-------------

-	24.10.25	Initial Issue
---	----------	---------------

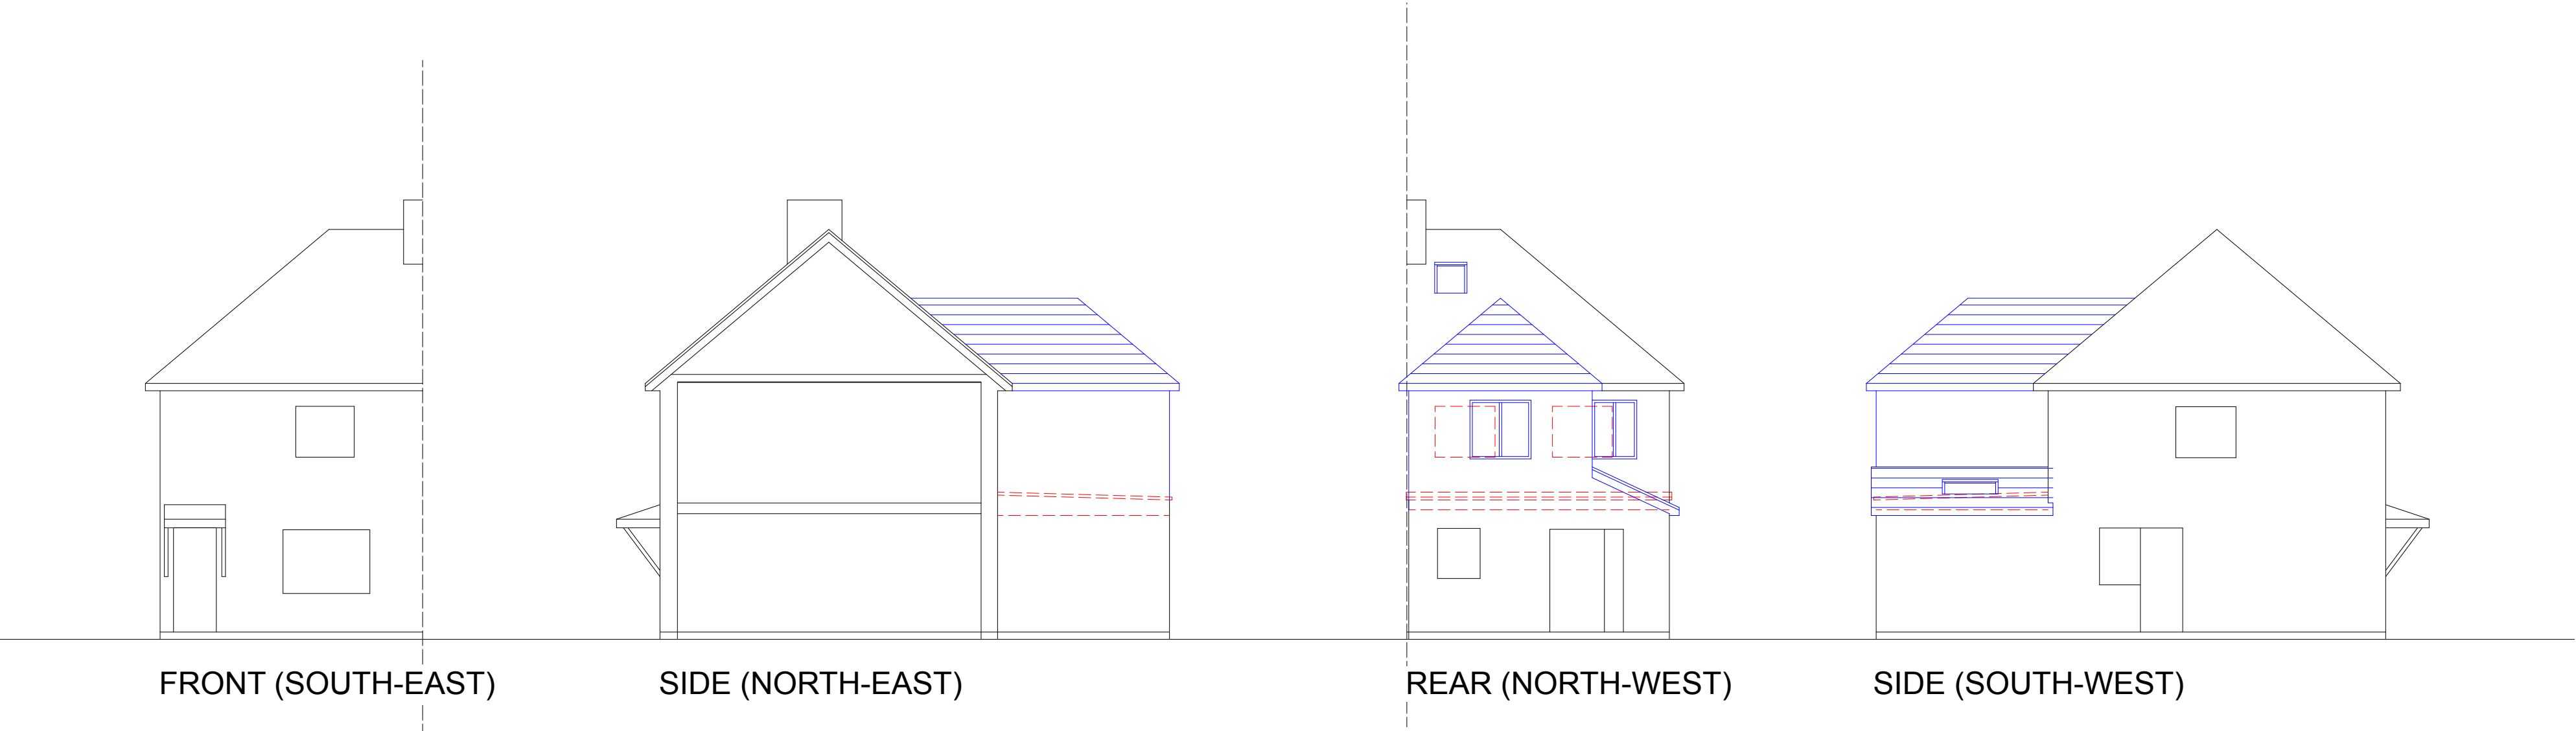

GROUND FLOOR

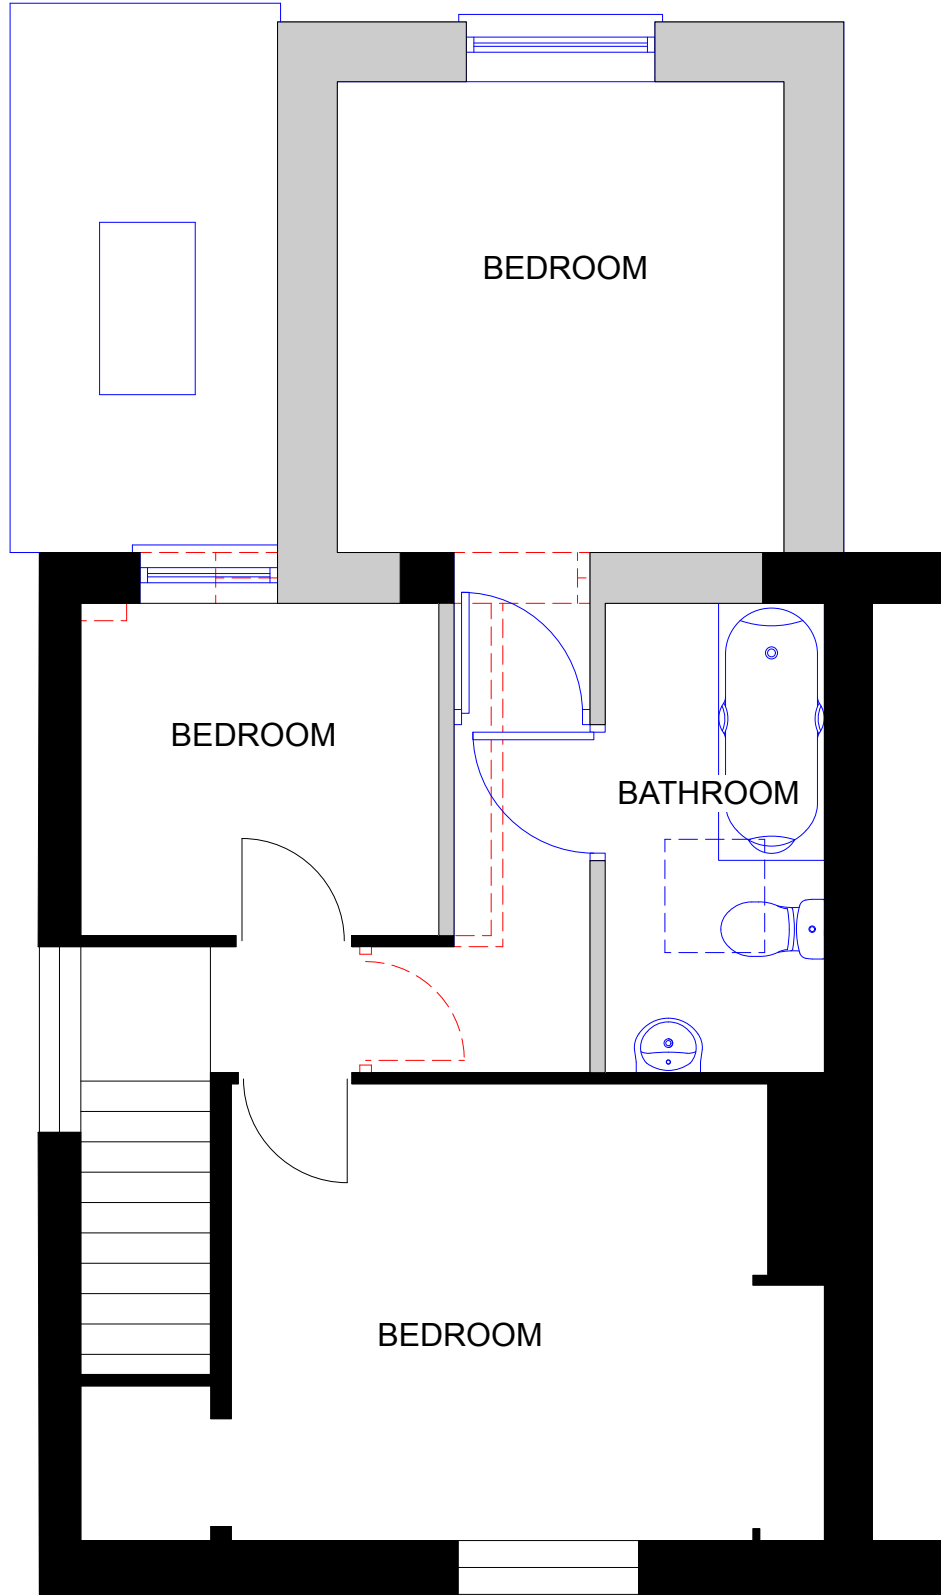


FIRST FLOOR

NOTE

EXISTING BUILDING IN BLACK LINE, AND SHADED BLACK

EXISTING FABRIC TO BE REMOVED SHOWN IN BROKEN RED LINE

NEW WORK SHOWN IN BLUE LINE, AND SHADED GREY

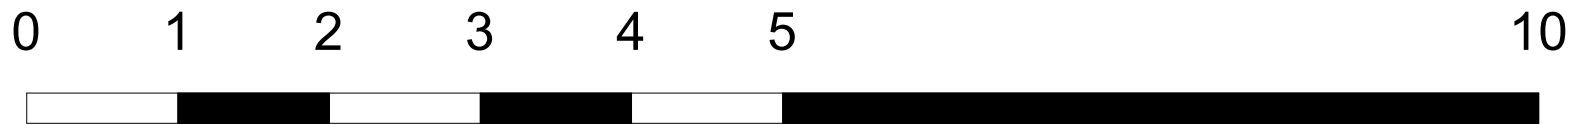

1 Douglas Haig Road, Salisbury
for
Rachael Ambler
Proposed Scheme

Scale 1:50/1:100@A1

Drawing No 06

Job Ref 2504

9 The Square
Wimbome
BH21 1JA
T: 01202 849066
E: jon@jpittard.co.uk
W: www.jpittard.co.uk

jpittardlimited