


This drawing remains the copyright of the Architect, and may not be used or reproduced without their permission. Used figured dimensions only. Do not scale from the drawing and check all dimensions on site before work commences. All discrepancies to be reported to the Architect immediately.

Rev	Date	Description
-	14.5.25	Initial Issue

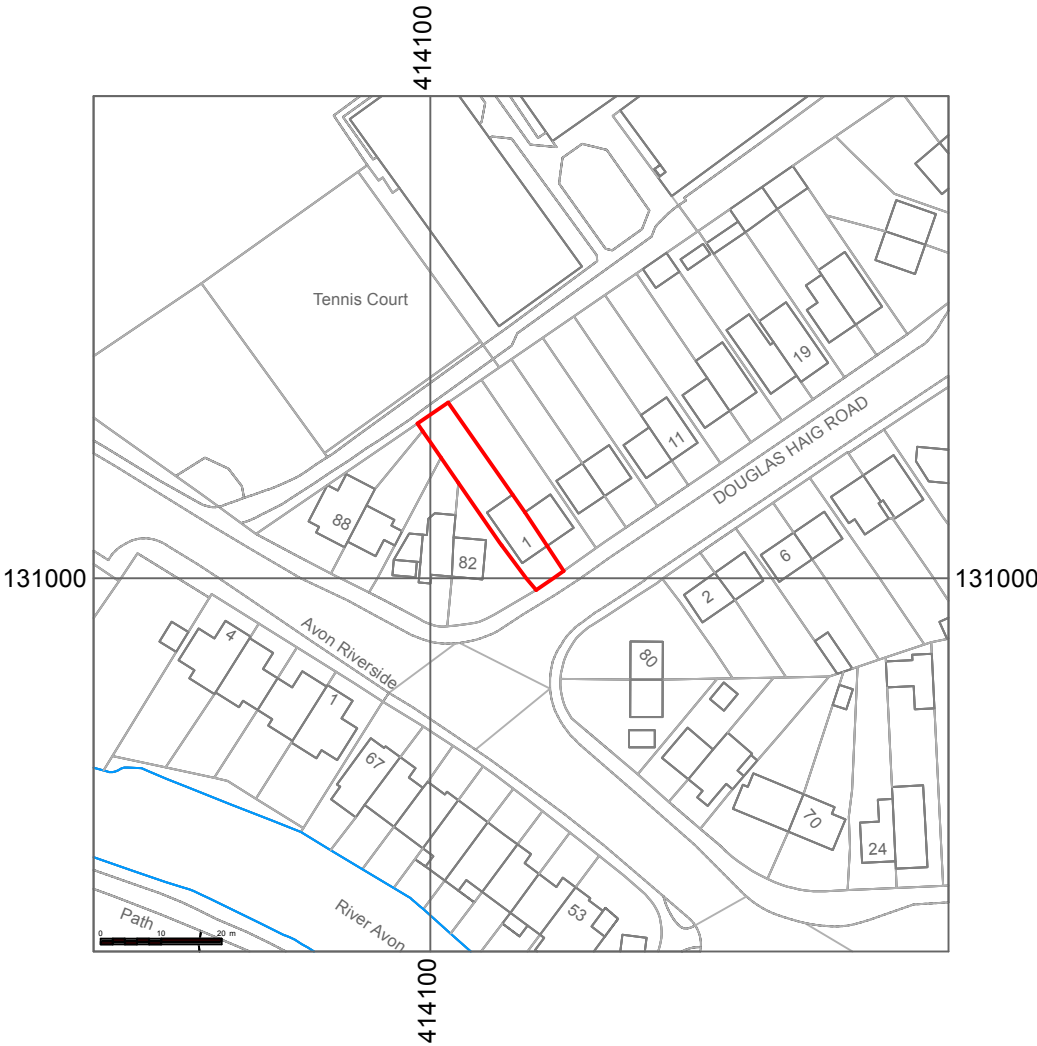

1 Douglas Haig Road, Salisbury
for
Rachael Ambler

Location Plan

Scale 1:1250@A3
Drawing No 03
Job Ref 2504

9 The Square
Wimborne
BH21 1JA
T: 01202 849066
E: jon@jpittard.co.uk
W: www.jpittard.co.uk

jpittardlimited