


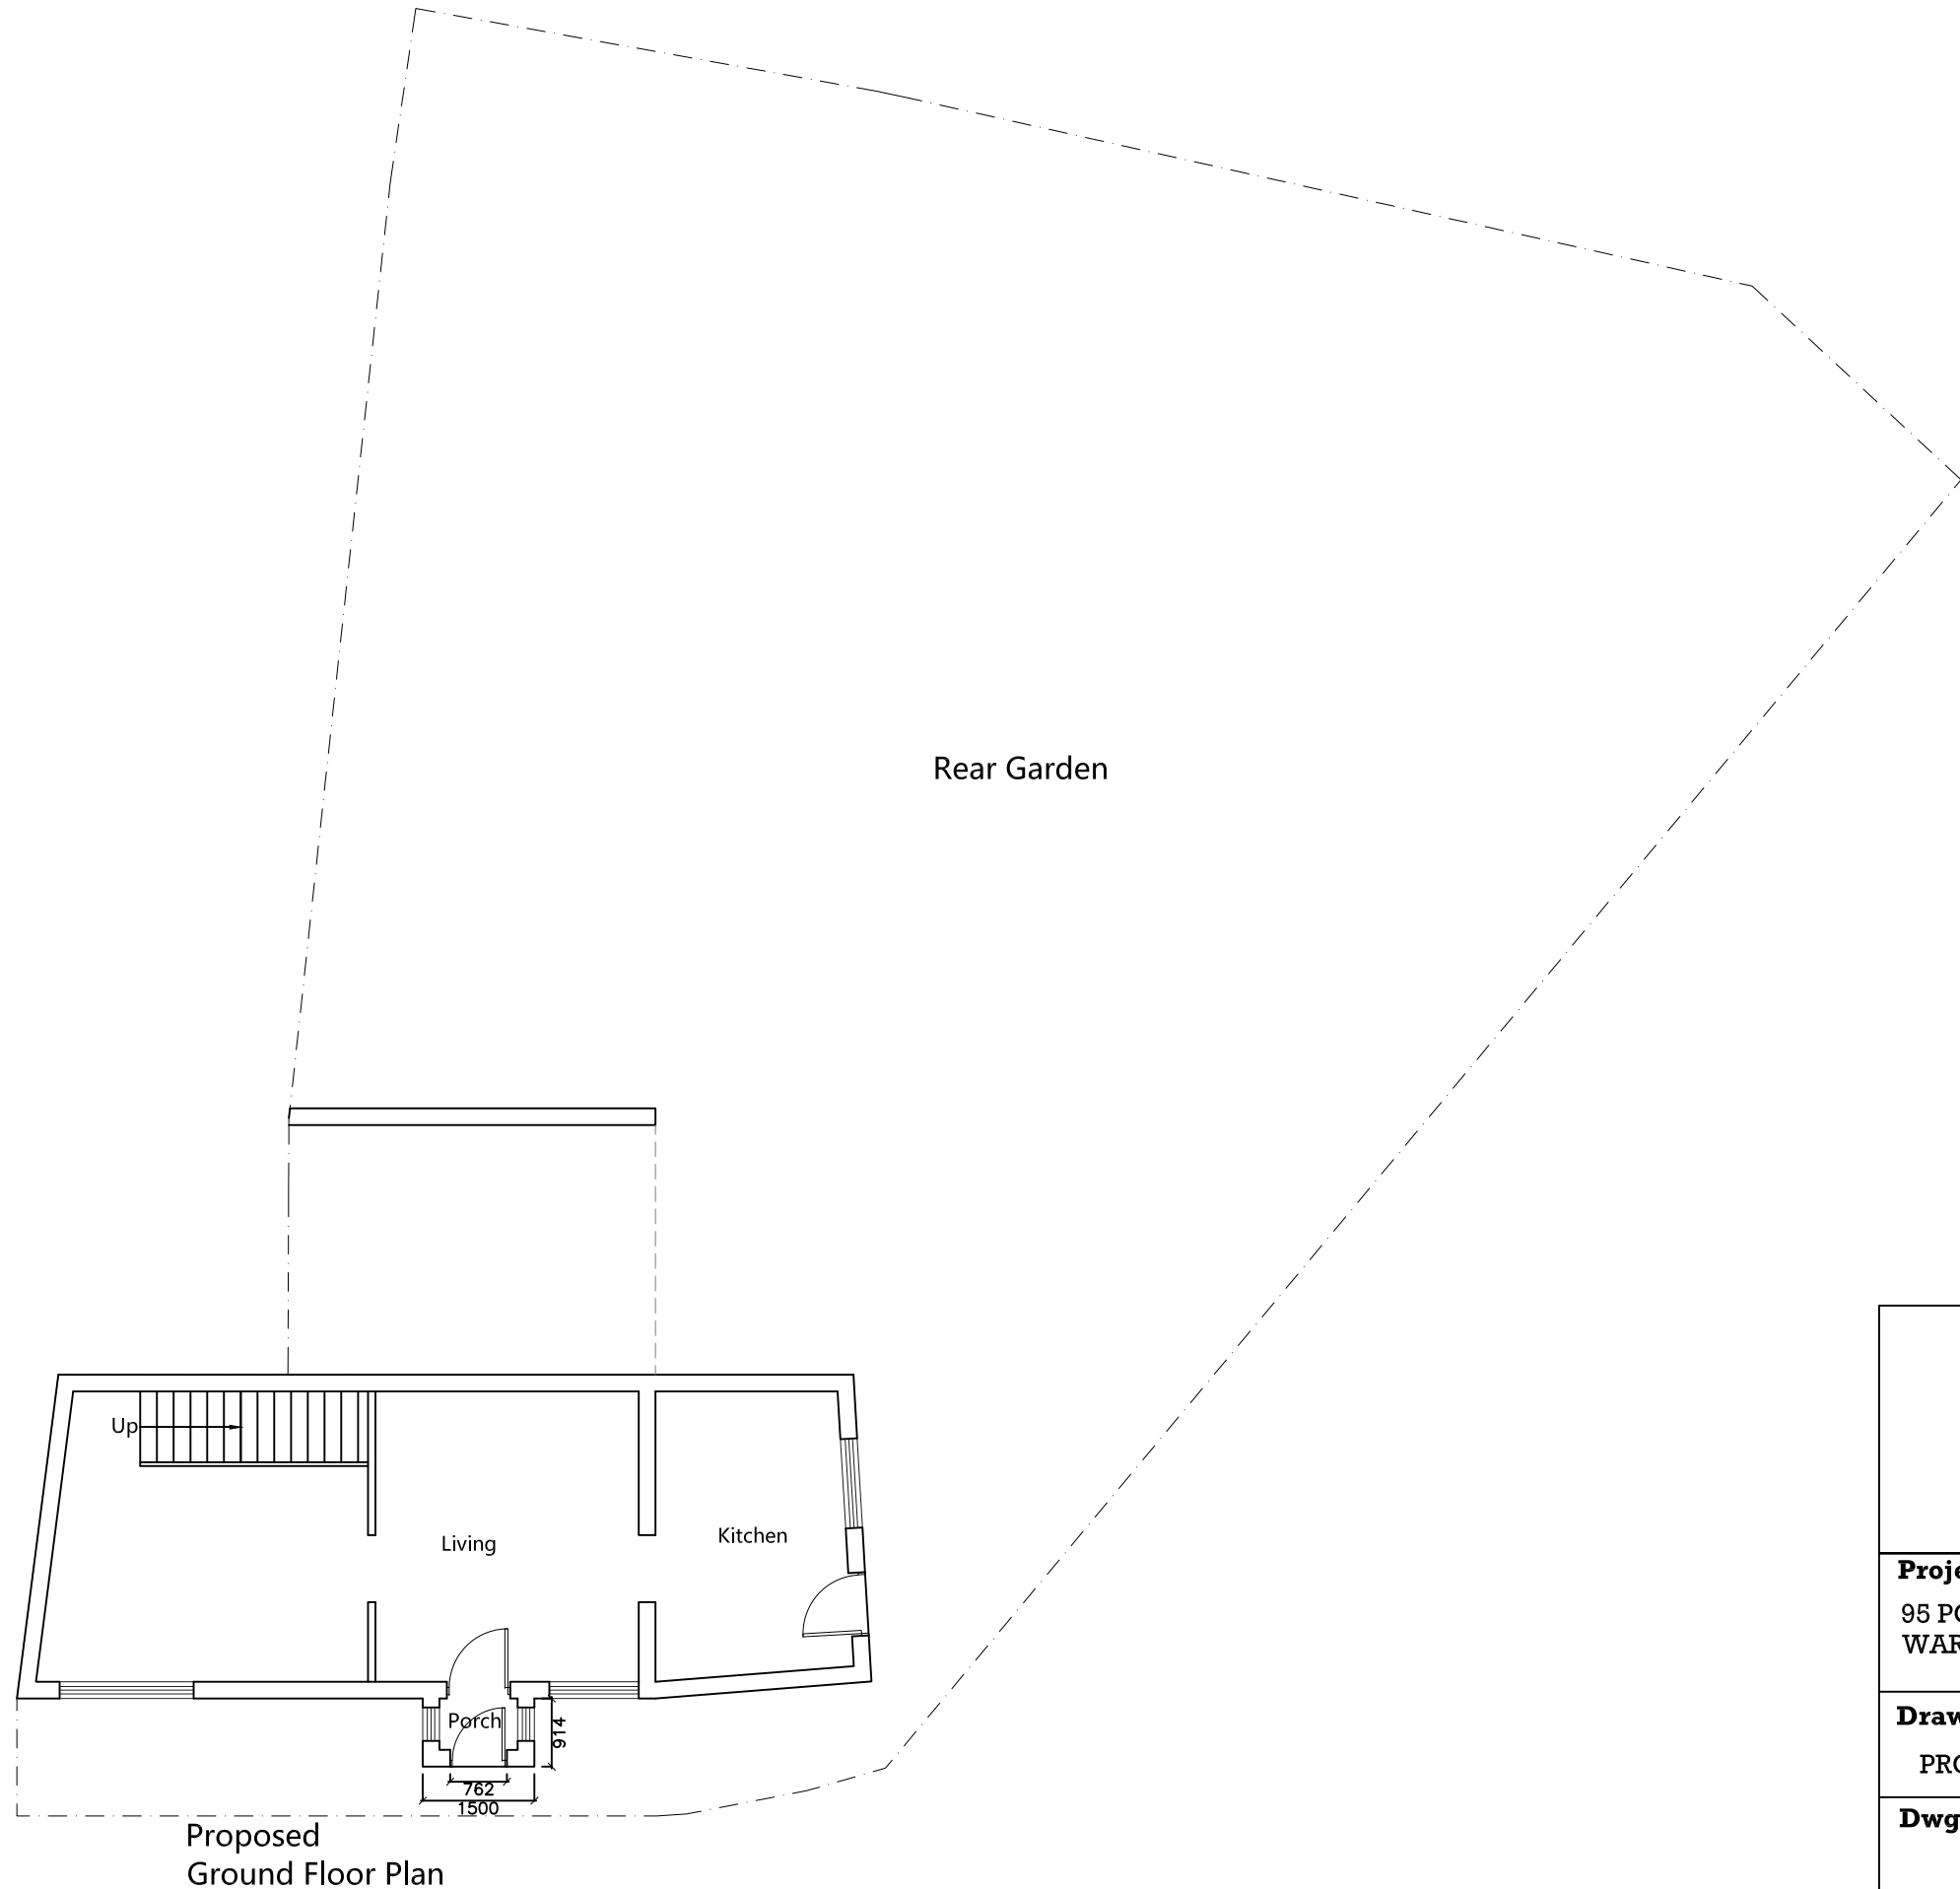

Project 95 PORTWAY WARMINSTER BA12 0AA	
Drawing PROPOSED PLAN	
Dwg No. 103	Date OCTOBER 2025
Scale @ A3 1:100	