
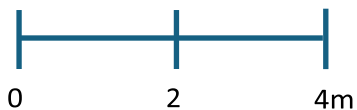


Parking Plan

Note:
Standard UK car width of 1.8m allows for staggered parking to allow easy access for four vehicles,

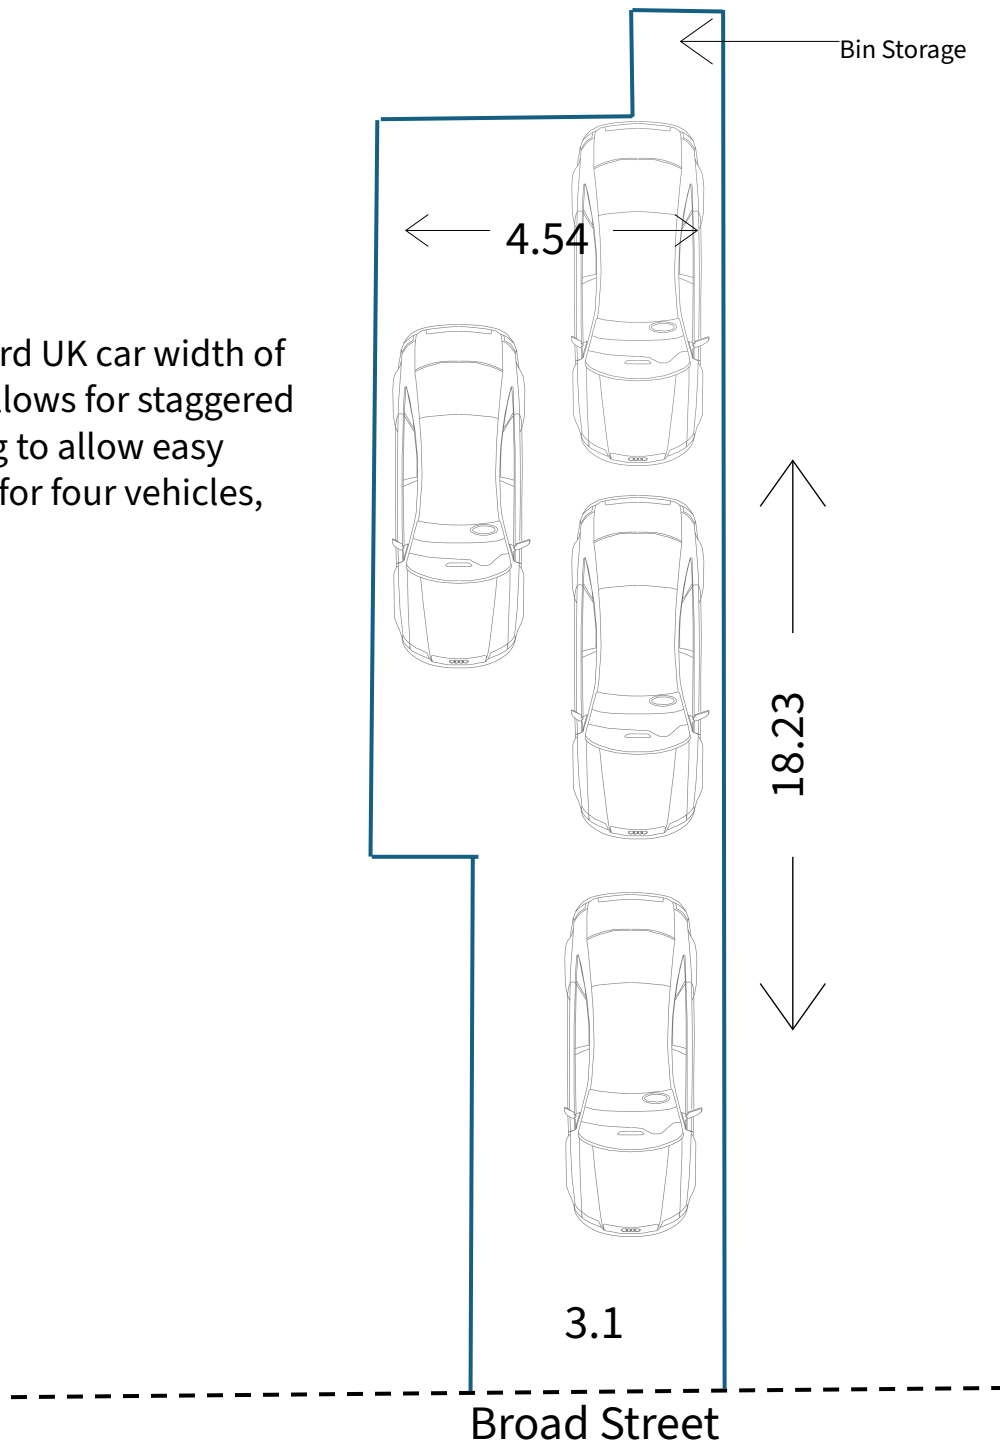

Ratio 1:100 @ A4