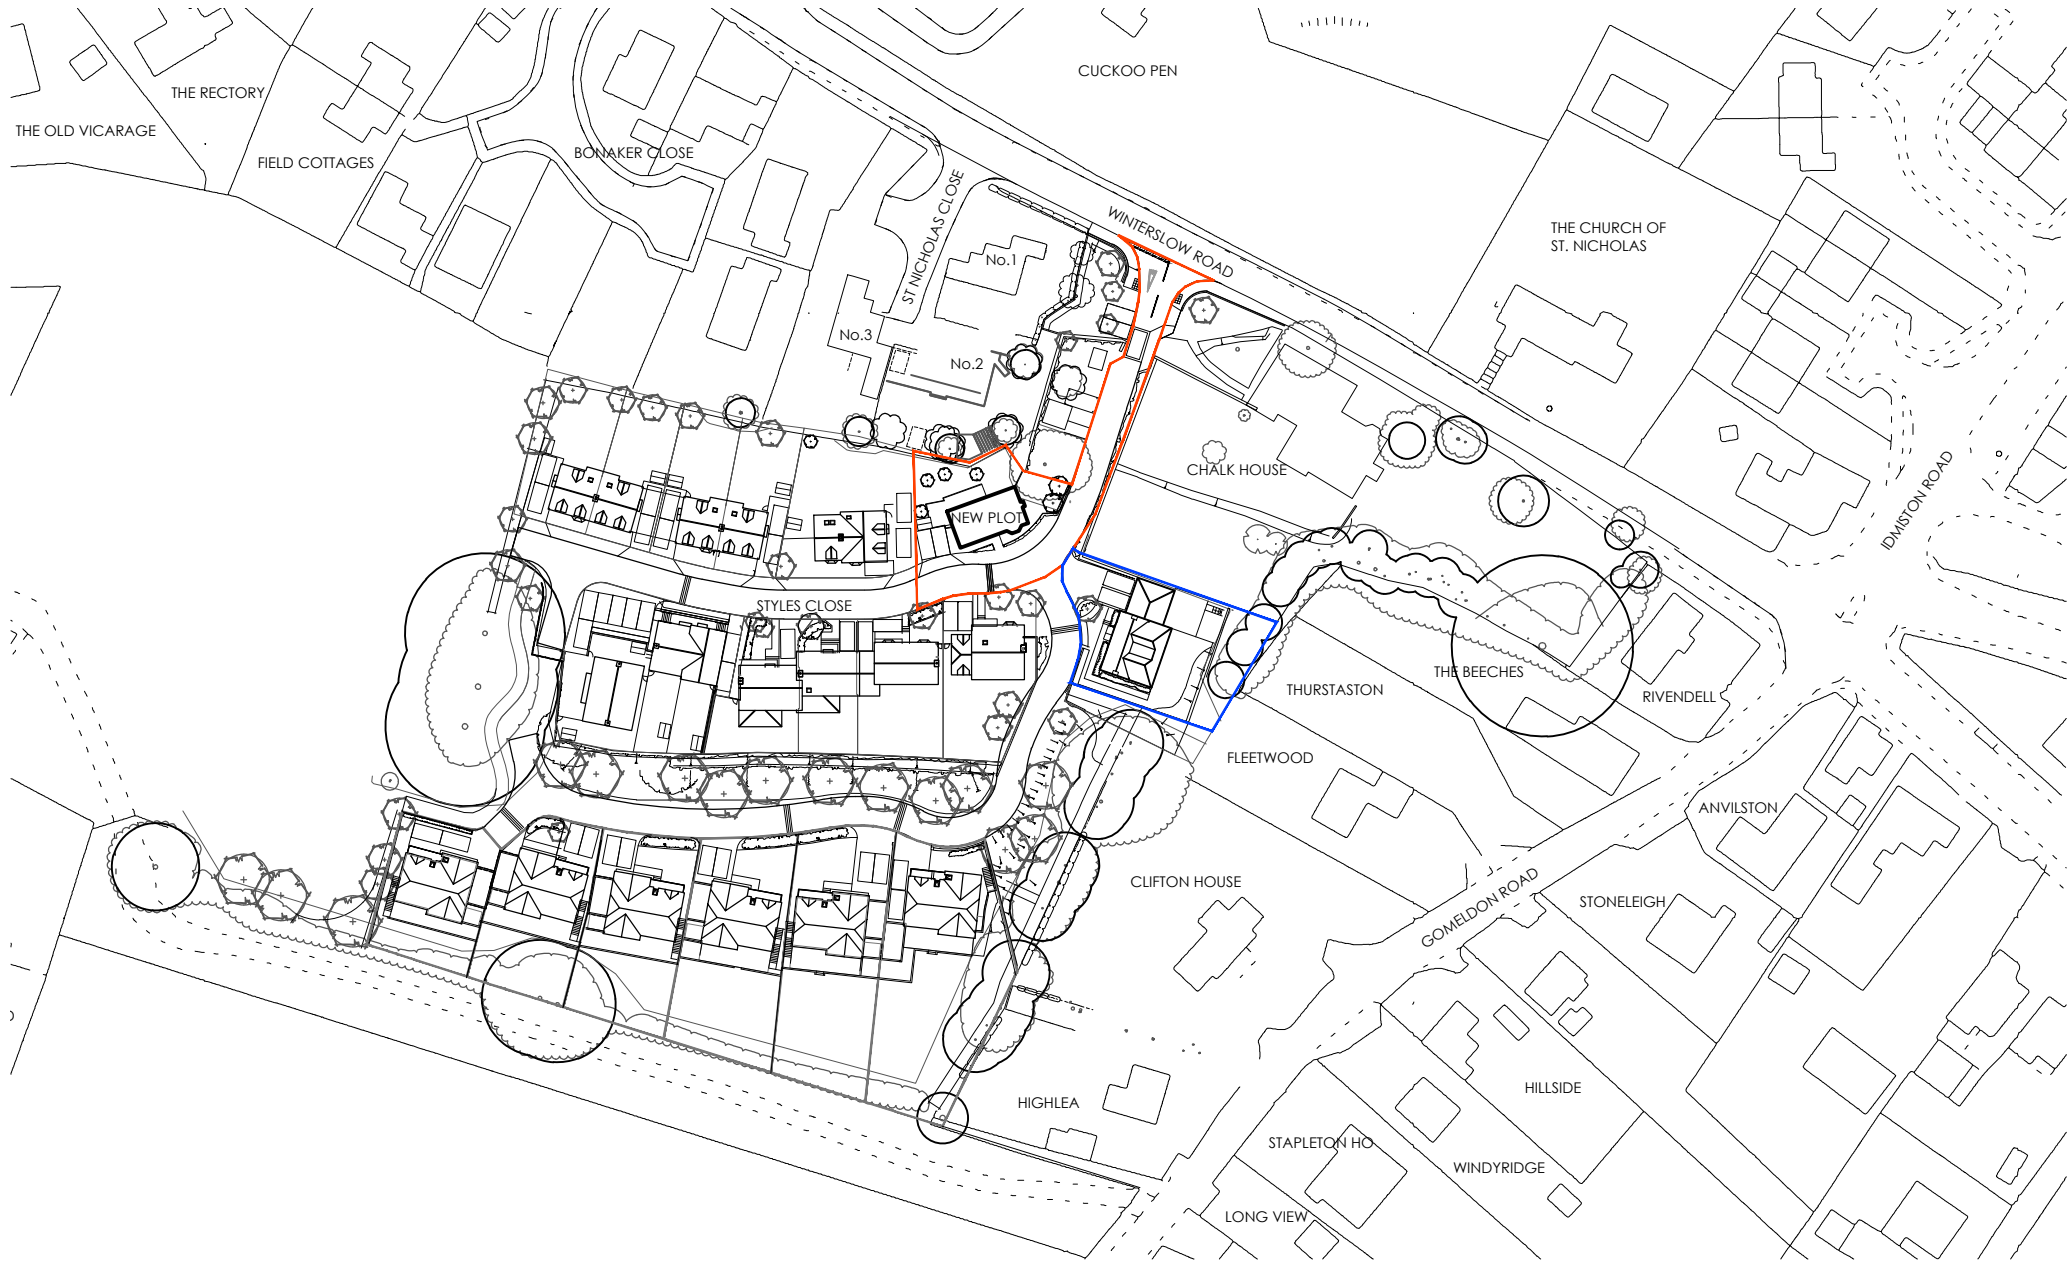


NOTE: The contractor is responsible for checking all site dimensions and levels. These should be checked prior to the ordering of any components and before the commencement of the works. All discrepancies should be brought to the attention of the Contract Administrator.

revisions:

revisions:

100mm @A4

C&G  
Proposed Dwelling  
Styles Close  
drawing information

|         |                    |
|---------|--------------------|
| title   | Site Location Plan |
| status  | Planning           |
| date    | March 25           |
| scale   | 1:1250 @ A4        |
| drawn   | SL                 |
| checked | AA                 |

pwparchitects

PWP Architects Ltd 61 South Street, Havant, Hampshire PO9 1BZ  
t: 02392 450454 f: 02392 461152  
e: design@pwp-architects.com  
w: www.pwp-architects.com

job: 6033 dwg: 1000 rev: A