




FRONT ELEVATION



REAR ELEVATION



LEFT ELEVATION

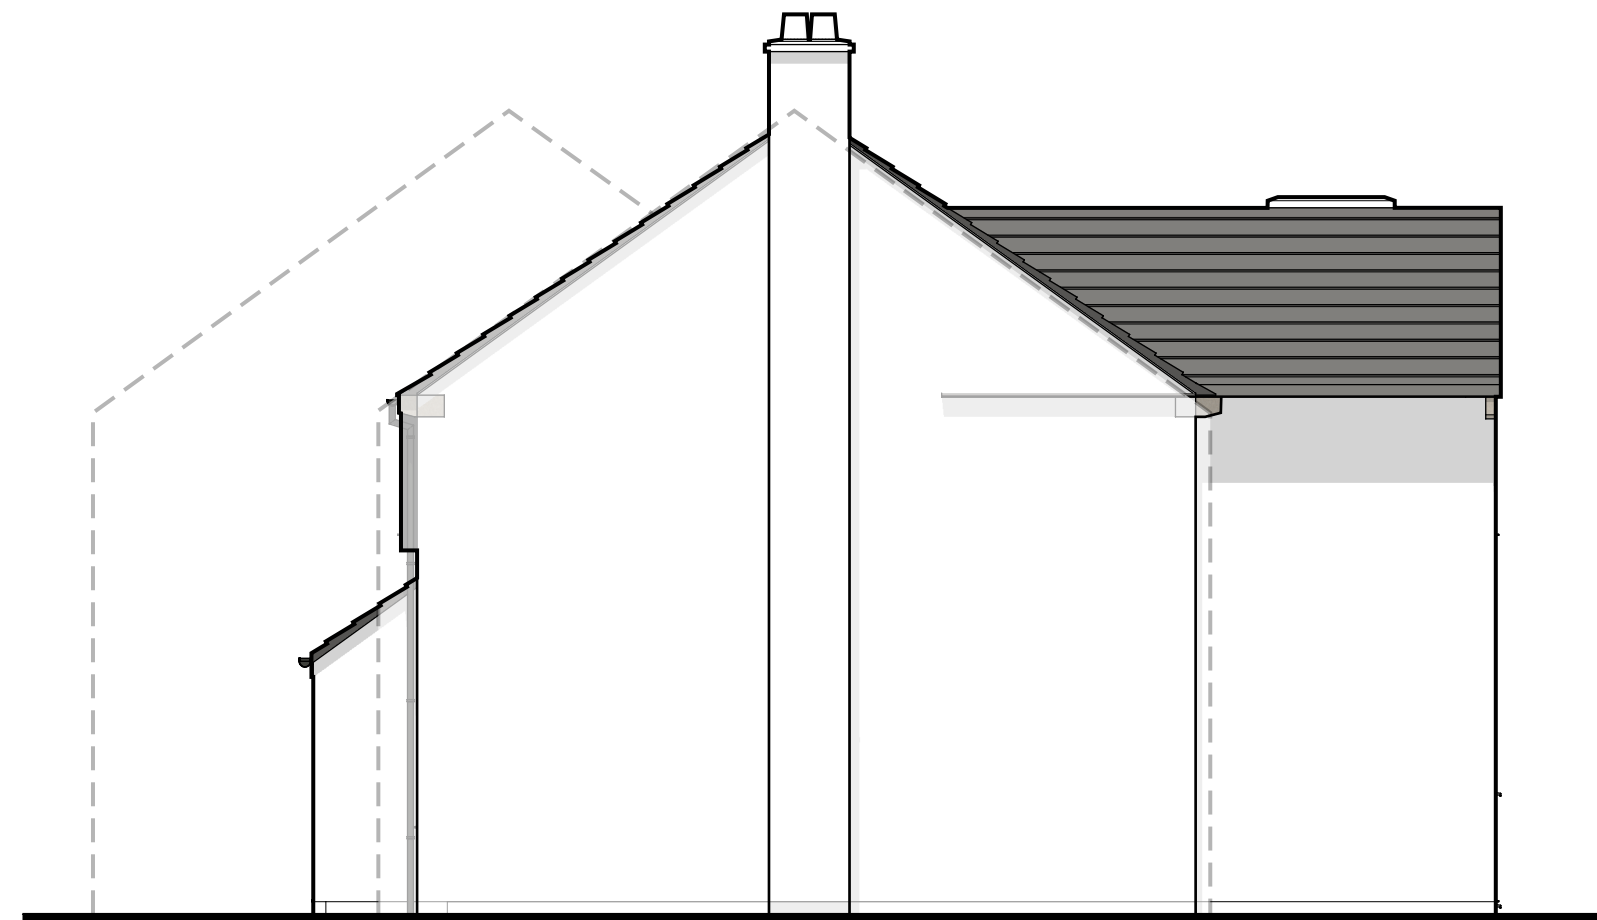


RIGHT ELEVATION



GROUND FLOOR PLAN



FIRST FLOOR PLAN

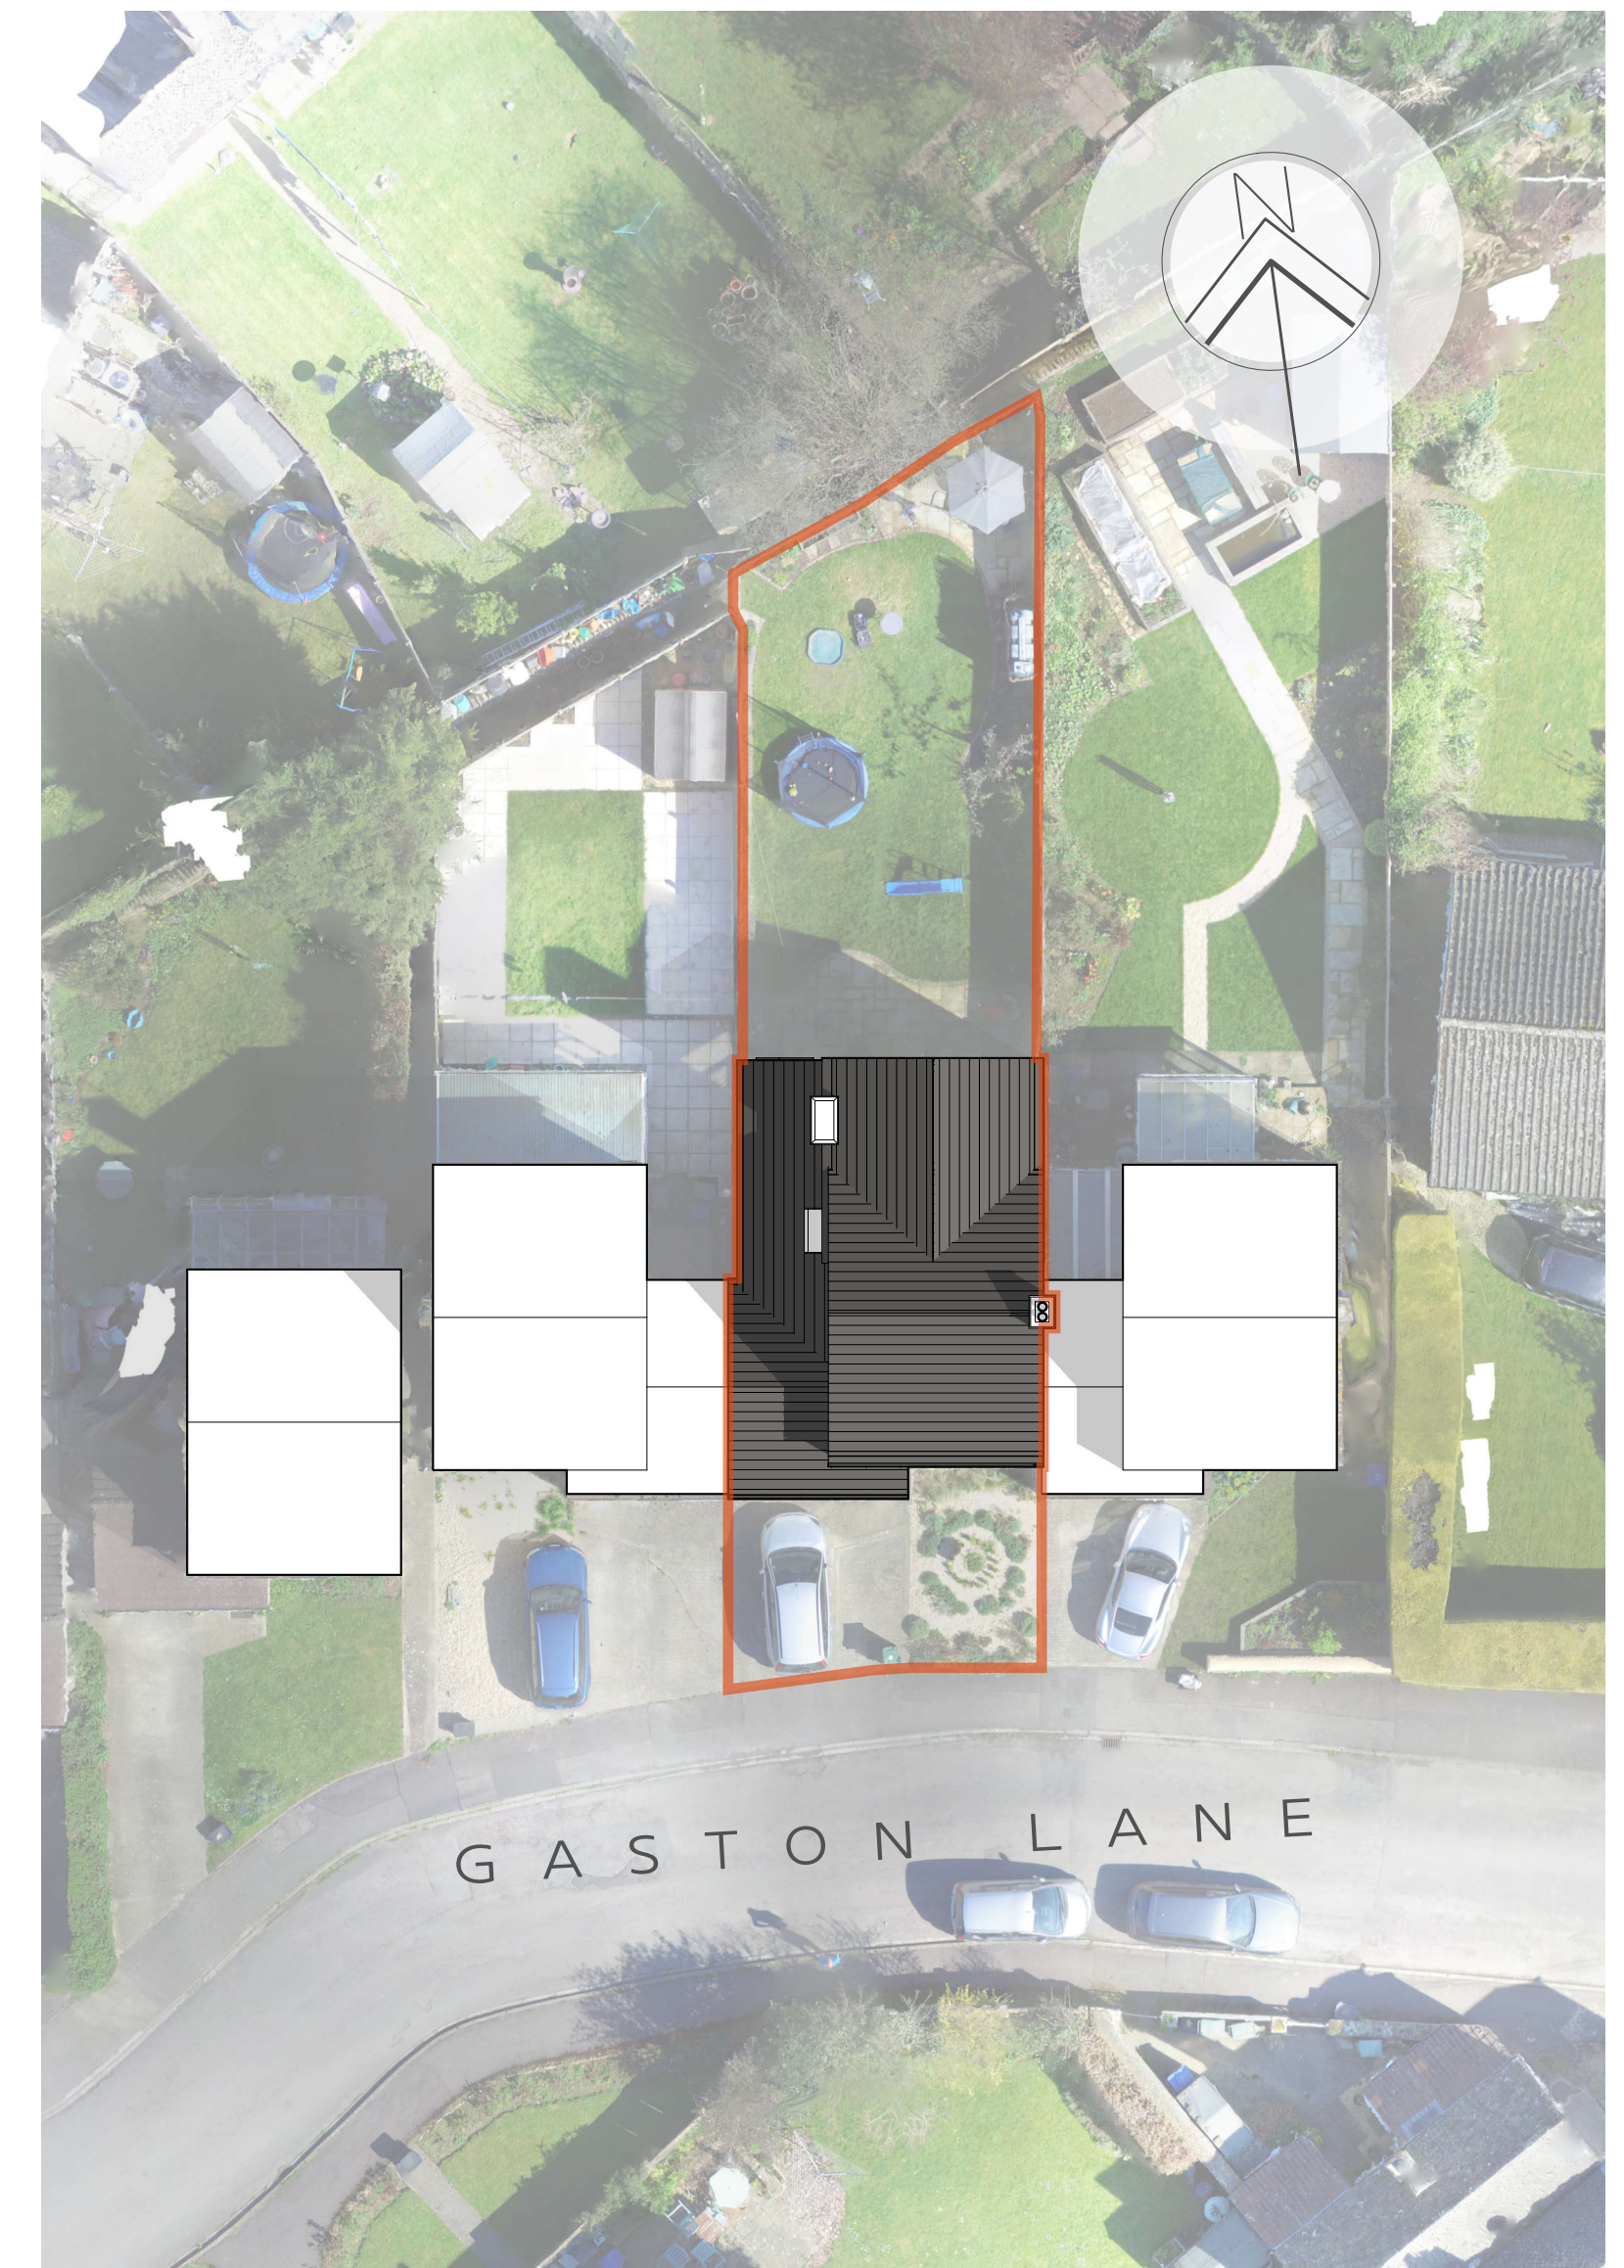

SITE PLAN

