


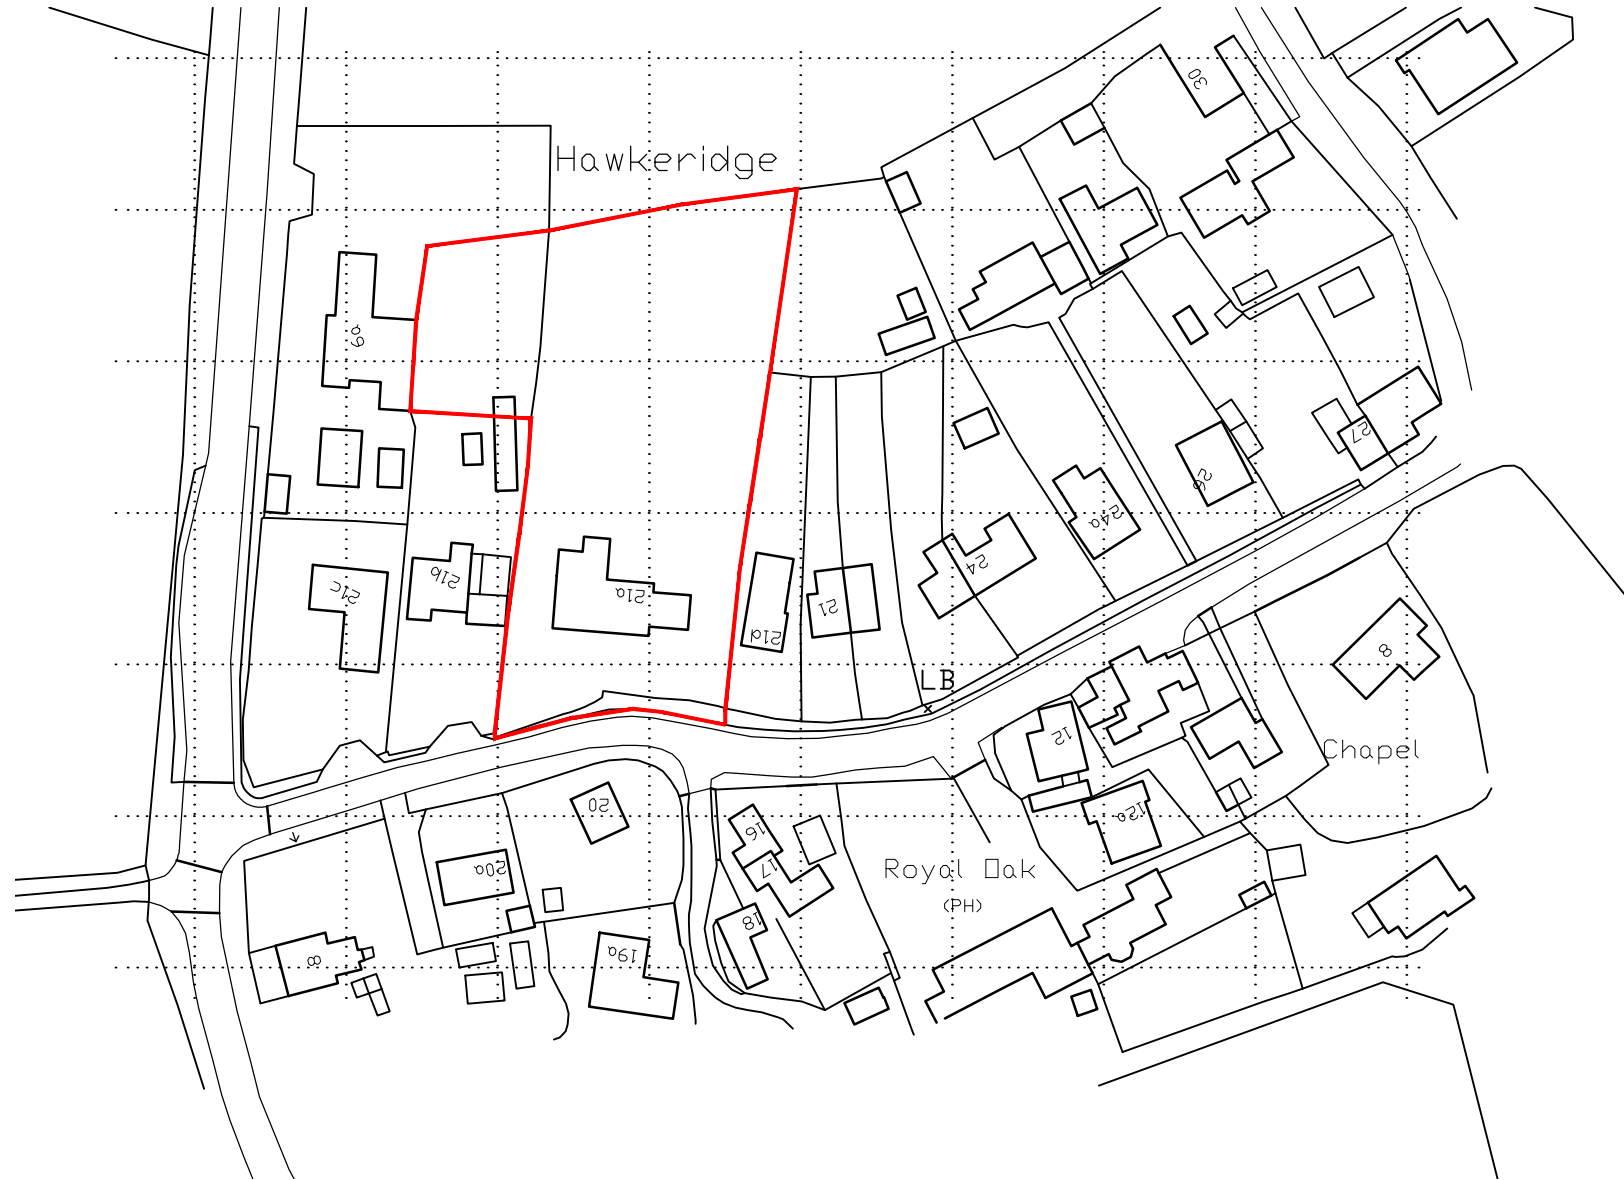

LOCATION PLAN - scale 1:1250

Existing Drawings - 21a Hawkeridge

1:1250

0

10

10

30

ISSUED FOR PLANNING

CLIENT	Shaun May
PROJECT	21a Hawkeridge
DRWG TITLE	Location Plan
DRWG NO	A17 25 14 S01
DRAWN	NB
SCALE	1:1250 @ A3
DATE	03.09.25
CHK'D	NB

atelier 17 ltd

Atelier 17 Ltd, 28 Southleigh, Bradford On Avon, BA15 2EQ

engel.a.w.bedford@gmail.com

www.atelier17.co.uk

07841679591

This drawing is copyright. Only figured dimensions to be used.

Contractors to check all dimensions before proceeding

DO NOT SCALE