


Honey Lane Cottage

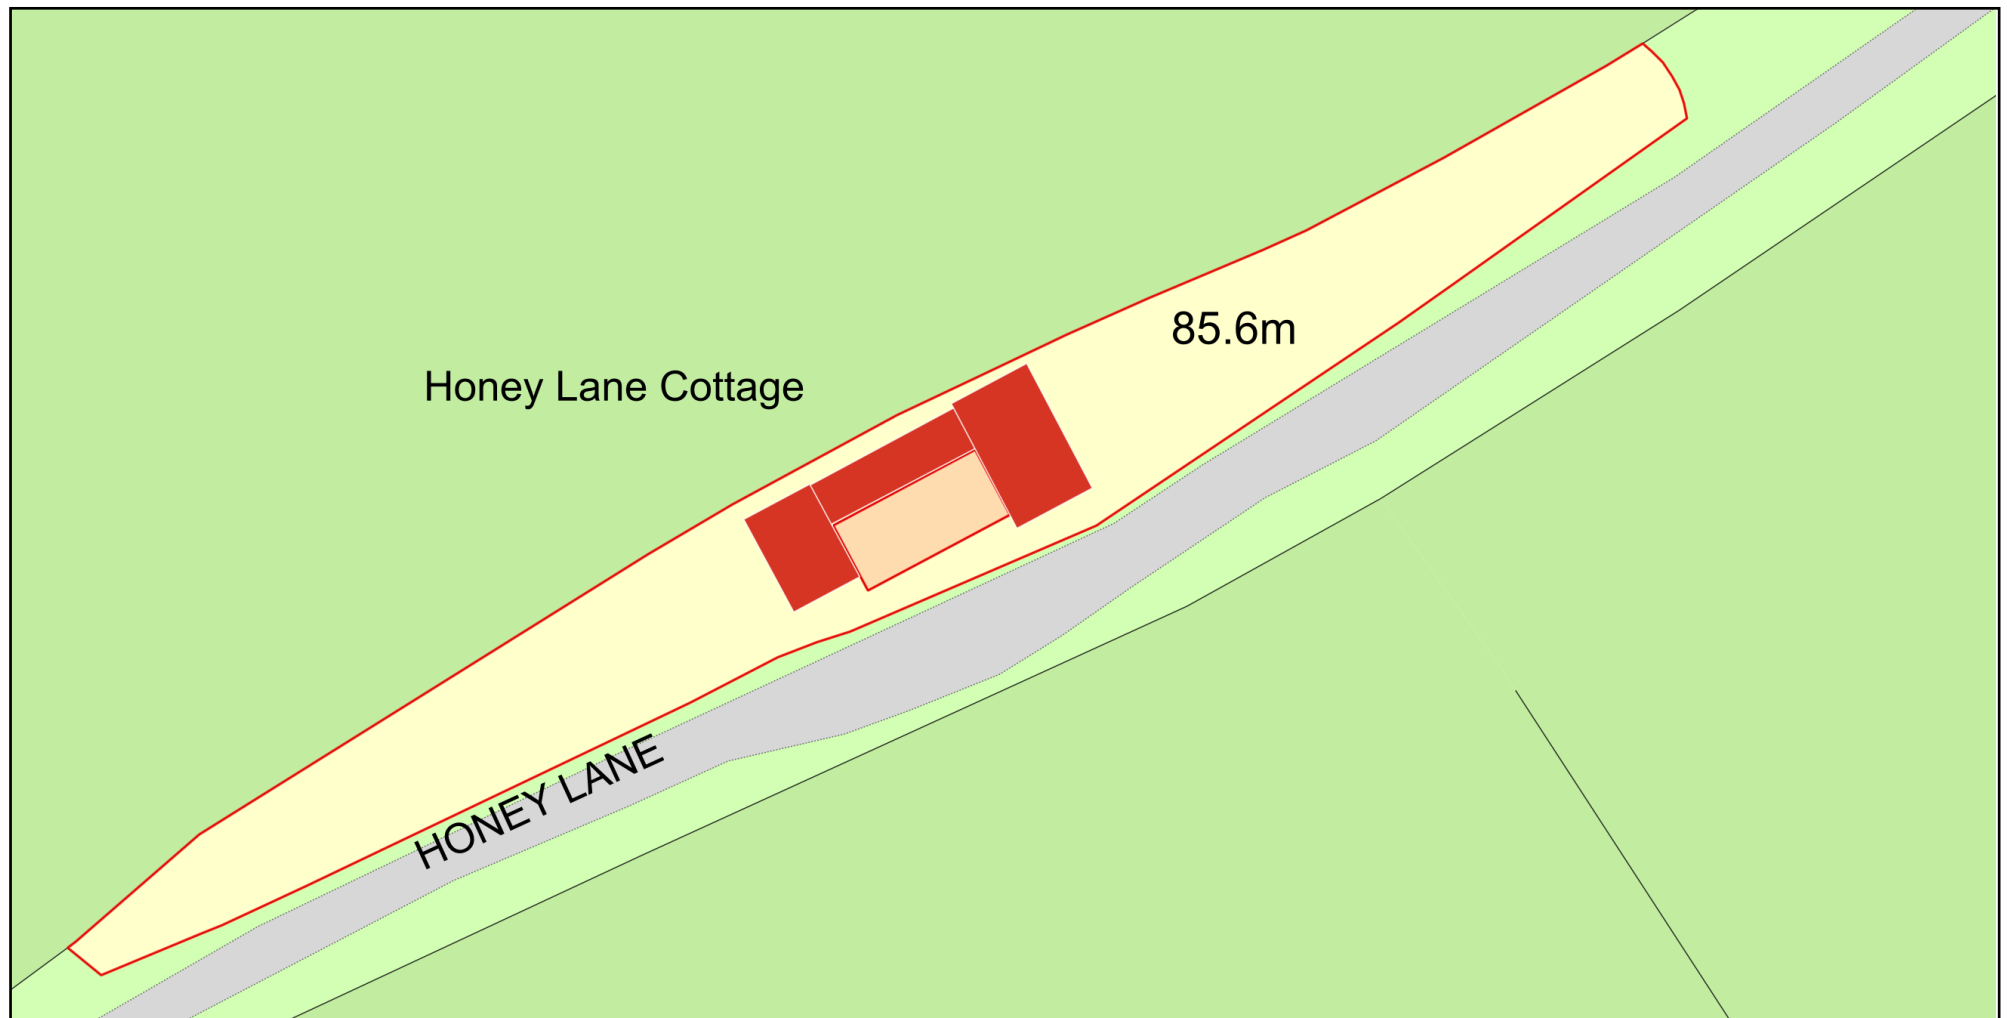

0 20
Metres



Plan Produced for: Martin Perrett

Date Produced: 04 Nov 2025

Plan Reference Number: TQRQM25308091307426

Scale: 1:500 @ A4

© Crown copyright and database rights 2025 OS 100042766

