
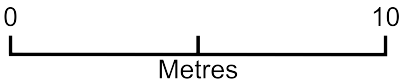


34 Whitehill - Tree removal

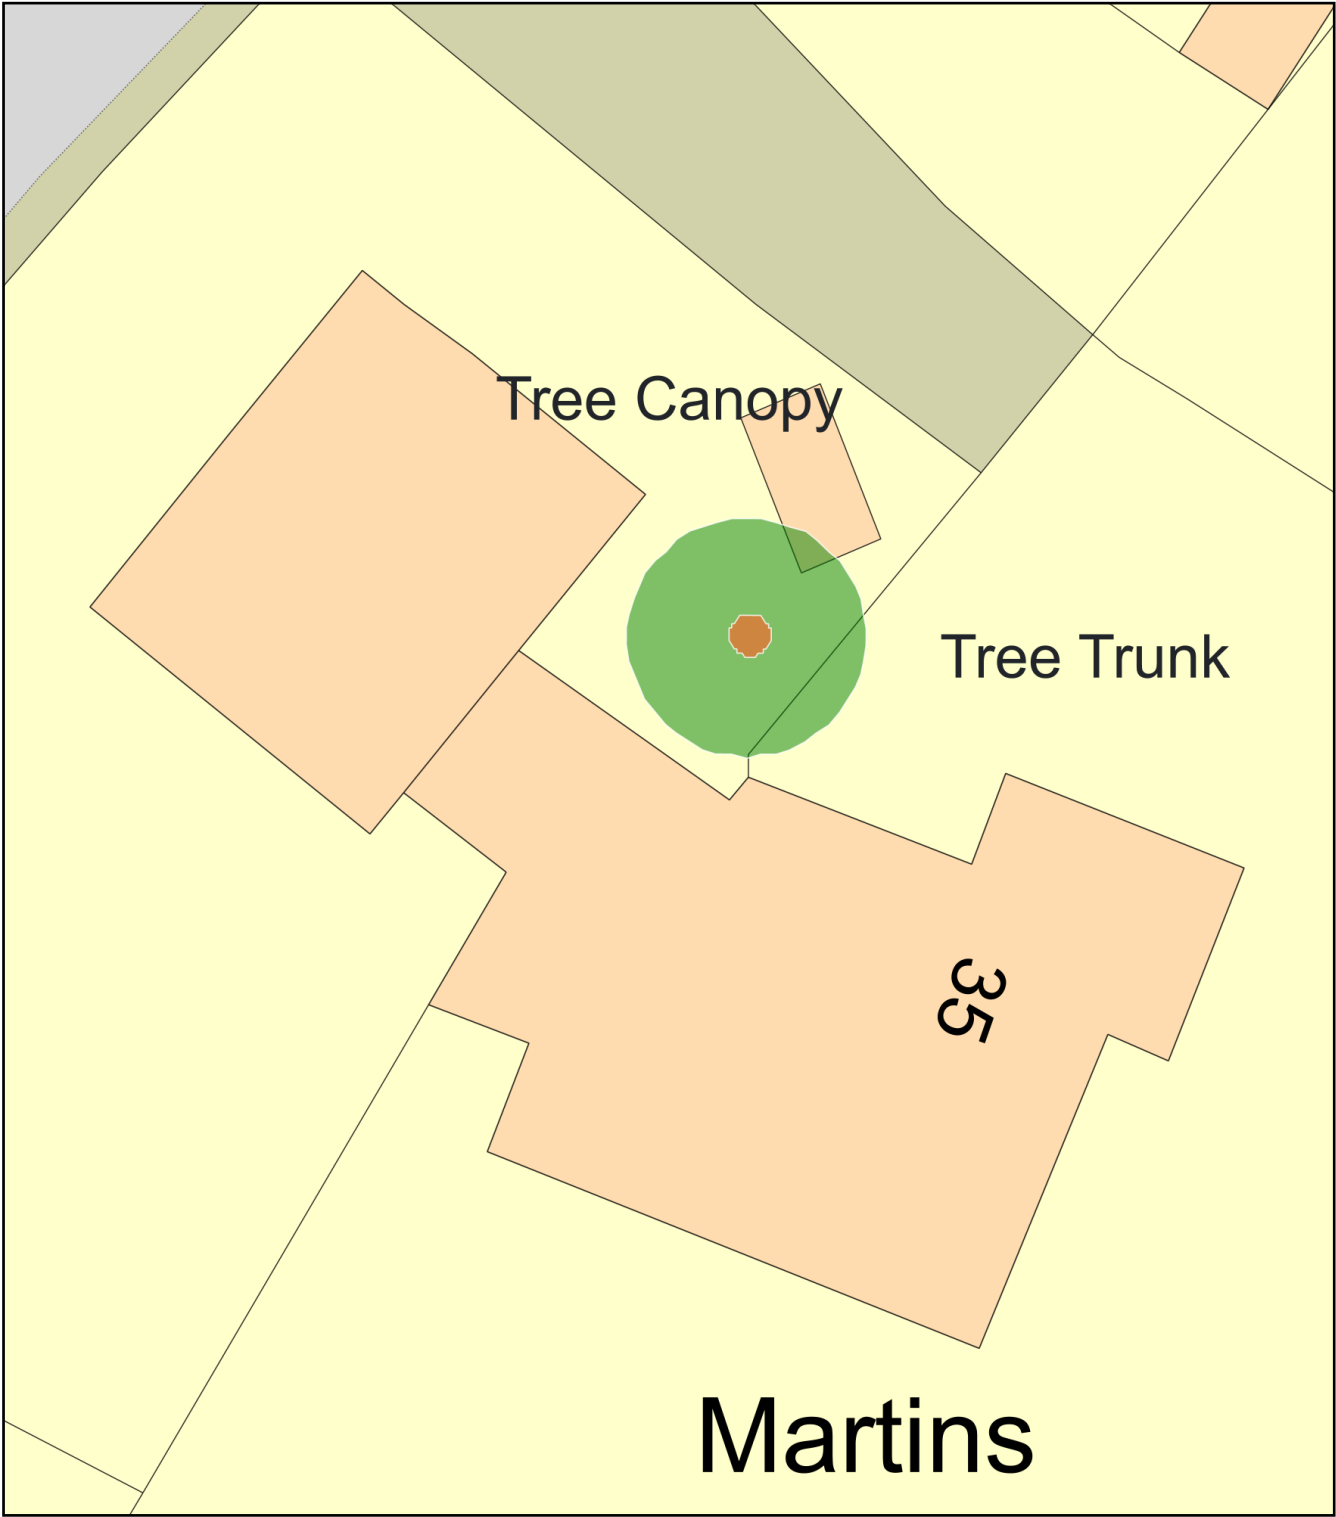

Plan Produced for: Richards
Date Produced: 08 Nov 2025
Plan Reference Number: TQRQM25312124848268
Scale: 1:200 @ A4