


Leafy Lane Playing Fields

AGP

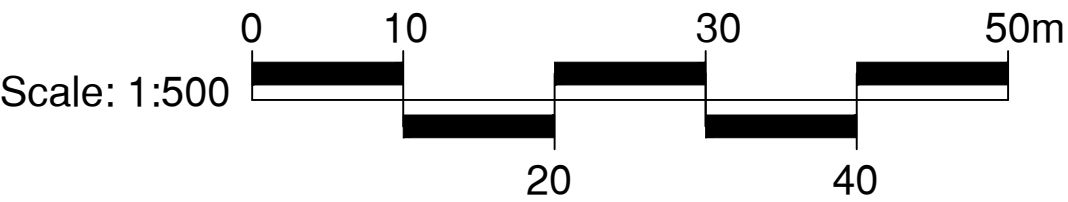

SSL
Surfacing Standards Limited
SPORTS PITCH CONSULTANTS

CONSULTANTS
Surfacing Standards LTD
Office 2, Enterprise House,
Keston Road, Lippington, LE19 9WY
01530 400172

1. DO NOT SCALE FROM DRAWING UNLESS FOR PLANNING PURPOSES ONLY. ALL
DIMENSIONS TO BE CHECKED ON SITE PRIOR TO COMMENCEMENT OF WORKS.
2. THIS DRAWING IS COPYRIGHT TO SURFACING STANDARDS LTD.
3. ALL PERSONNEL SHOULD BE AWARE OF THE HEALTH AND SAFETY PLAN WHICH IS
RETAINED IN THE SITE MANAGERS OFFICE.

- 2 Lux Environmental Zone 1
- 5 Lux Environmental Zone 2
- 10 Lux Environmental Zone 3
- 25 Lux Environmental Zone 4

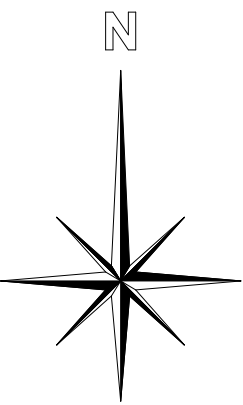
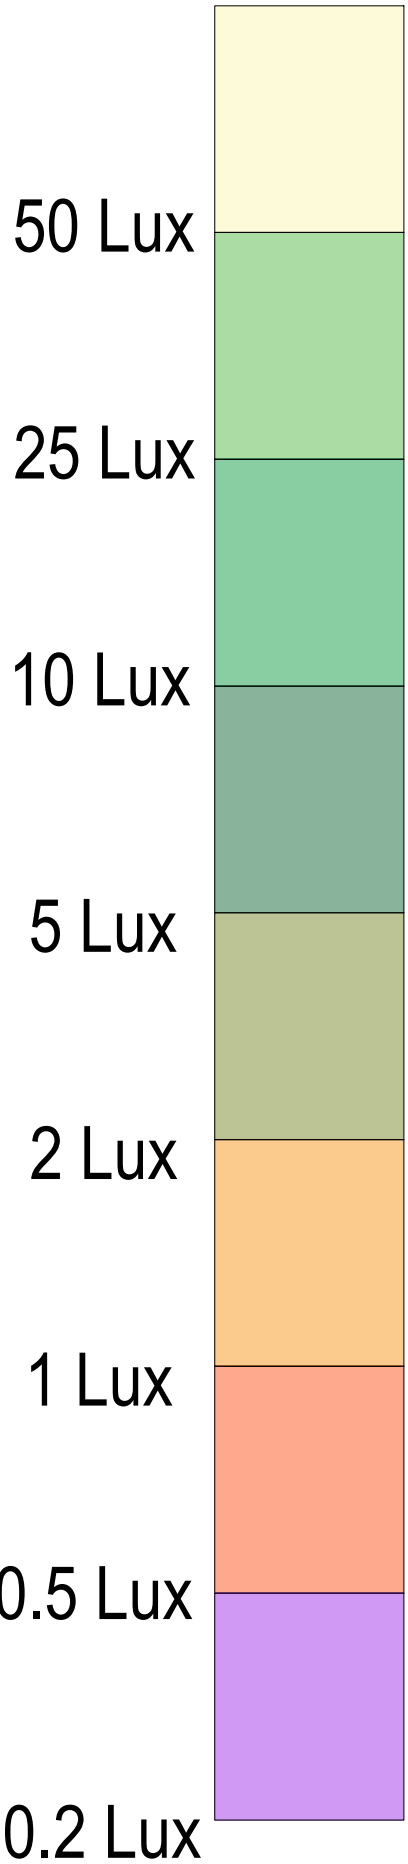


Chart of example lux levels for reference			
Lighting conditions		Lux level	
British summer sunshine		50,000	
Overcast sky		5,000	
Well-lit office		500	
Minimum for easy reading		300	
Passageway or outside working area		50	
Good main road lighting		5-20	
Sunset		10	
Lighting conditions		Lux level	
Typical side road lighting		5	
Minimum security lighting		2	
Twilight		1	
Clear full moon		0.25 to <1	
Typical moonlight/cloudy sky		0.1	
Typical starlight		0.001	
Poor starlight		0.0001	

Source: IPCCTV specialists use-IP Ltd

00	PLANNING ISSUE	WB	04.11.25
REV	DESCRIPTION	REV	CK DATE

SSL
Surfacing Standards Limited
SPORTS PITCH CONSULTANTS

AUTHOR
WB

TITLE
Leafy Lane Playing Fields
AGP
Floodlighting Scheme

PROJECT	SCALE	SIZE
G-231622	1:500	A1

DRAWING No	REVISION
06	00