



• *Retail Design Solutions did not undertake the existing site survey. All dimensions shown are to be verified on site prior to the commencement of any works.*

- *Retail Design Solutions did not undertake the existing site survey. All dimensions shown are to be verified on site prior to the commencement of any works.*

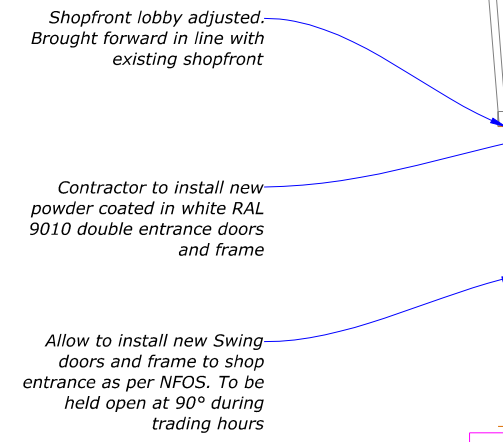

Proposed Ground Floor GA
Scale 1:50@A1

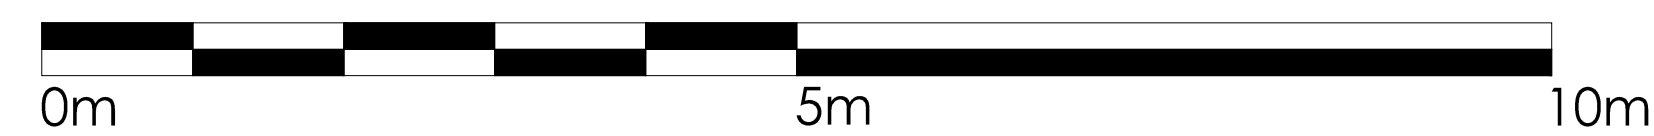

- The contractor must verify all dimensions on site before any works are undertaken, discrepancies are to be reported to the project architect/designer for clarification.
- All works will be carried out in accordance with the SUPERDUR NFOS document & are to comply with the tenants fit out guidelines following landlords approval.
- HVAC, MSE isolates are indicative & must be verified with the relevant contractor before commencement of work.
- All works to be carried out in accordance with the fire strategy and fire cert application schedule provided by the landlord term issued at tender.
- The existing/proposed sprinkler system is to be assessed by contractor to ensure the system is in compliance with building regs part B.
- This drawing remains the property of ASWATSON/SUPERDUR & may not be reproduced in any way without prior consent.

SCHEDULE OF RISKS
Standard risks and hazards normally associated with the types of work detailed on this drawing, include:

- **Electrocution:** M&E installation/alterations.
- **Working at height:** Falls from scaffolds, platforms & ladders. Falling materials.
- **Noise:** Use of power tools & demolition equipment.
- **Dust:** Use of power tools & demolition equipment.
- **Suffocation:** Fume inhalation from installation/alterations to incoming services, working with hazardous materials/solvents.
- **Trip hazards:** Loose cables & materials.
- **Working in close proximity to the public.**
- **Risks associated with structural works** will be assessed by a structural engineer.
- **It is assumed that all works on this drawing will be carried out by a competent contractor working, where appropriate to an approved method statement.**

[illegible]

DRAWING TITLE PROPOSED GF GA		
DRAWING NUMBER SD-SALISBURY-PLANNING-DWG		REVISION -
SCALE A1 - AS SHOWN	DATE 04.11.25	DRAWN KB
CHECKED BC		
PROJECT 12-14 OLD GEORGE MALL SALISBURY SP1 2AG		

STATUS	
--------	--

PLANNING

51 Sylemham Road
Croydon
Surrey
CR0 2EU

Superdrug^W

The Mill Store,
Foundry Lane, Earls Colne
Chelchester
Essex
CO6 2SA

Tel: 01787 224878
E-mail: info@retaildesignsolutions.com
Web: www.retaildesignsolutions.com