




EXISTING DWELLING - FRONT ELEVATION



EXISTING DWELLING - SIDE ELEVATION



EXISTING DWELLING - SIDE ELEVATION

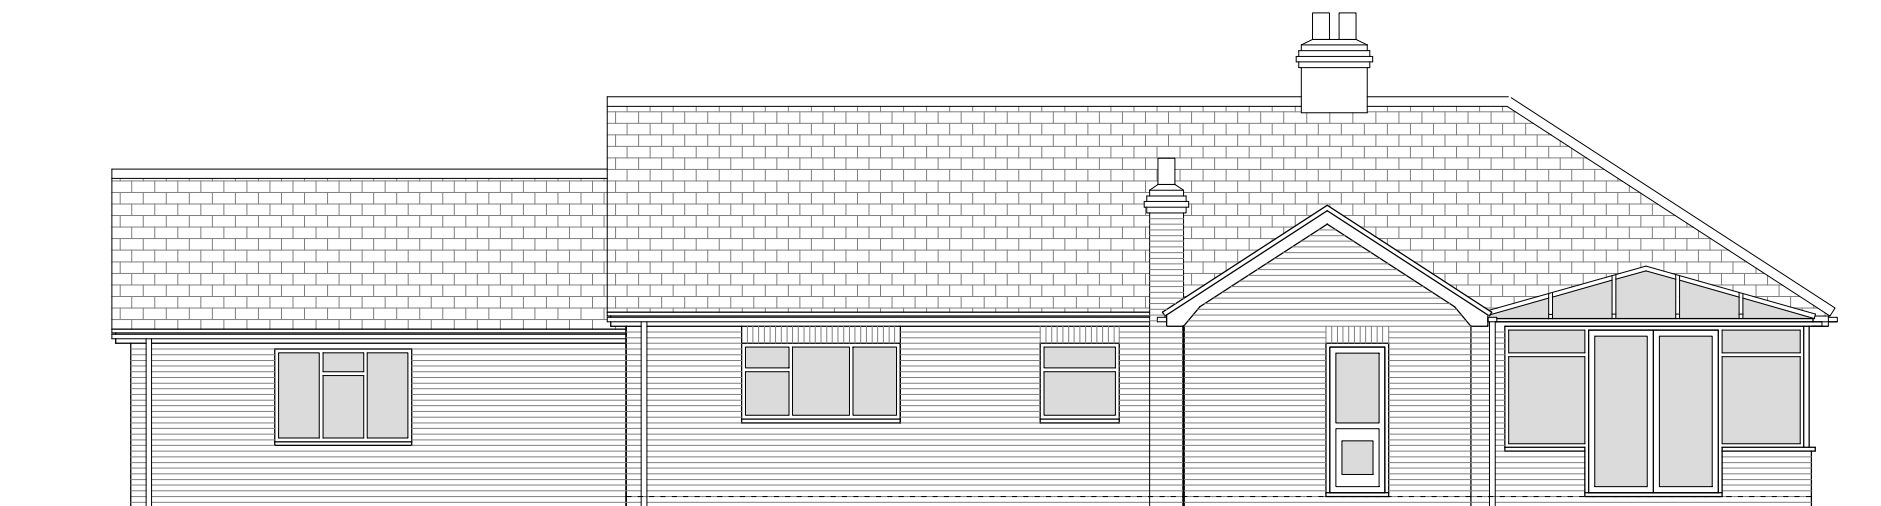

EXISTING DWELLING - FRONT ELEVATION

1:100

00.51.01.52.0

ISSUED FOR WIP

CLIENT

PROJECT

DRWG TITLE

DRWG NO

DRAWN

SCALE

DATE

CHK'D

Shaun May

21a Hawkeridge

Existing Elevations

A17 25 14 S05

NB

1:100 @ A3

03.09.25

NB

atelier 17 ltd

Atelier 17 Ltd, 28 Southleigh, Bradford On Avon, BA15 2EQ

©. nigel.a.w.bedford@gmail.com V.V. www.atelier17.co.uk T. 07841679591

This drawing is copyright. Only figured dimensions to be used.
Contractors to check all dimensions before proceeding

DO NOT SCALE