


Leafy Lane Playing Fields


AGP

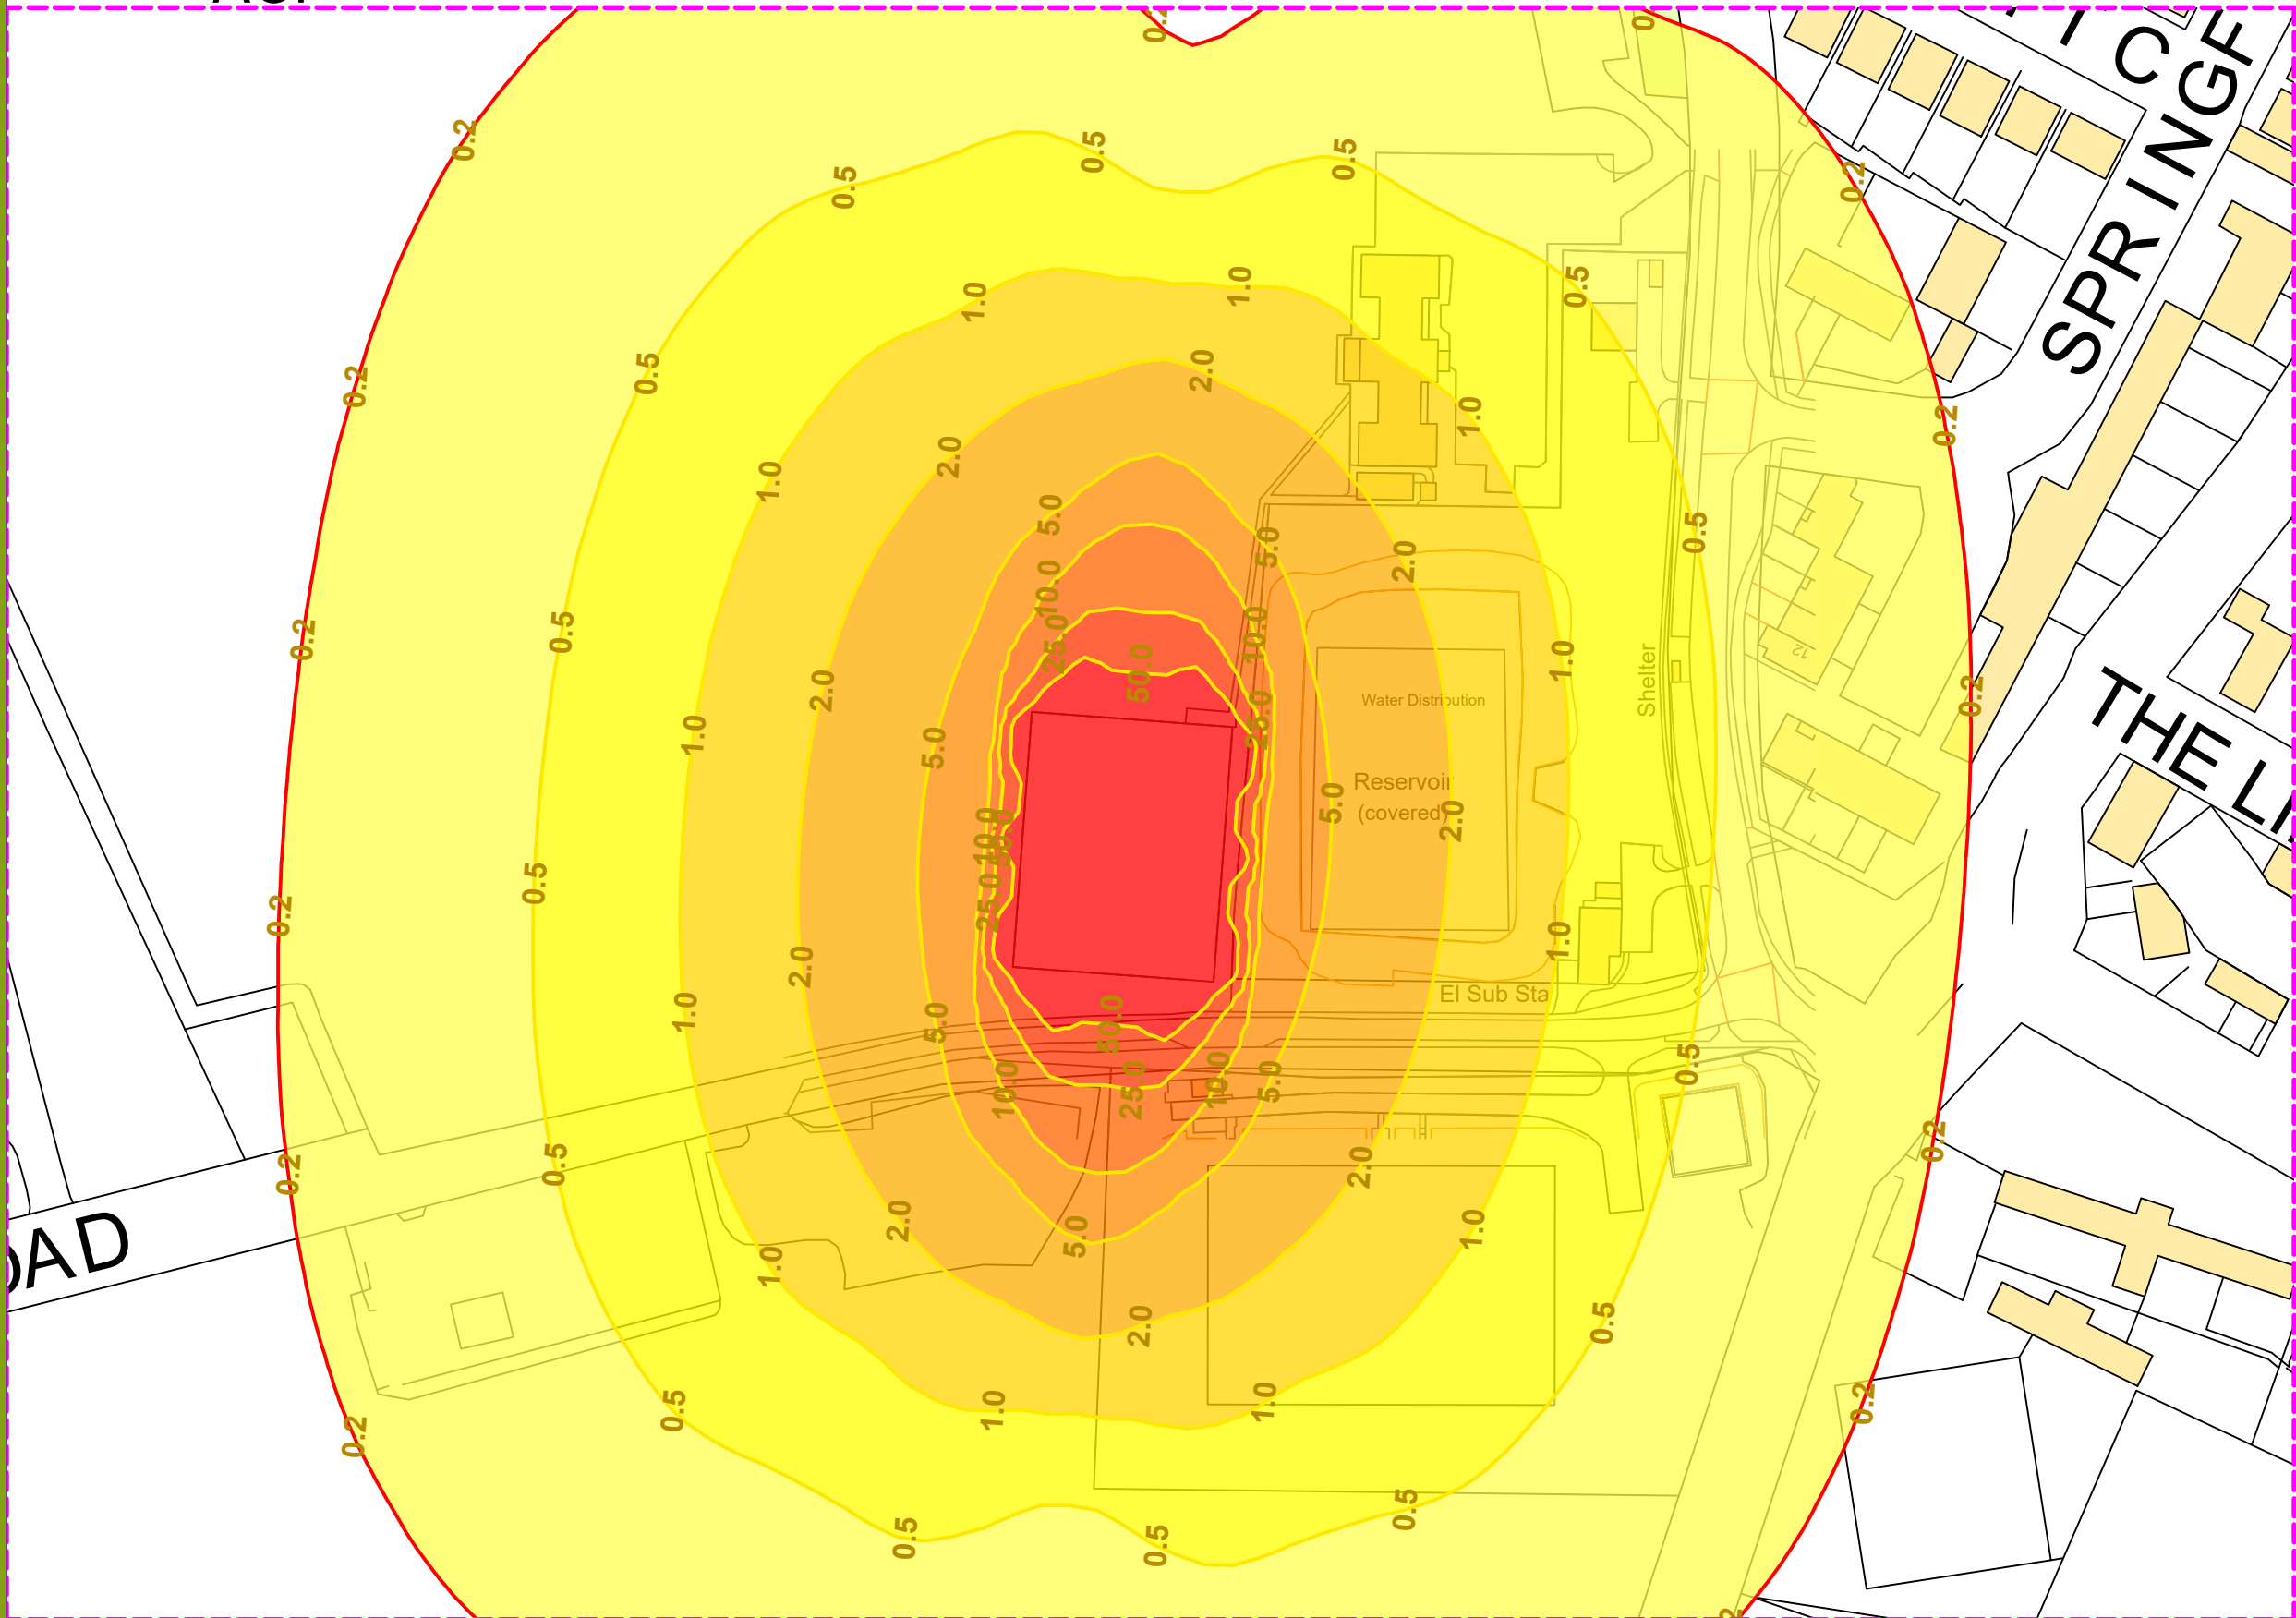

Existing Spillage



Lux Spillage levels

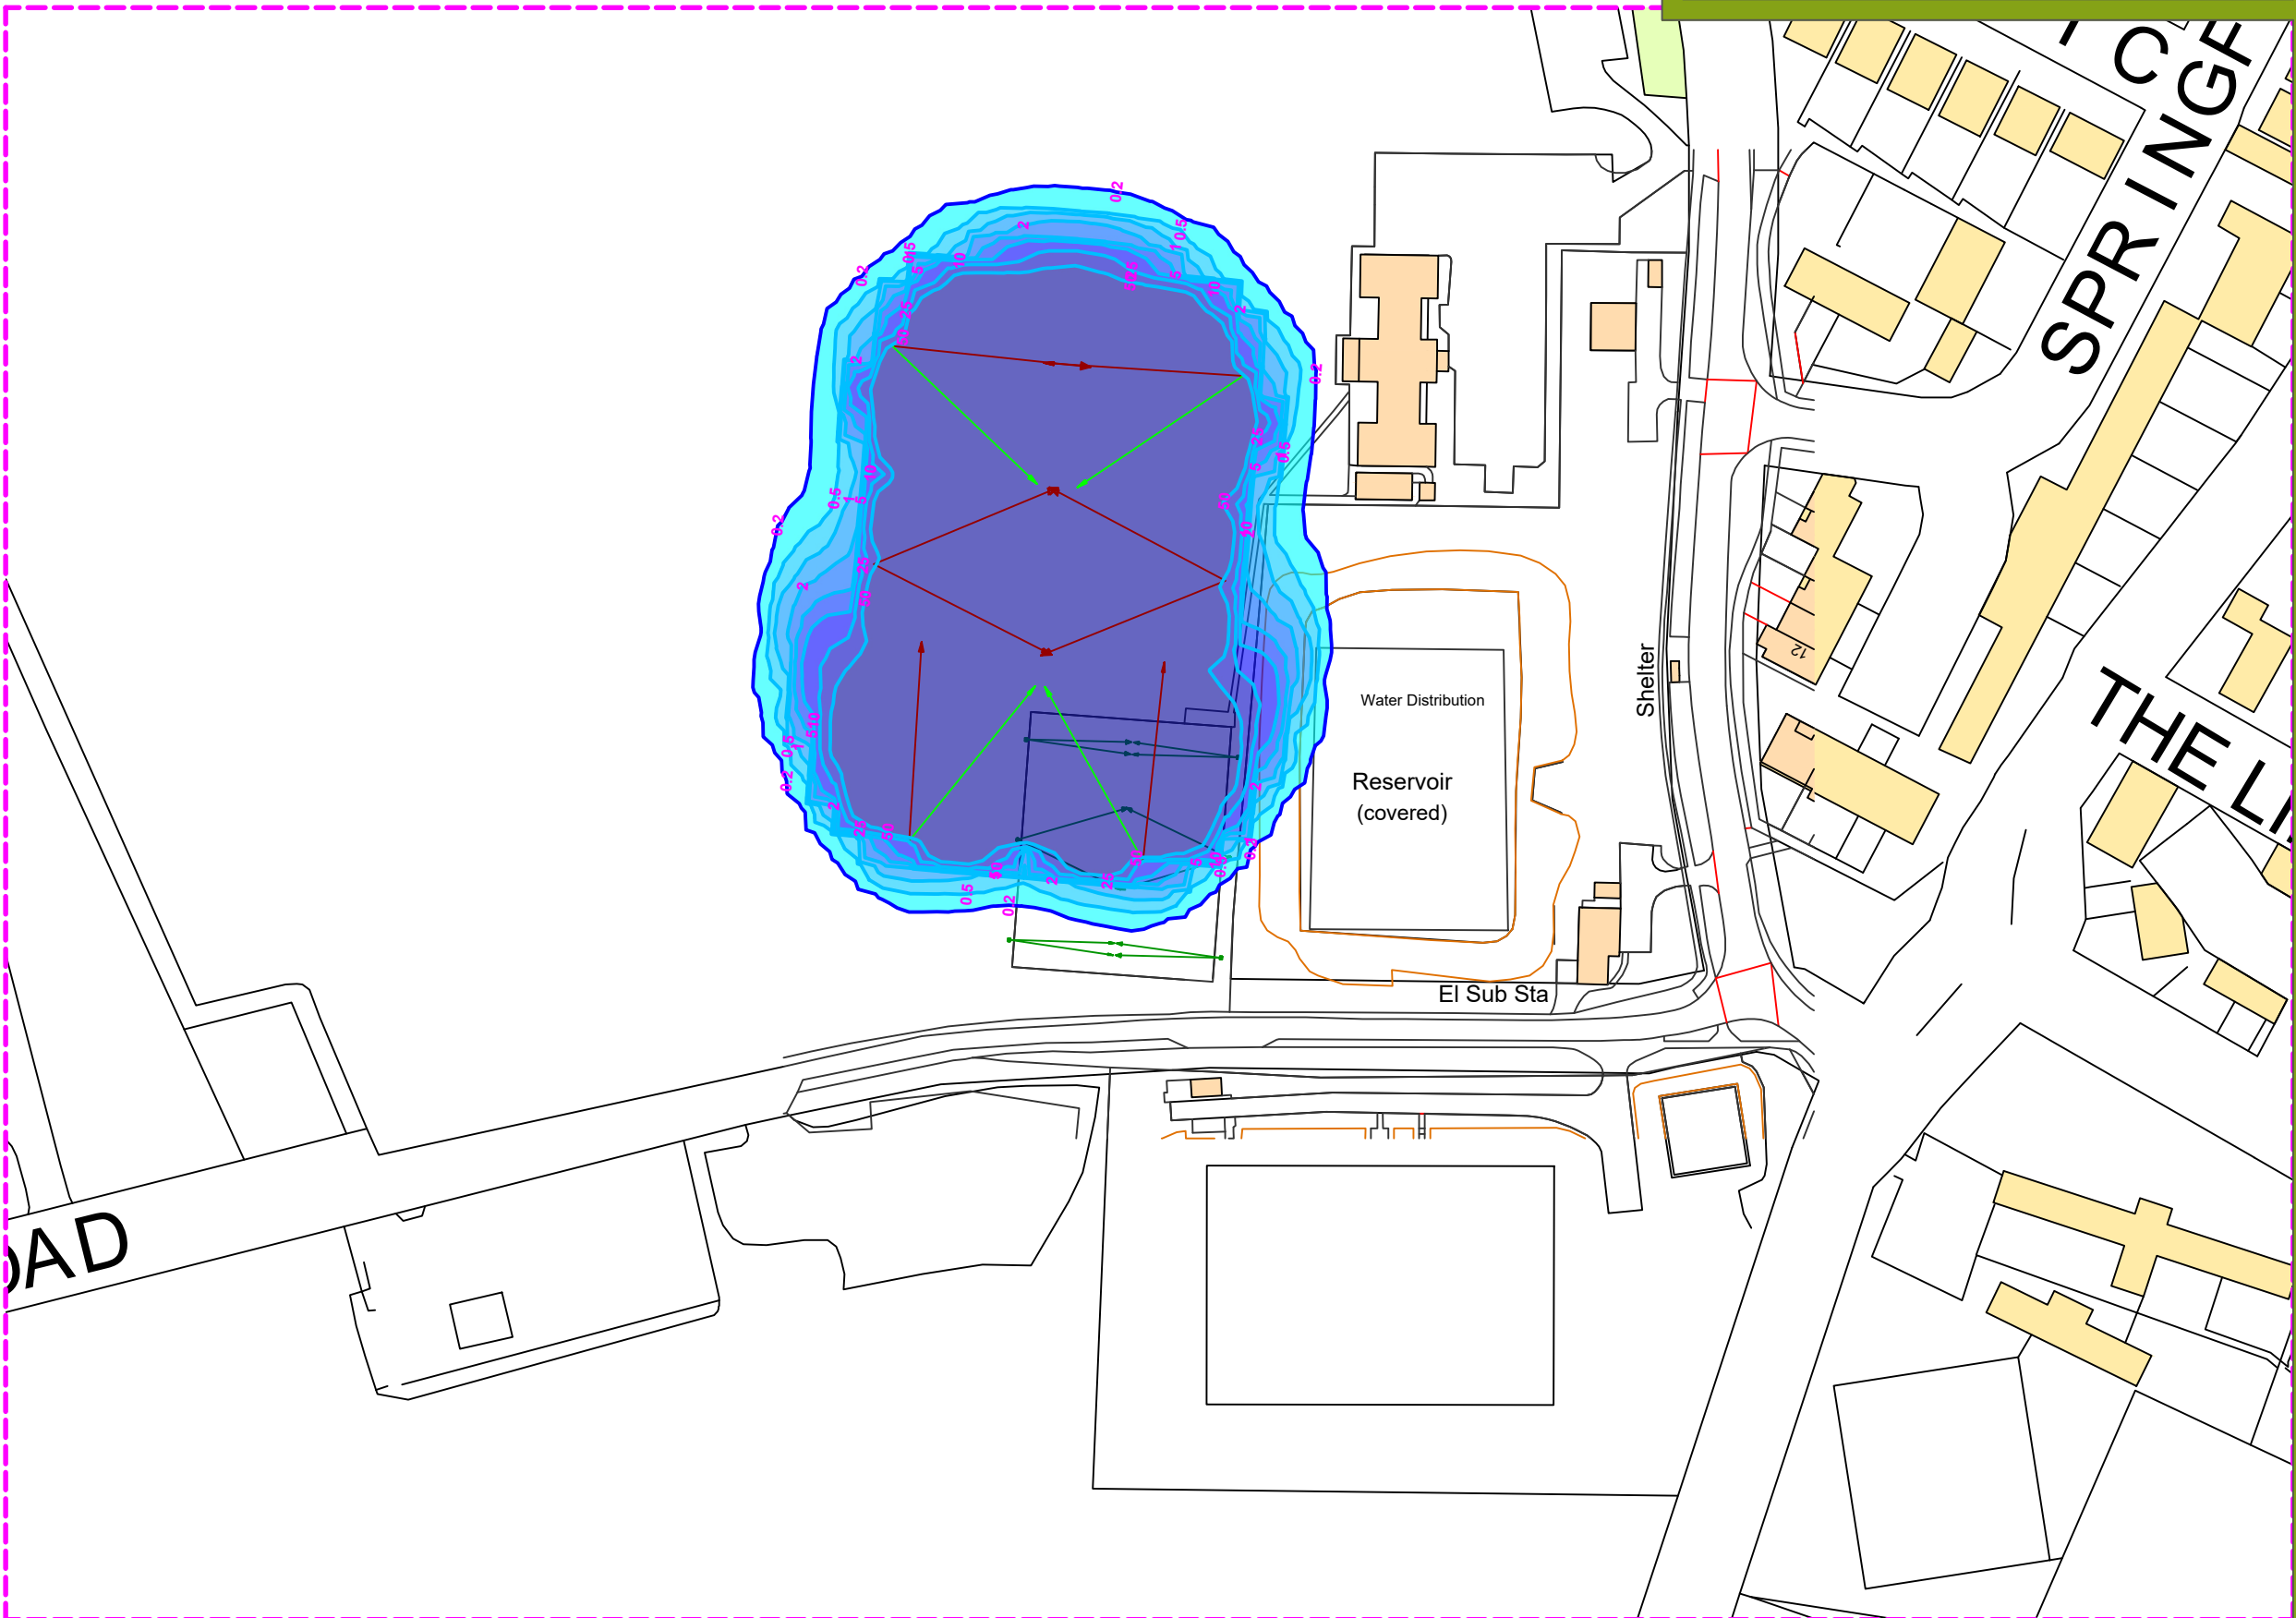

Proposed Spillage


Notes:

- The existing site spillage shows the spillage of the existing pitch metal halides
- The proposed site spillage shows the spillage of the proposed LEDs
- The spillage comparison shows both the proposed LED spillage and the existing metal halide spillage.


Please note the spillage shown for the AGP is shown without any obstruction, and are therefore a worst case scenario.

Chart of example lux levels for reference			
Lighting conditions	Lux level	Lighting conditions	Lux level
British summer sunshine	50,000	Typical side road lighting	5
Overcast sky	5,000	Minimum security lighting	2
Well-lit office	500	Twilight	1
Minimum for easy reading	300	Clear full moon	0.25 to <1
Passageway or outside working area	50	Typical moonlight/cloudy sky	0.1
Good main road lighting	5-20	Typical starlight	0.001
Sunset	10	Poor starlight	0.0001

Source: IPCCTV specialists use-IP Ltd

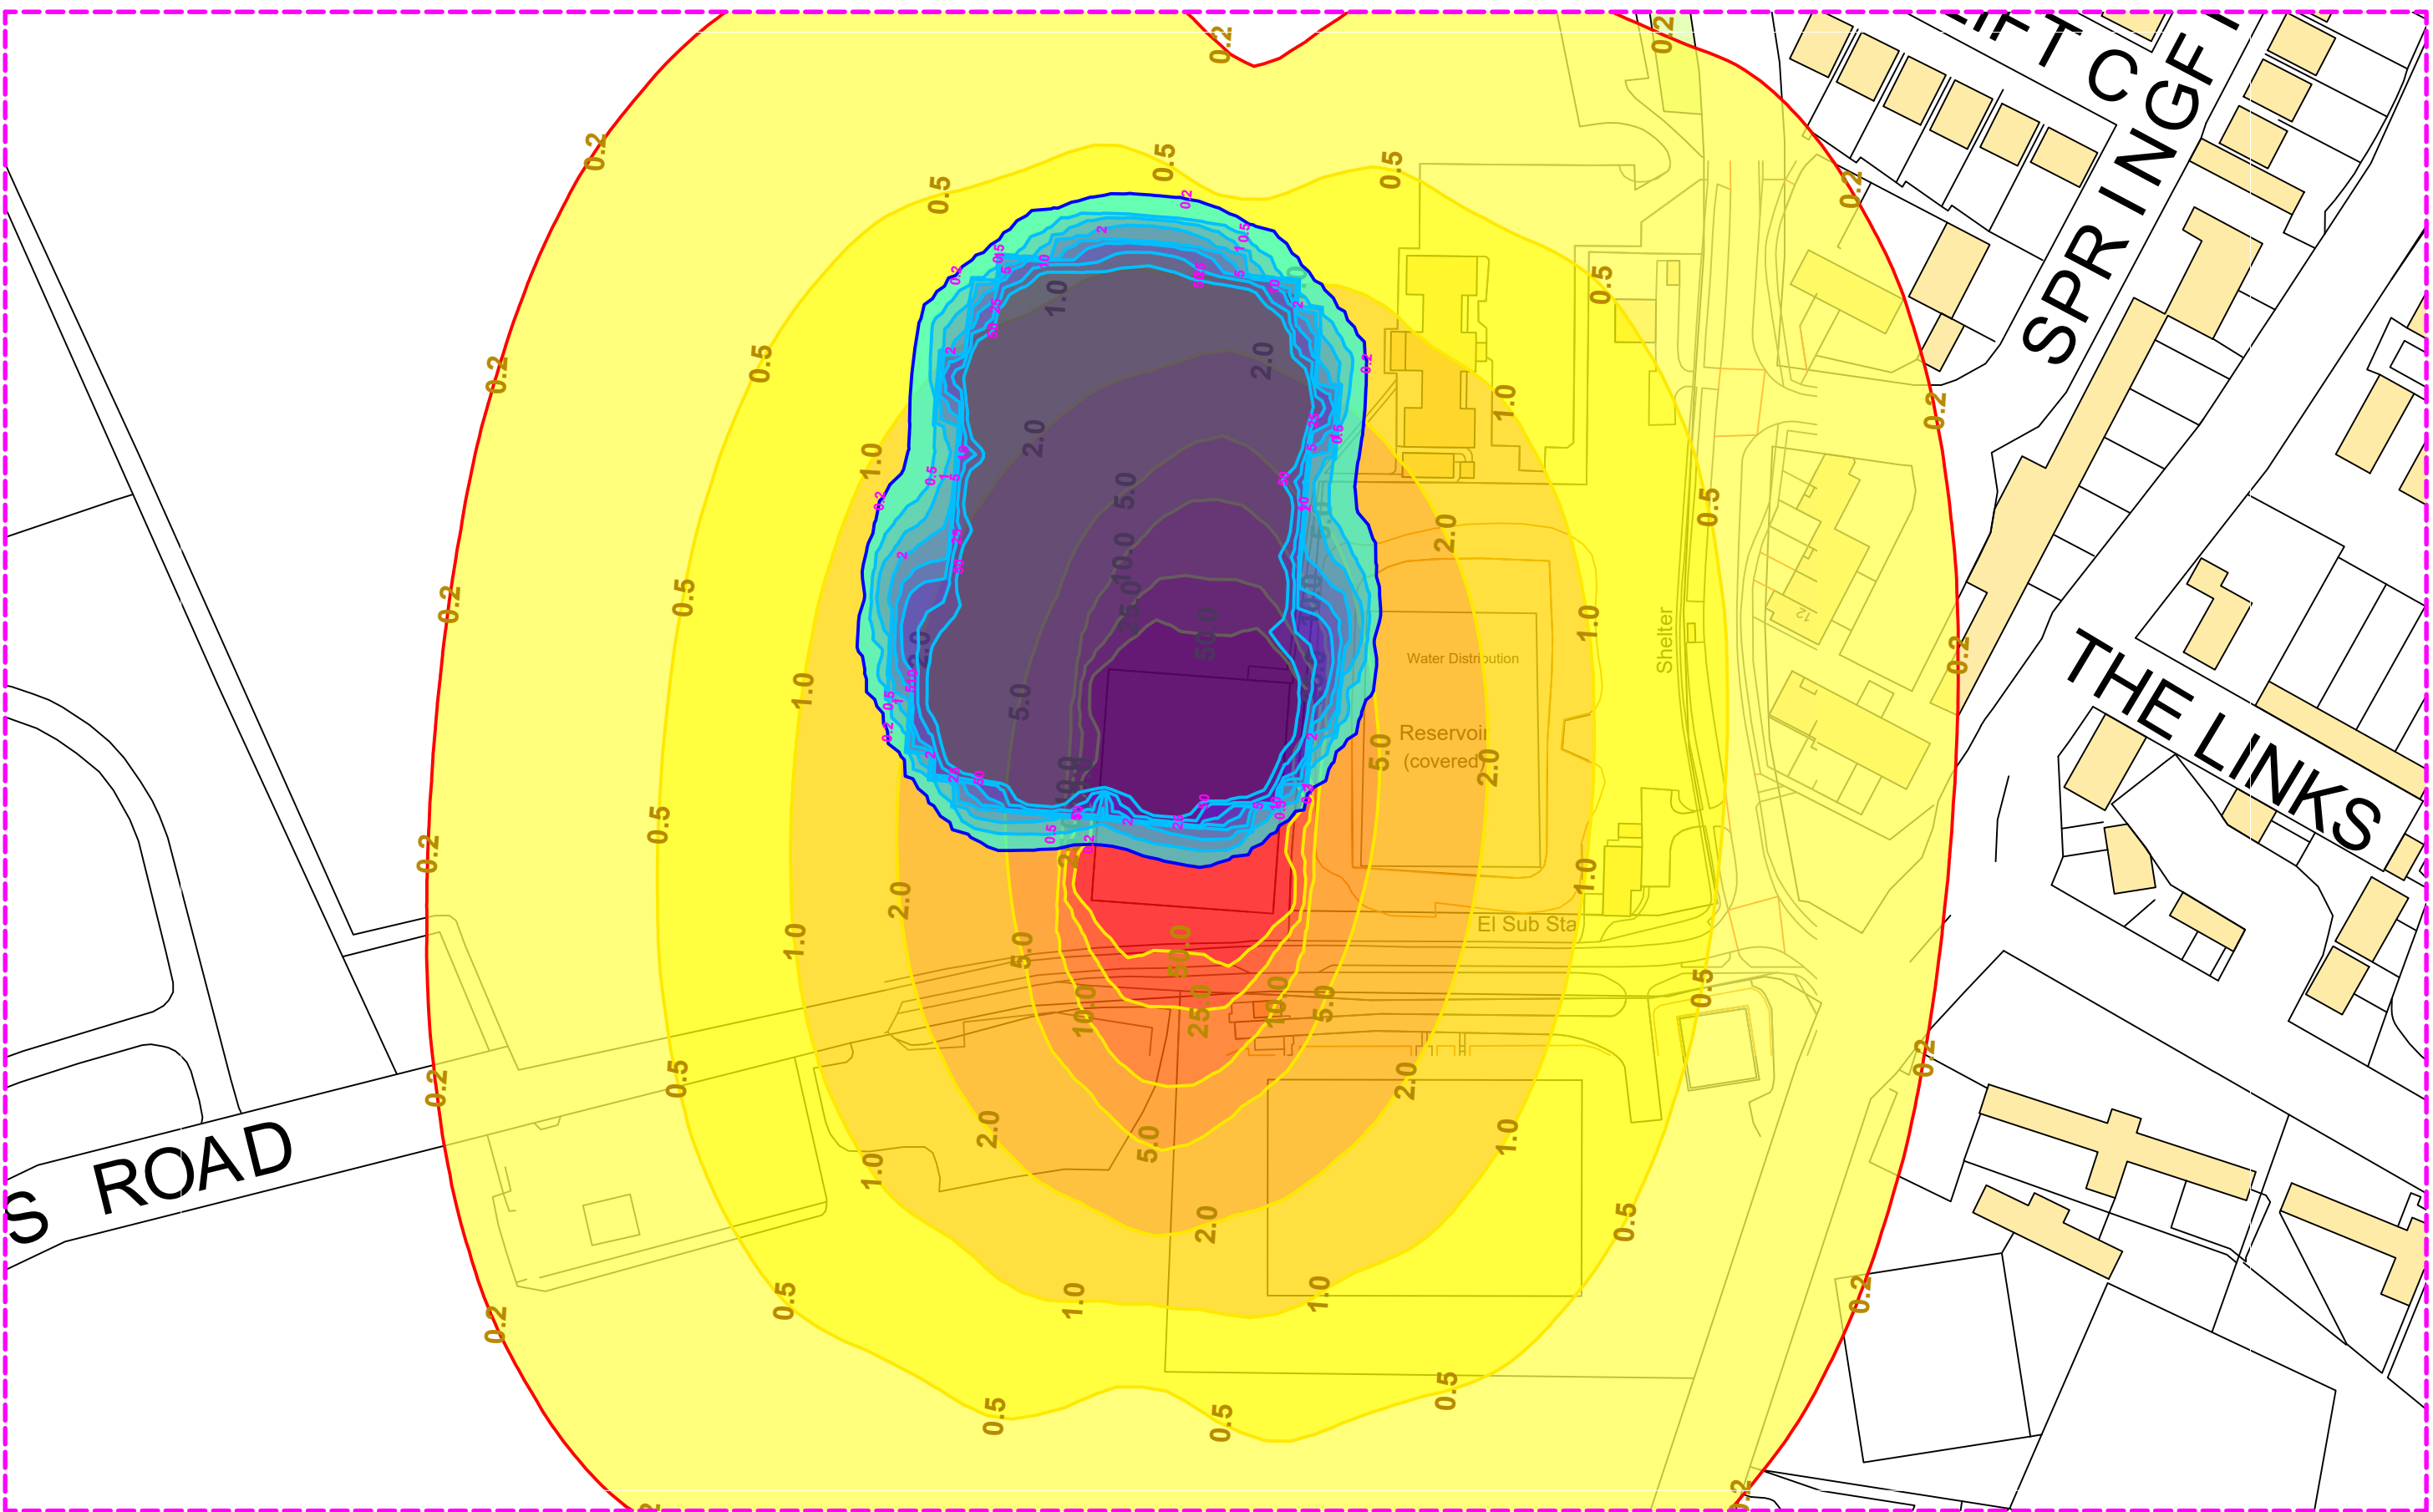


Spillage Comparison

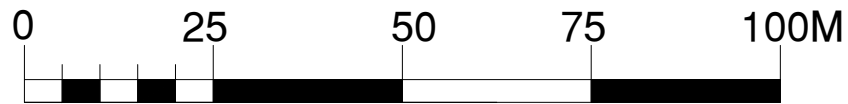



CONSULTANTS
Surfacing Standards LTD
Office 2, Springfield House,
Water Road, Springfield, LE15 9WY
01530 400172


1. DO NOT SCALE FROM DRAWING UNLESS FOR PLANNING PURPOSES ONLY. ALL DIMENSIONS TO BE CHECKED ON SITE PRIOR TO COMMENCEMENT OF WORKS.
2. THIS DRAWING IS COPYRIGHT TO SURFACING STANDARDS LTD.
3. ALL PERSONNEL SHOULD BE AWARE OF THE HEALTH AND SAFETY PLAN WHICH IS RETAINED IN THE SITE MANAGERS OFFICE.

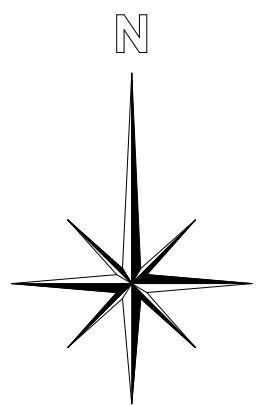

00	PLANNING ISSUE	WB	04.11.25
REV	DESCRIPTION	REV	CK DATE



Surfacing Standards Limited
SPORTS PITCH CONSULTANTS

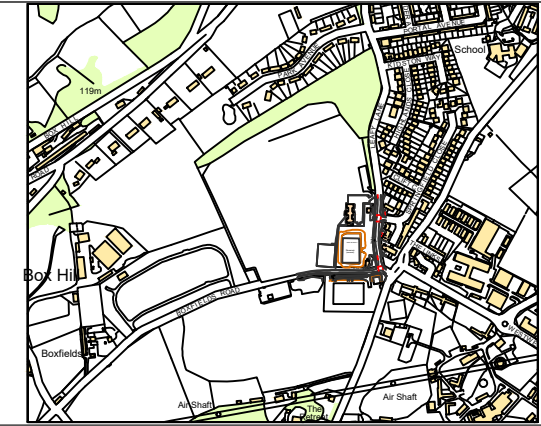

AUTHOR
WB

TITLE
Leafy Lane Playing Fields
AGP
Spillage Comparison

PROJECT	SCALE	SIZE
G-231622	1:1000	A1

DRAWING No	REVISION
07	00