


Leafy Lane Playing Fields

AGP



CONSULTANTS
Surfacing Standards LTD
Office 2, Enterprise House,
Aston Road, Loughborough, LE15 9AY
01530 400172

1. DO NOT SCALE FROM DRAWING UNLESS FOR PLANNING PURPOSES ONLY. ALL DIMENSIONS TO BE CHECKED ON SITE PRIOR TO COMMENCEMENT OF WORKS.
2. THIS DRAWING IS COPYRIGHT TO SURFACING STANDARDS LTD.
3. ALL PERSONNEL SHOULD BE AWARE OF THE HEALTH AND SAFETY PLAN WHICH IS RETAINED IN THE SITE MANAGERS OFFICE.

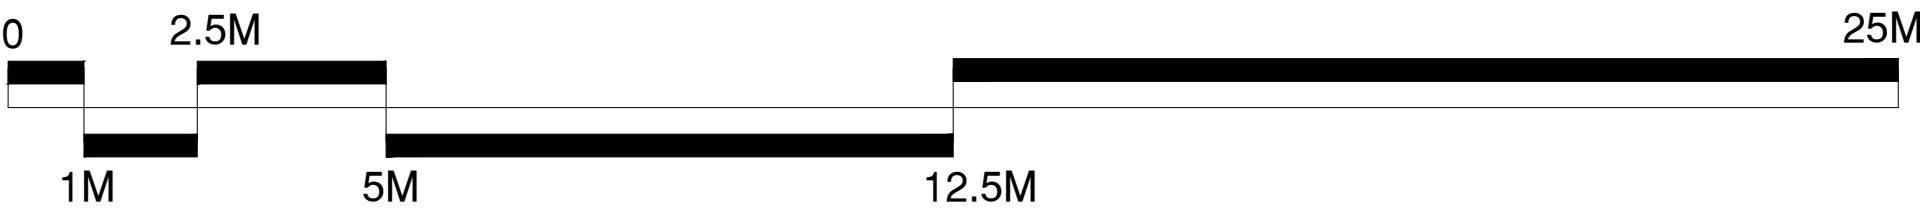

150.000

145.000




Soil Bund Elevation Section A-AA - Scale 1 in 100

150.000




145.000



Soil Bund Elevation Section B-BB - Scale 1 in 100

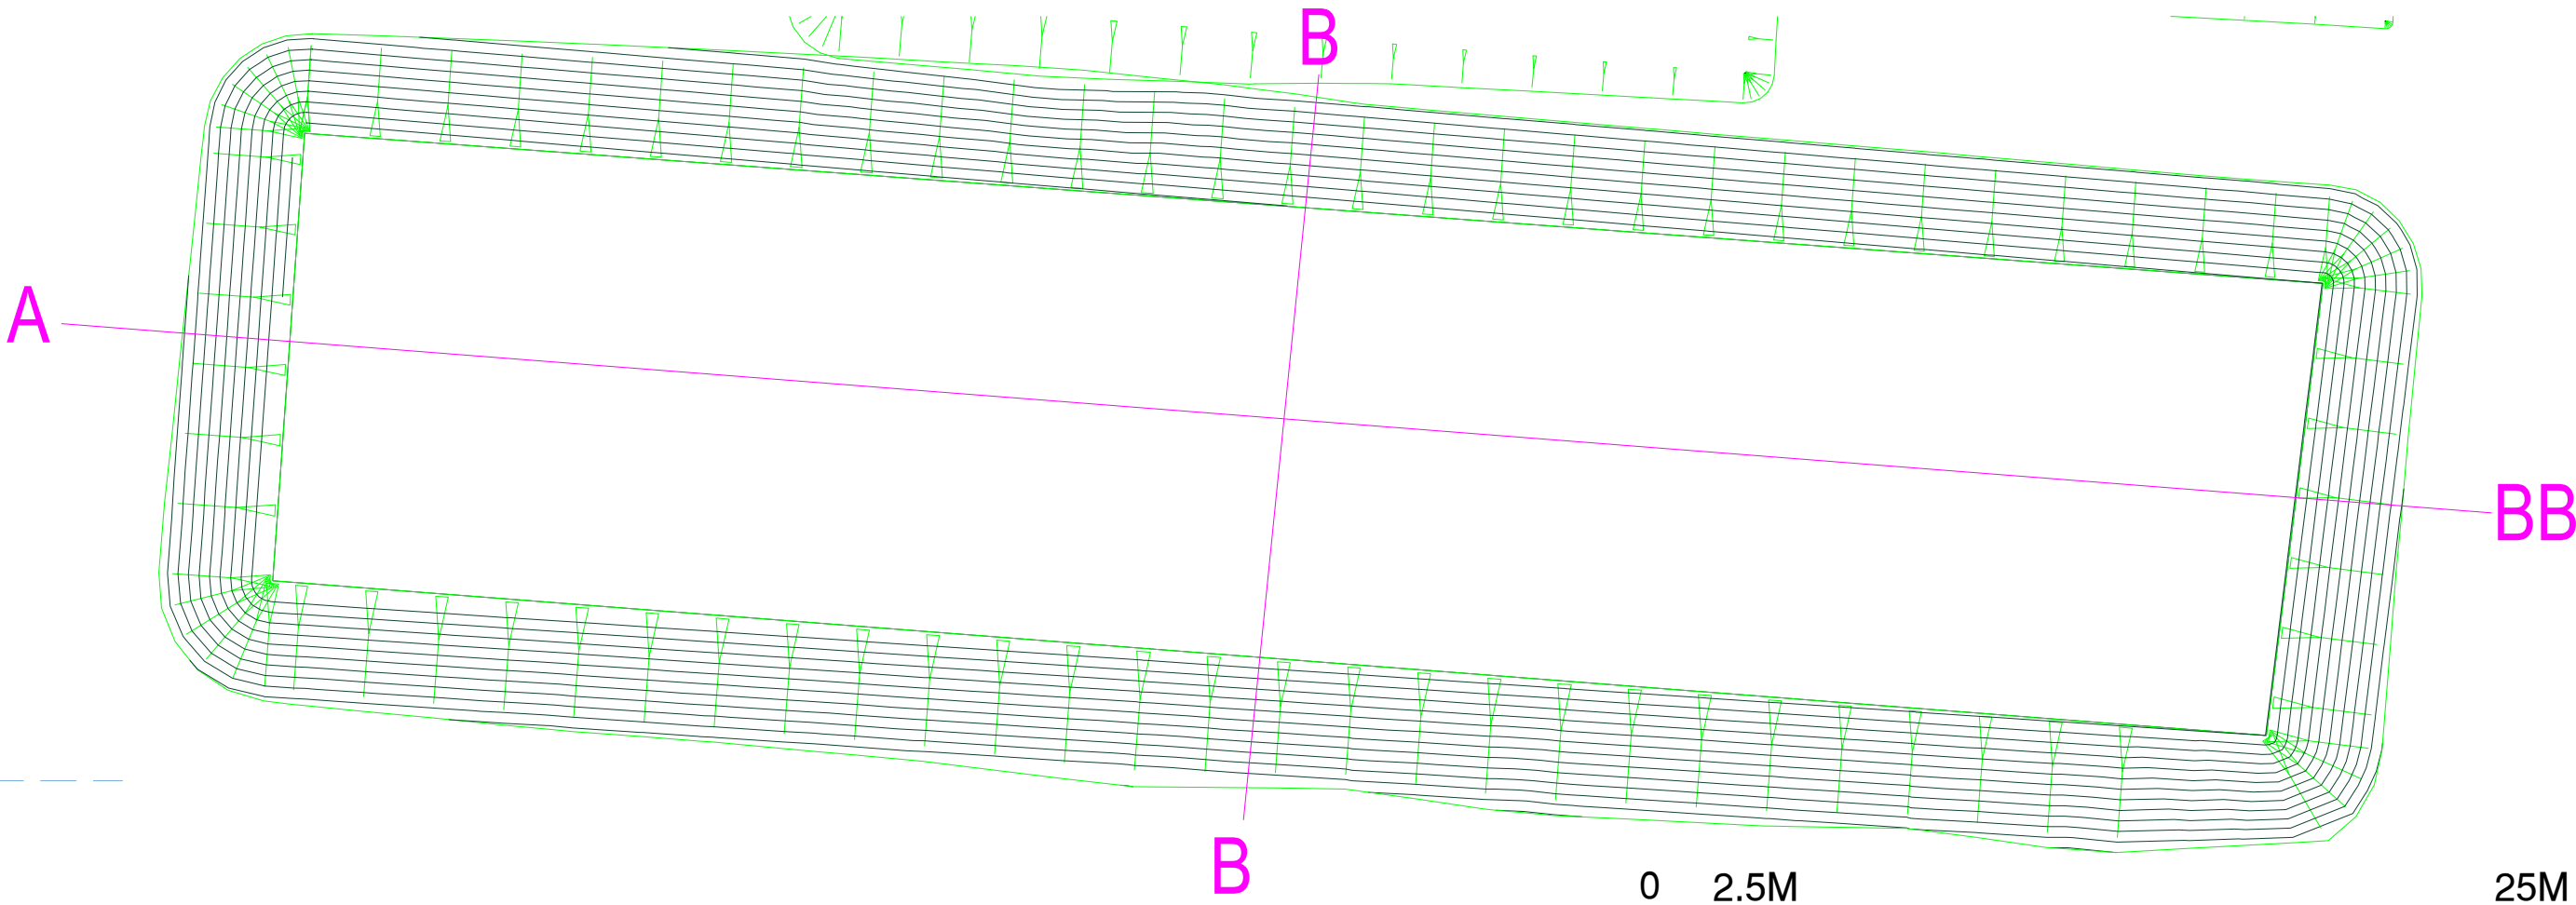

Soil Bund Plan View Sections - 1 in 200

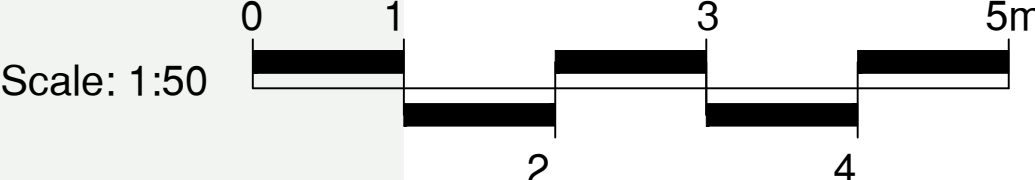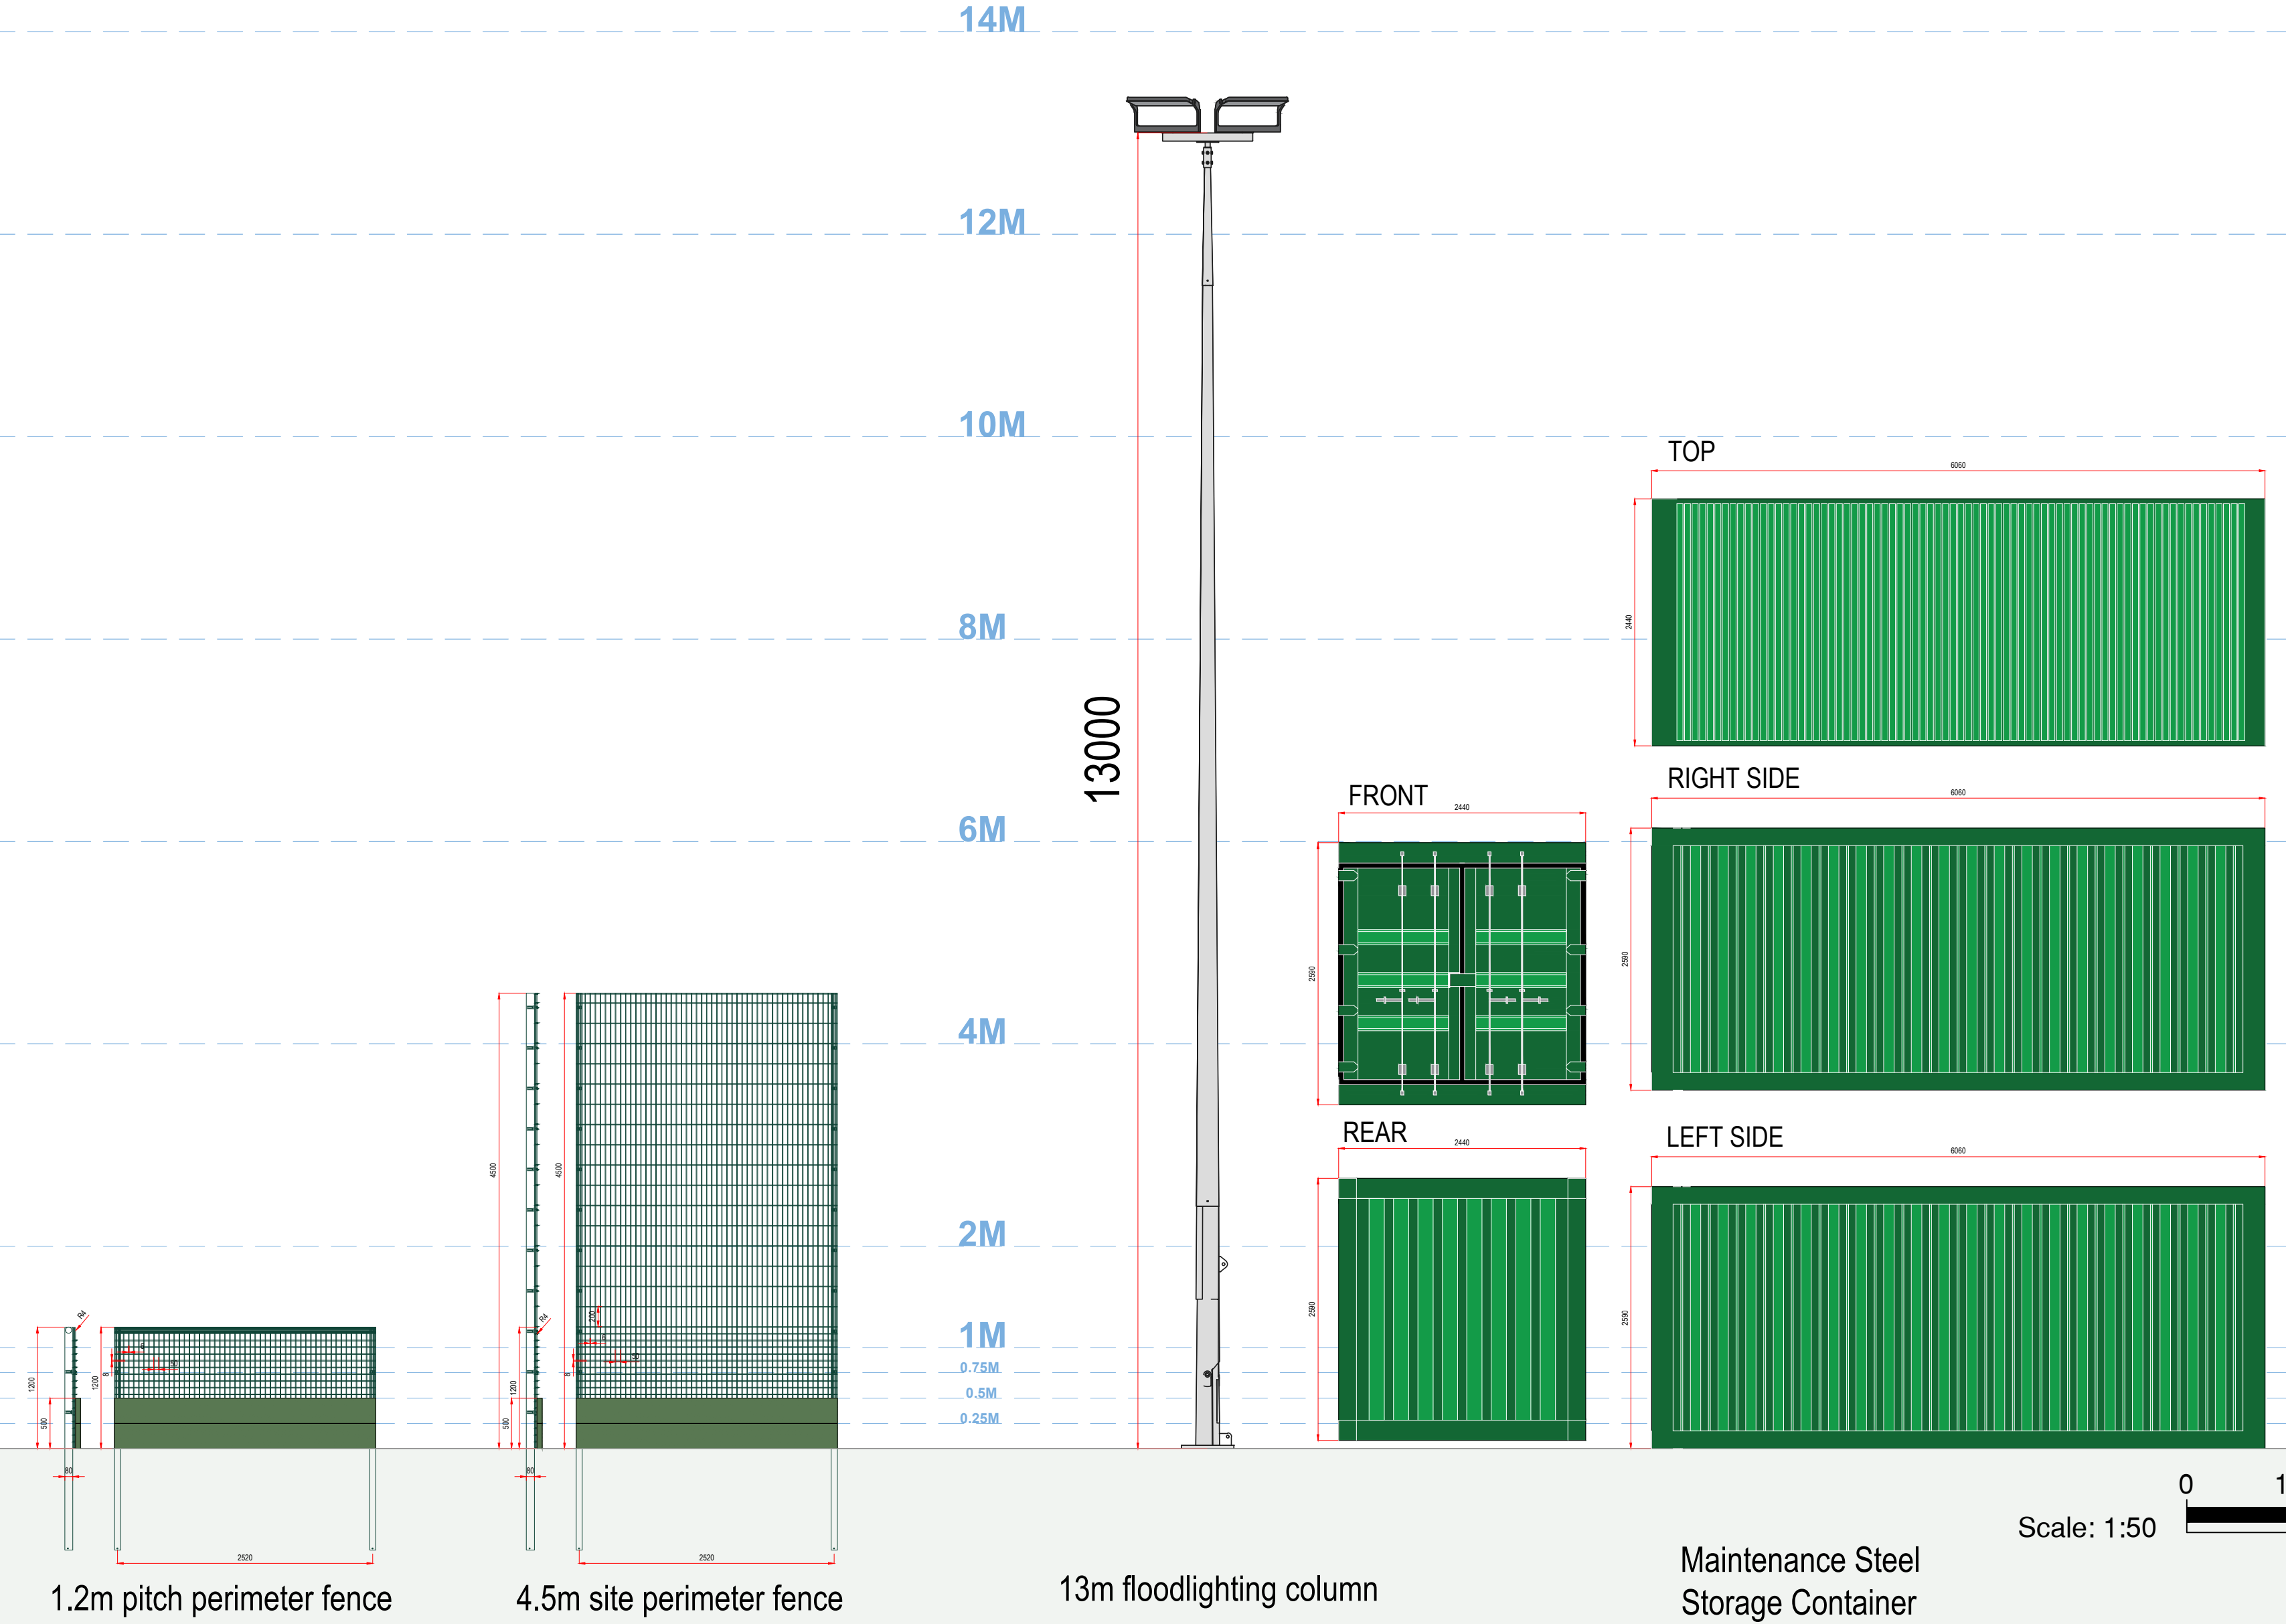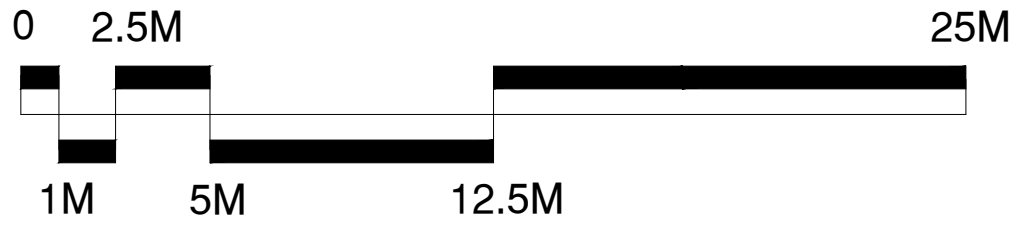

00	PLANNING ISSUE	WB	04.11.25
REV	DESCRIPTION	REV	CK DATE
SSL Surfacing Standards Limited SPORTS PITCH CONSULTANTS			
AUTHOR WB			
TITLE Leafy Lane Playing Fields AGP Proposed Elevation			
PROJECT G-231622	SCALE As Stated	SIZE A1	
DRAWING No 05		REVISION 00	