


Leafy Lane Playing Fields

AGP



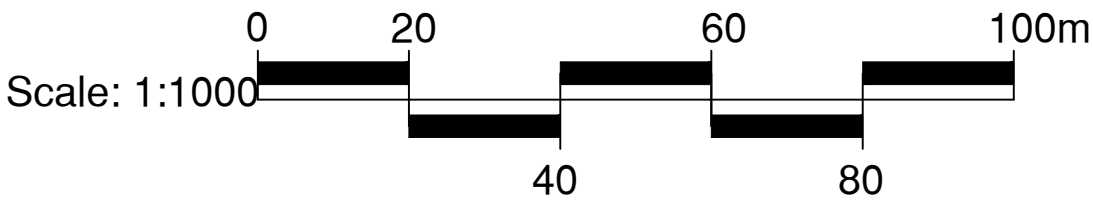

CONSULTANTS
Surfacing Standards LTD
Office 2, Grampian House,
Aston Road, Loughborough, LE15 9AY
01530 400172


1. DO NOT SCALE FROM DRAWING UNLESS FOR PLANNING PURPOSES ONLY. ALL
DIMENSIONS TO BE CHECKED ON SITE PRIOR TO COMMENCEMENT OF WORKS.
THIS DRAWING IS COPYRIGHT TO SURFACING STANDARDS LTD.
2. ALL PERSONNEL SHOULD BE AWARE OF THE HEALTH AND SAFETY PLAN WHICH IS
RETAINED IN THE SITE MANAGERS OFFICE.



Existing Pitch Layout




Proposed Pitch Layout

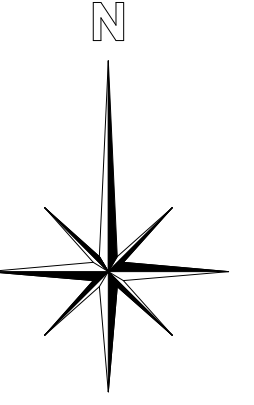

00	PLANNING ISSUE	LS	WB	04.07.25
REV	DESCRIPTION	REV	CK	DATE



Surfacing Standards Limited
SPORTS PITCH CONSULTANTS

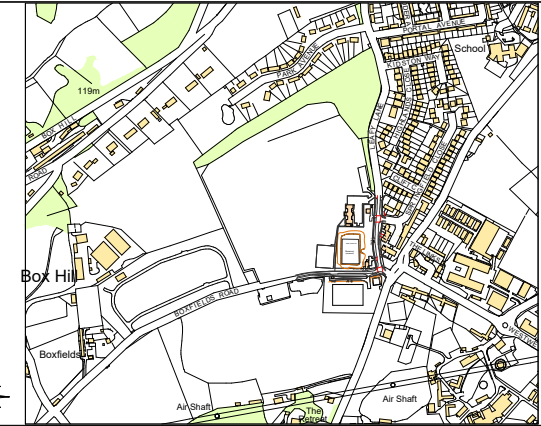

AUTHOR
LS

TITLE
Leafy Lane Playing Fields
AGP
Playing Field Layout

PROJECT G-231622	SCALE 1:1000	SIZE A1
DRAWING No 10	REVISION 00	