

Project Name : Kebab,Doner&Pizza

Project Owner : Mustafa Suna

Project Location:  
33 Market Place,Devizes,  
Wiltshire,SN10 1JG

Project number: 2025/T/114

Date : 12.07.2025

Drawn by: Author Checked by Checker

Warnings:

1. These drawings are prepared for the purpose of obtaining approval from local authorities and do not include details for construction purposes.

2. Any parties intending to use these plans must verify all dimensions prior to production. Prudens Engineering assumes no responsibility for construction manufacturing.

3. Any identified errors in the design should be reported to Prudens Engineering.


4. Prudens Engineering is not responsible for the coordination of plans from other professional disciplines.

5. Drawings may be modified based on local authority recommendations in compliance with current laws, regulations, and standards in the United Kingdom.

6. The contractor, as a third party with whom the client has an agreement for construction, may request detailed drawings under a separate contract for production and construction.

7. Any potential errors by Prudens Engineering will be rectified free of charge. However, additional changes made after the design phase will incur extra costs.

8. Drawings are delivered in PDF format and may not be copied or modified without permission.

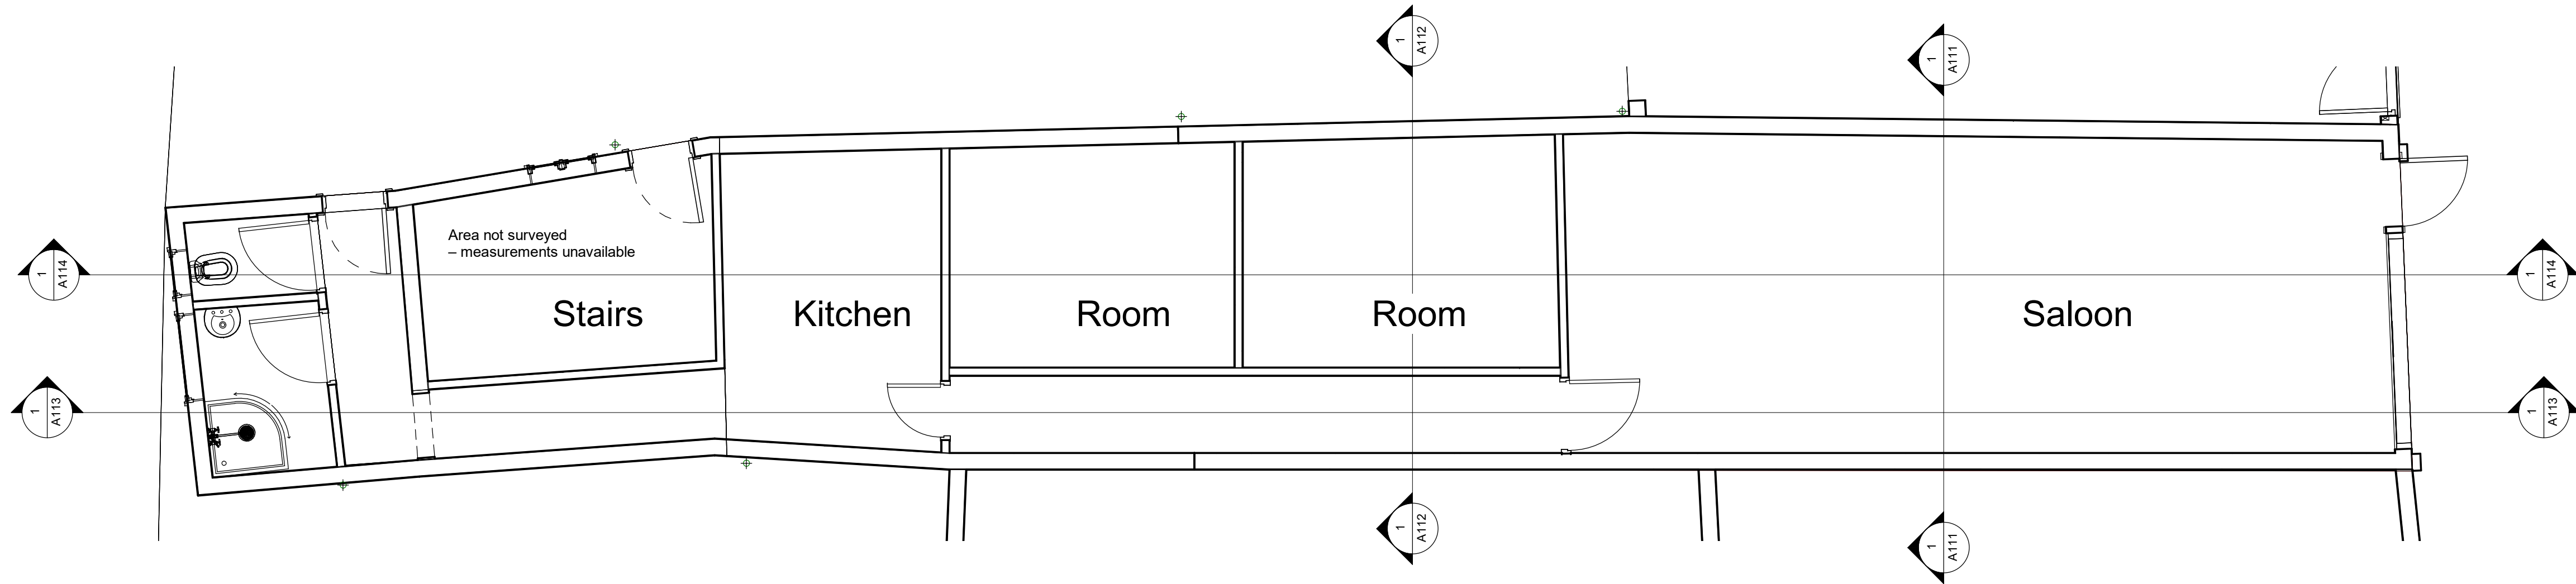

Drawing Title & Sheet Number:

Existing Ground Floor

A102

Scale: A1@

1 : 50