




PLEASE NOTE THE FOLLOWING:

- Retail Design Solutions did not undertake the existing site survey. All dimensions shown are to be verified on site prior to the commencement of any works.

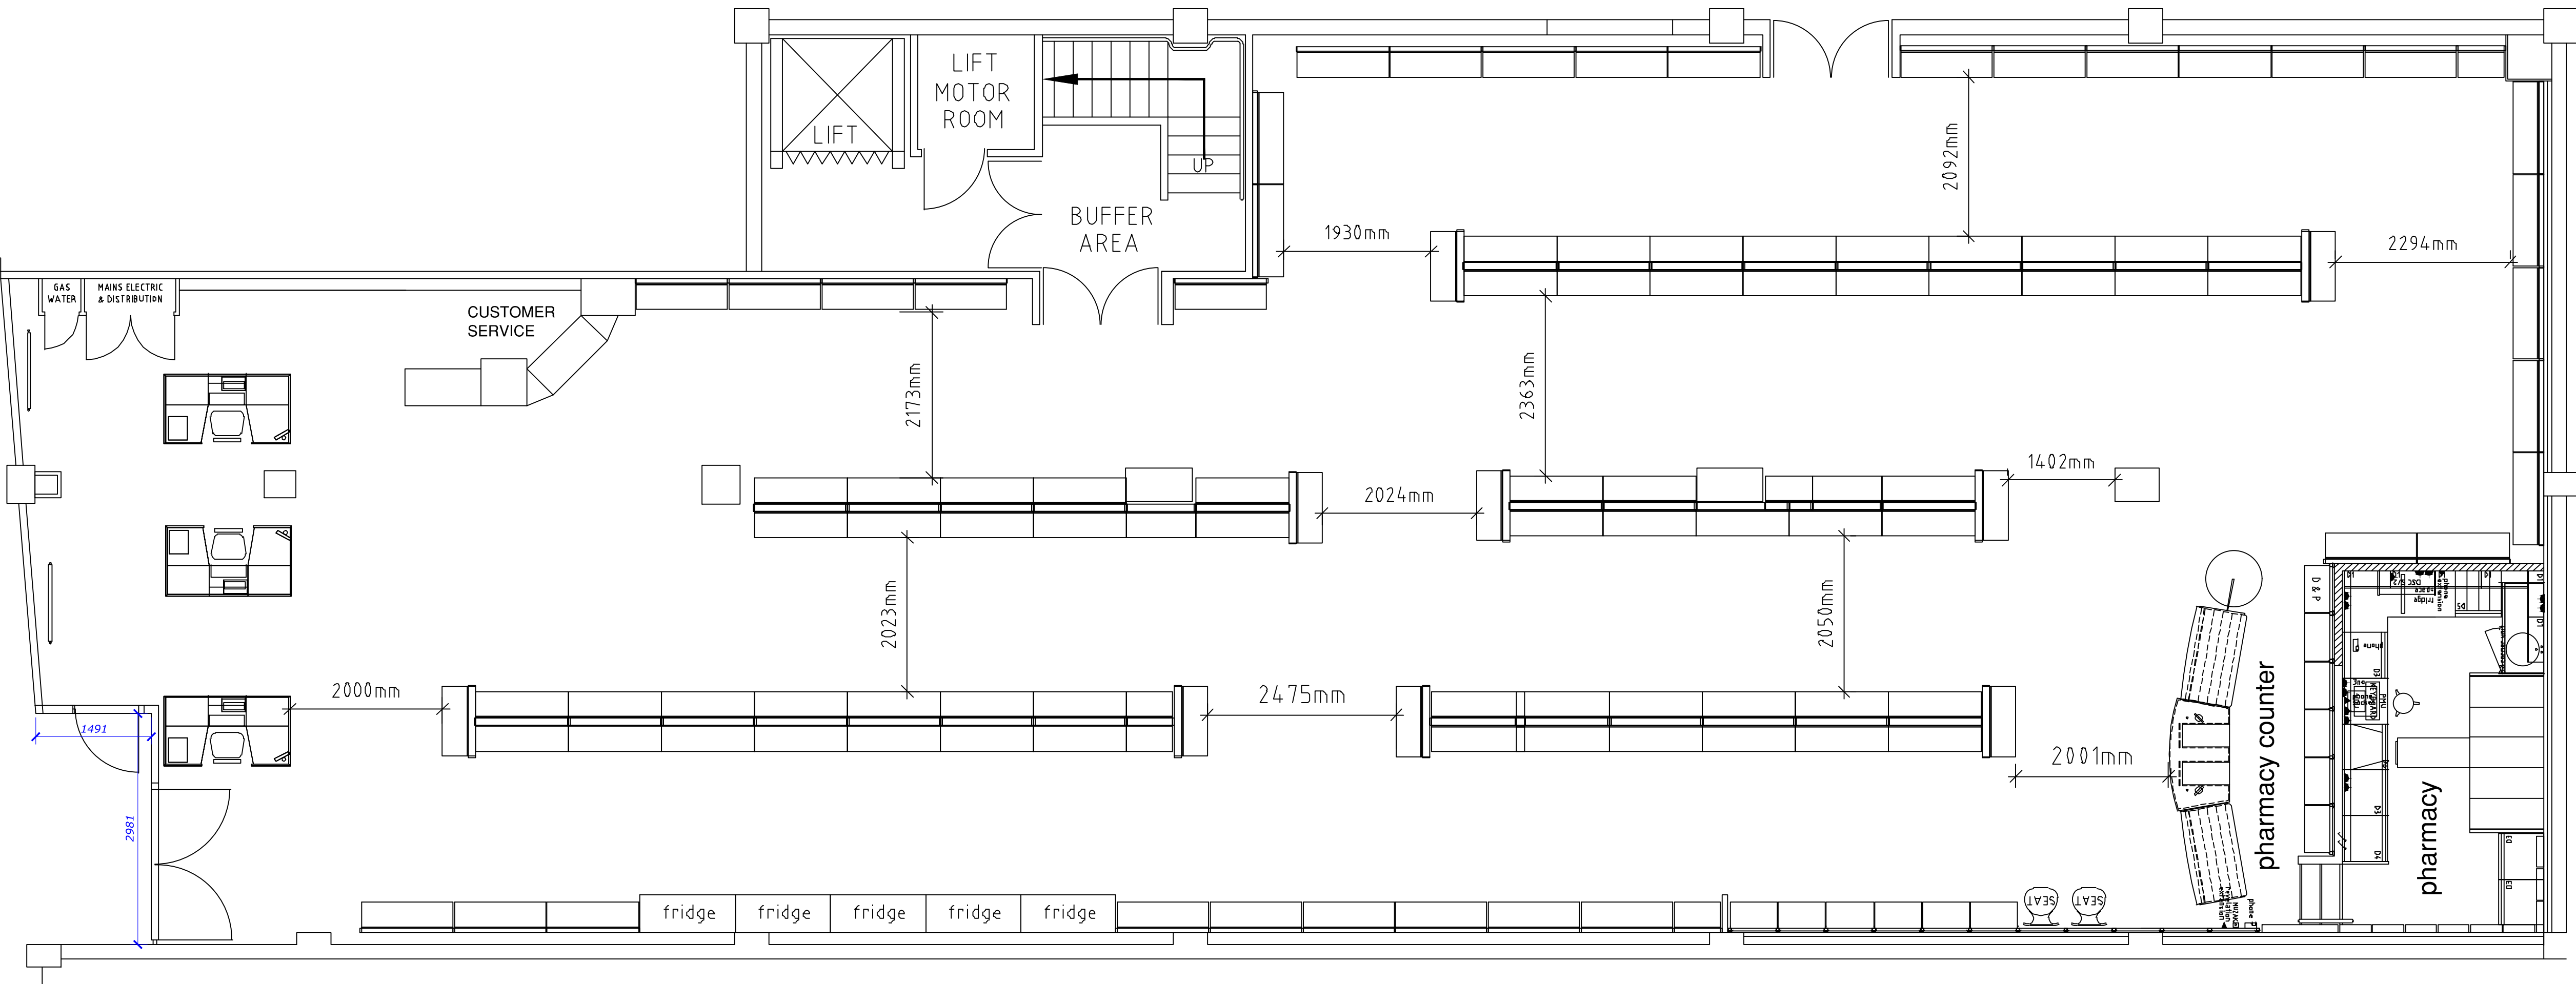

Existing GF GA Layout
Scale 1:50@A1

SCALE BAR 1:50

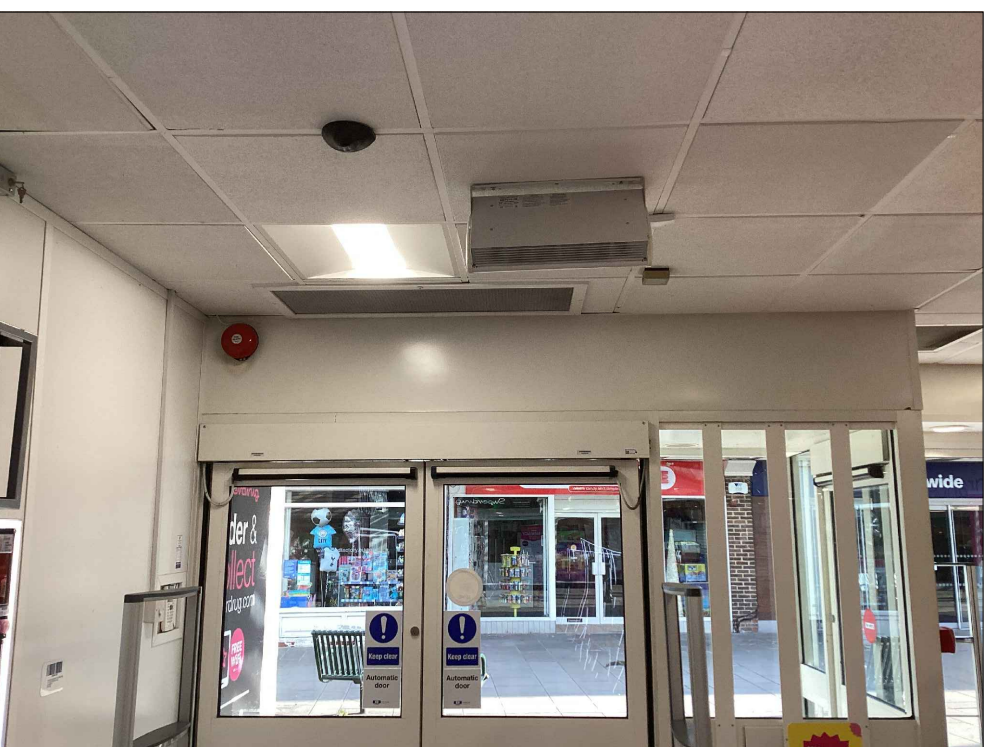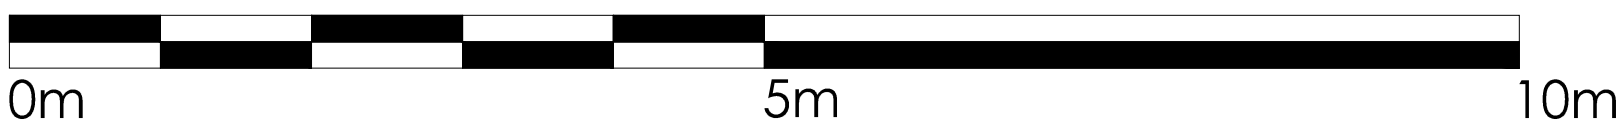

Existing Site Photos

- The contractor must verify all dimensions on site before any works are undertaken, discrepancies are to be reported to the project architect/designer for clarification.
- All works will be carried out in accordance with the SUPERDRUG NFOS document & are to comply with the tenants fit out guidelines following landlords approval.
- HVAC, M&E layouts are indicative & must be verified with the relevant contractor before commencement of work.
- All works to be carried out in accordance with the fire strategy and fire cert application schedule produced by the landlord team issued at tender.
- The existing/proposed sprinkler system is to be assessed by contractor to ensure the system is in compliance with building regs part B.
- This drawing remains the property of ASWATSON/SUPERDRUG & may not be reproduced in any way without prior consent.

SCHEDULE OF RISKS
Standard risks and hazards normally associated with the types of work detailed on this drawing, include:

- Electrocution: M&E installation/alterations.
- Working at height: Falls from scaffolds, platforms & ladders. Falling materials.
- Noise: Use of power tools & demolition equipment.
- Dust: Use of power tools & demolition equipment.
- Suffocation: Fume Inhalation from installation/alterations to incoming services, working with hazardous materials/solvents.
- Trip hazards: Loose cables & materials.
- Working in close proximity to the public.
- Risks associated with structural works will be assessed by a structural engineer.
- It is assumed that all works on this drawing will be carried out by a competent contractor working, where appropriate to an approved method statement.

REV	DATE	INITIALS	REVISION NOTE
1	07.11.25	RDS	INITIAL ISSUE

DRAWING TITLE EXISTING GF GA			
DRAWING NUMBER SD-SALISBURY-PLANNING-DWG		REVISION 1	
SCALE A1 - AS SHOWN	DATE 04.11.25	DRAWN KB	CHECKED BC
PROJECT 12-14 OLD GEORGE MALL SALISBURY SP1 2AG			

STATUS

PLANNING

21 Spynemere Road
Gosport
Bury
PO1 2EU

EXISTING

Superdrug

The M&S Store
Pharmacy Centre, East Colne
Chichester
Dorset
CO1 2SR

14 01787 244019
Email: info@retaildesignsolutions.com
Web: www.retaildesignsolutions.com

rds
Retail Design Solutions (Consultancy) Ltd