
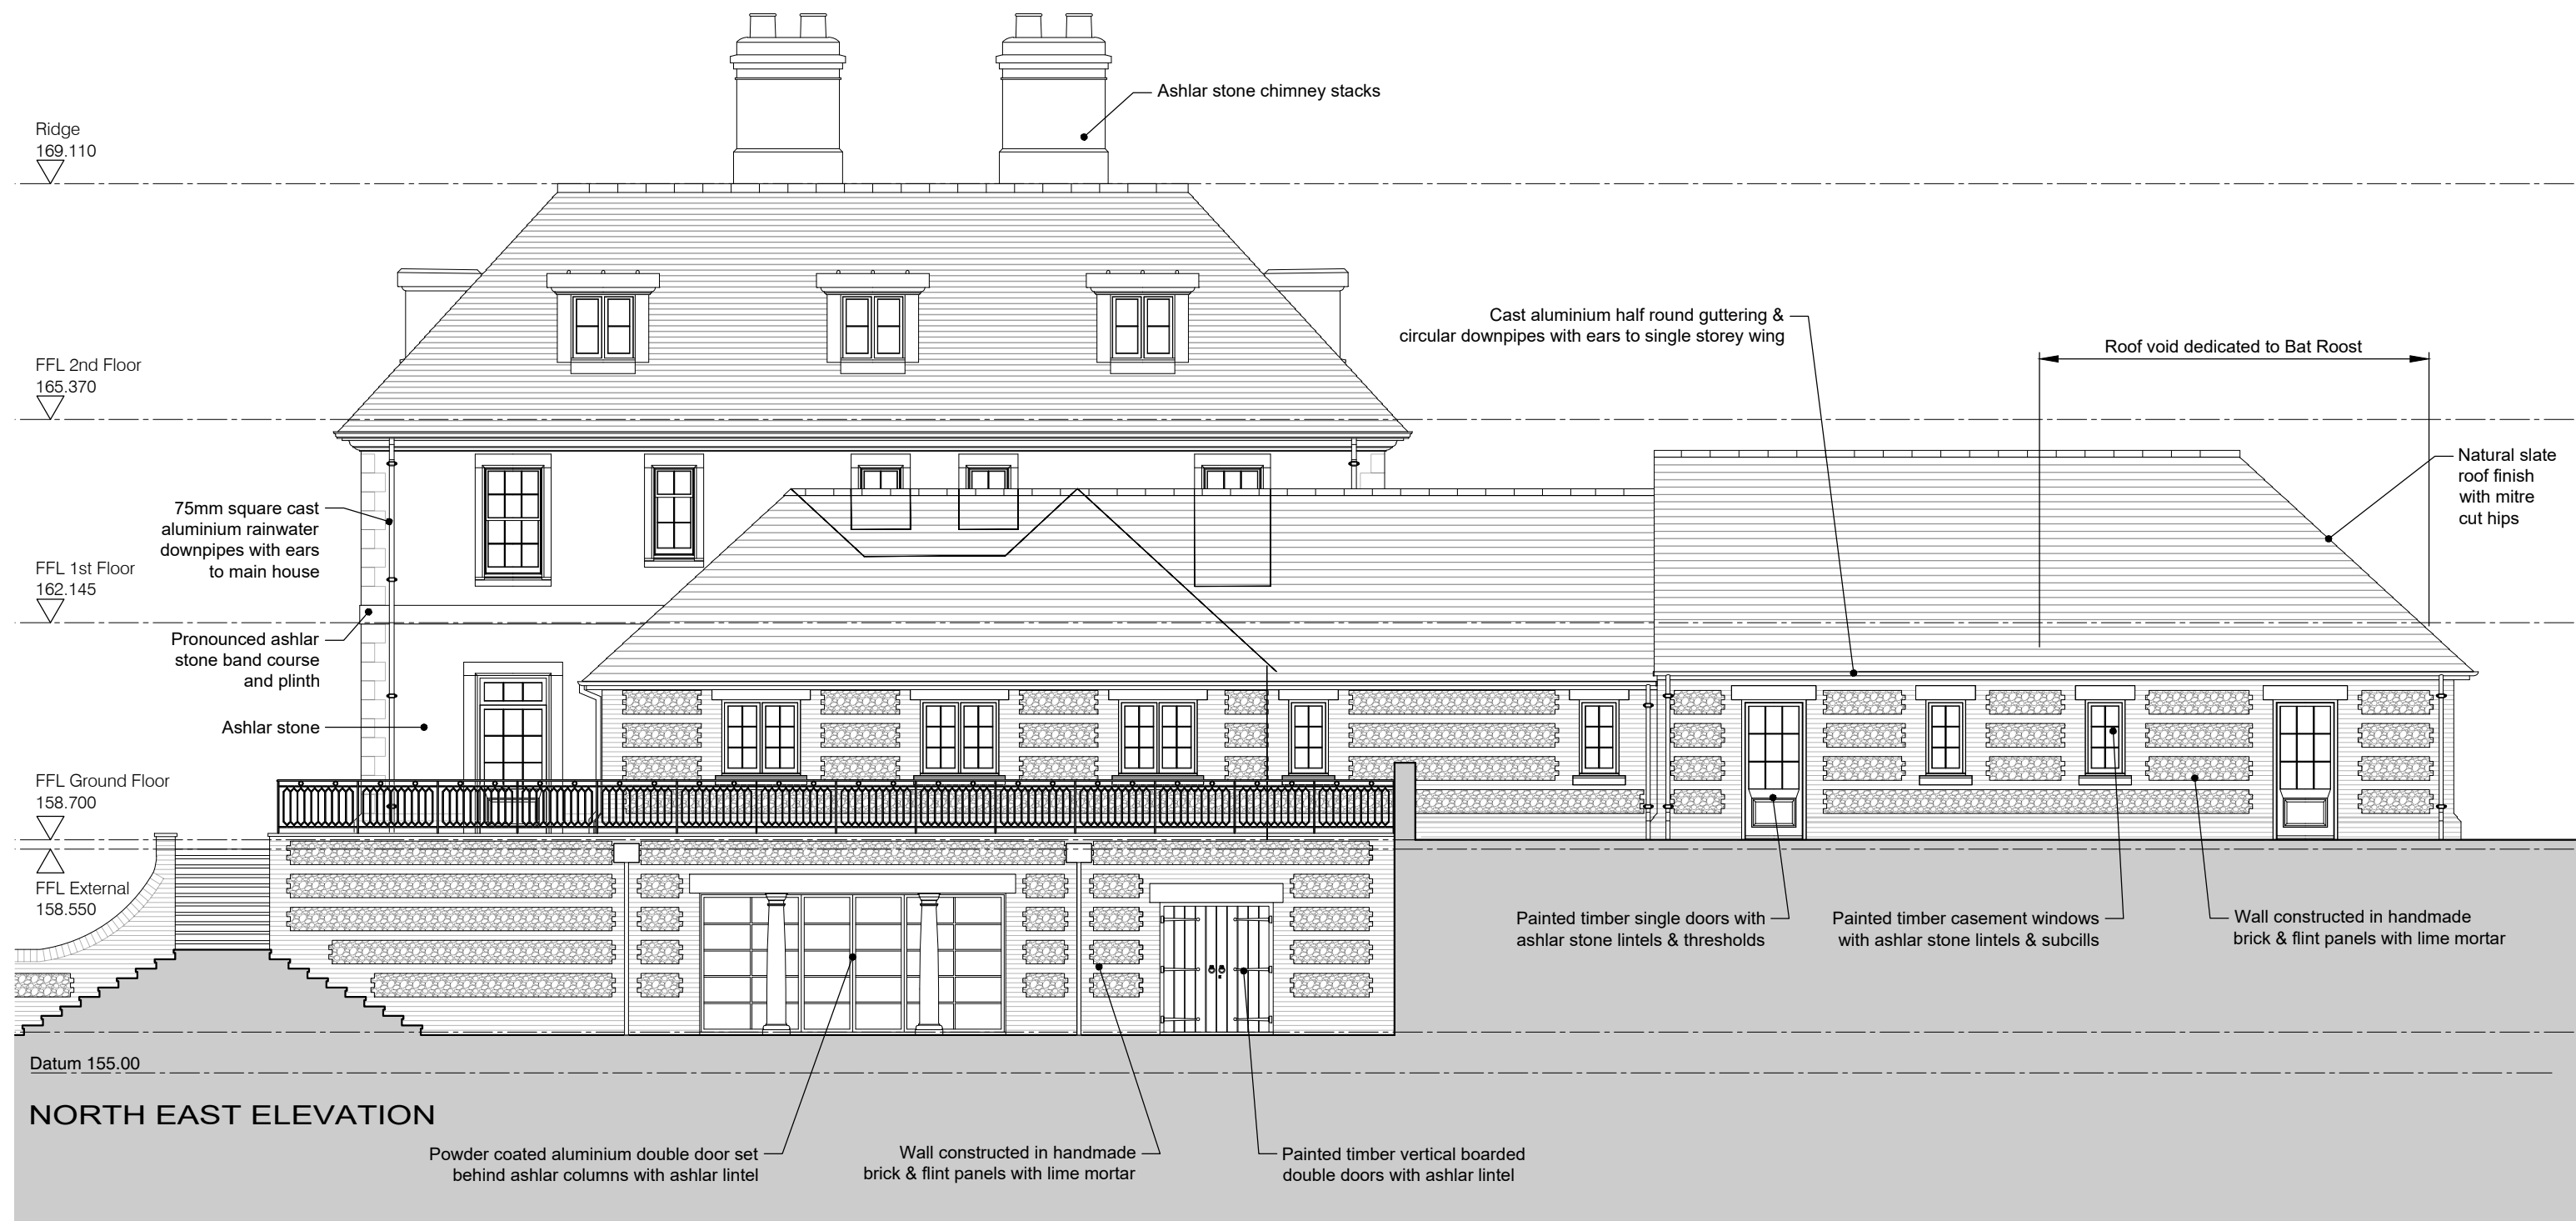
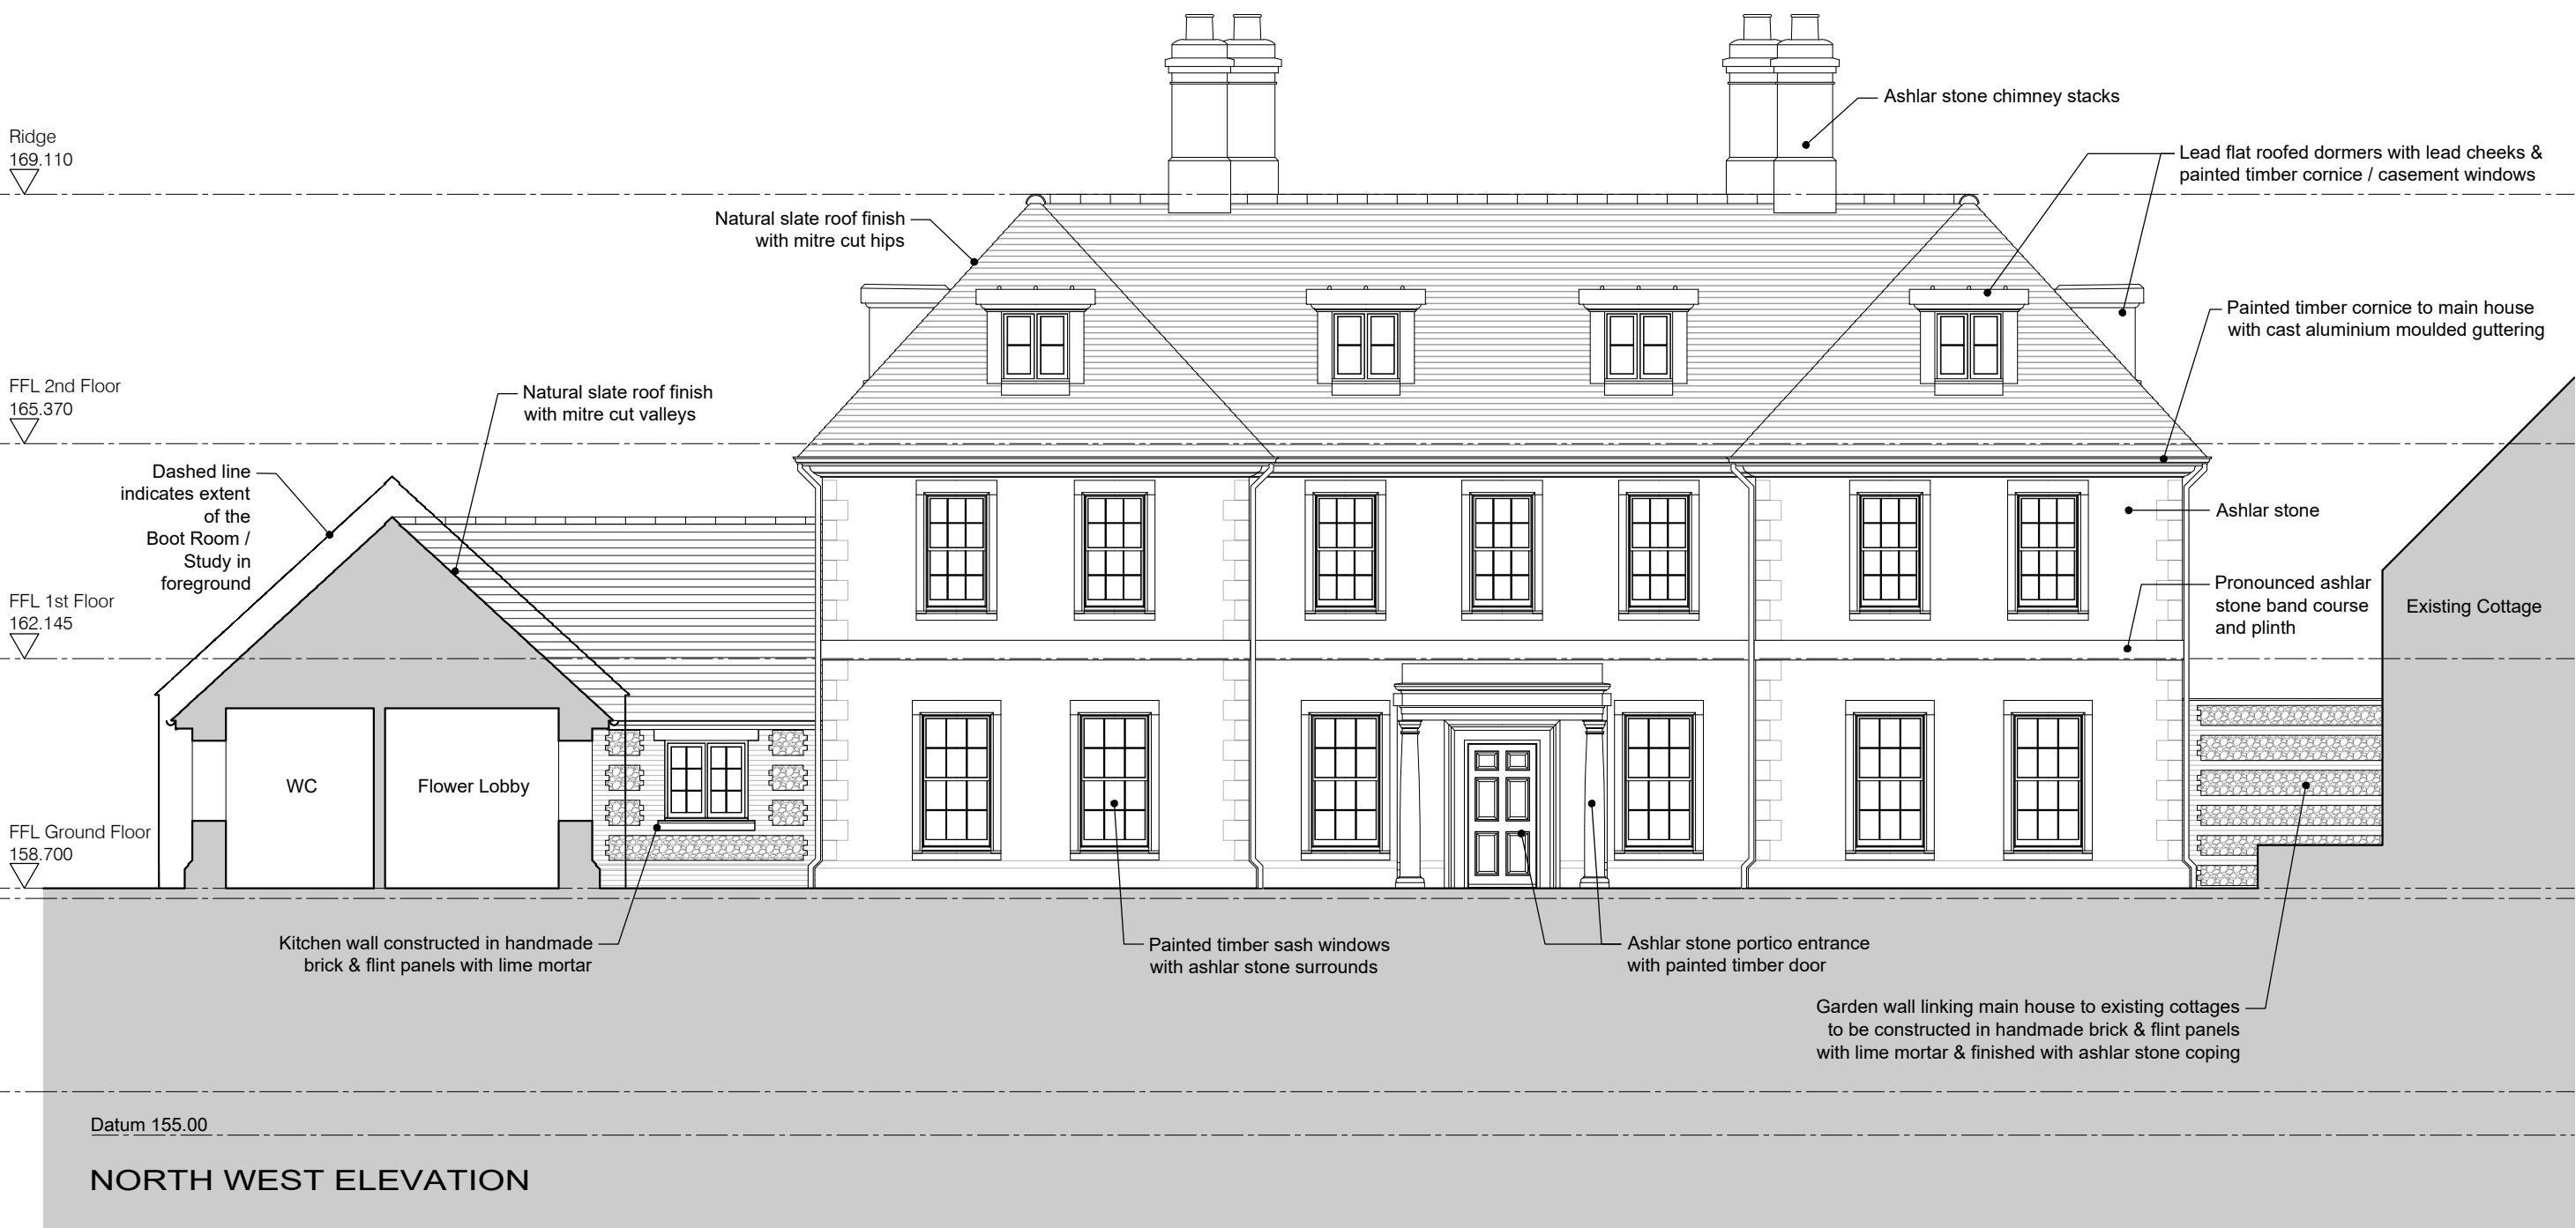
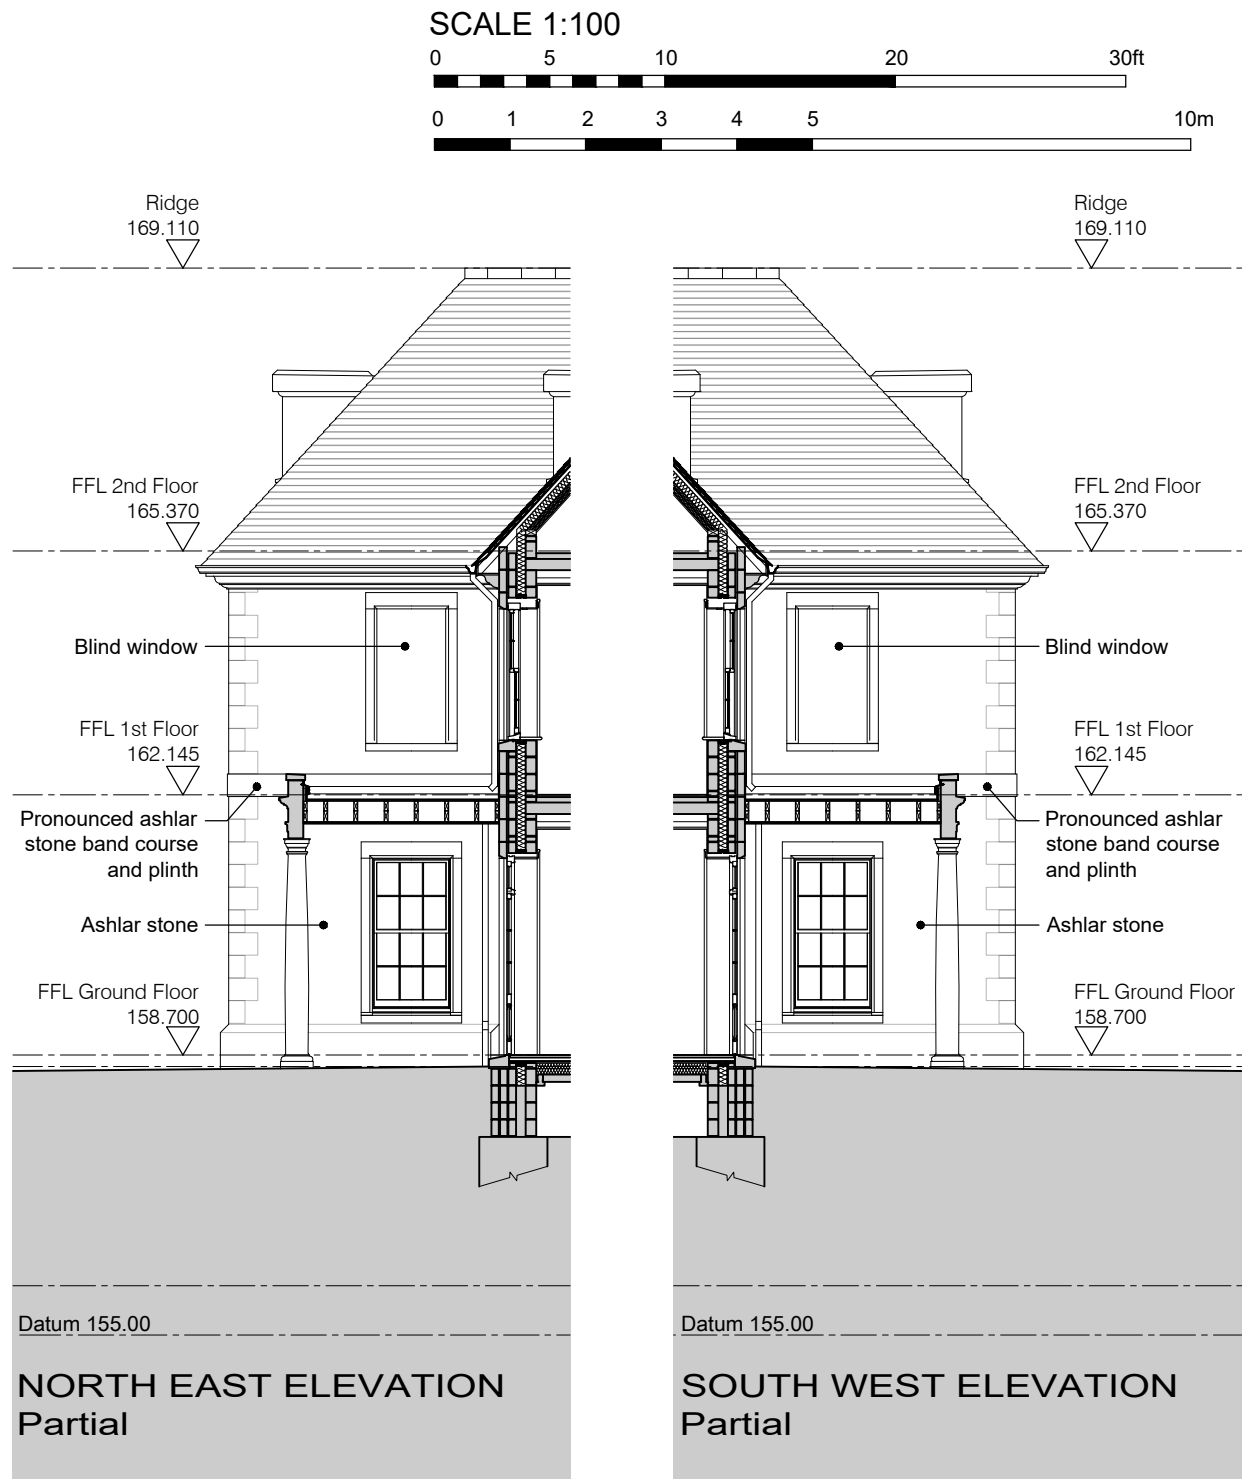


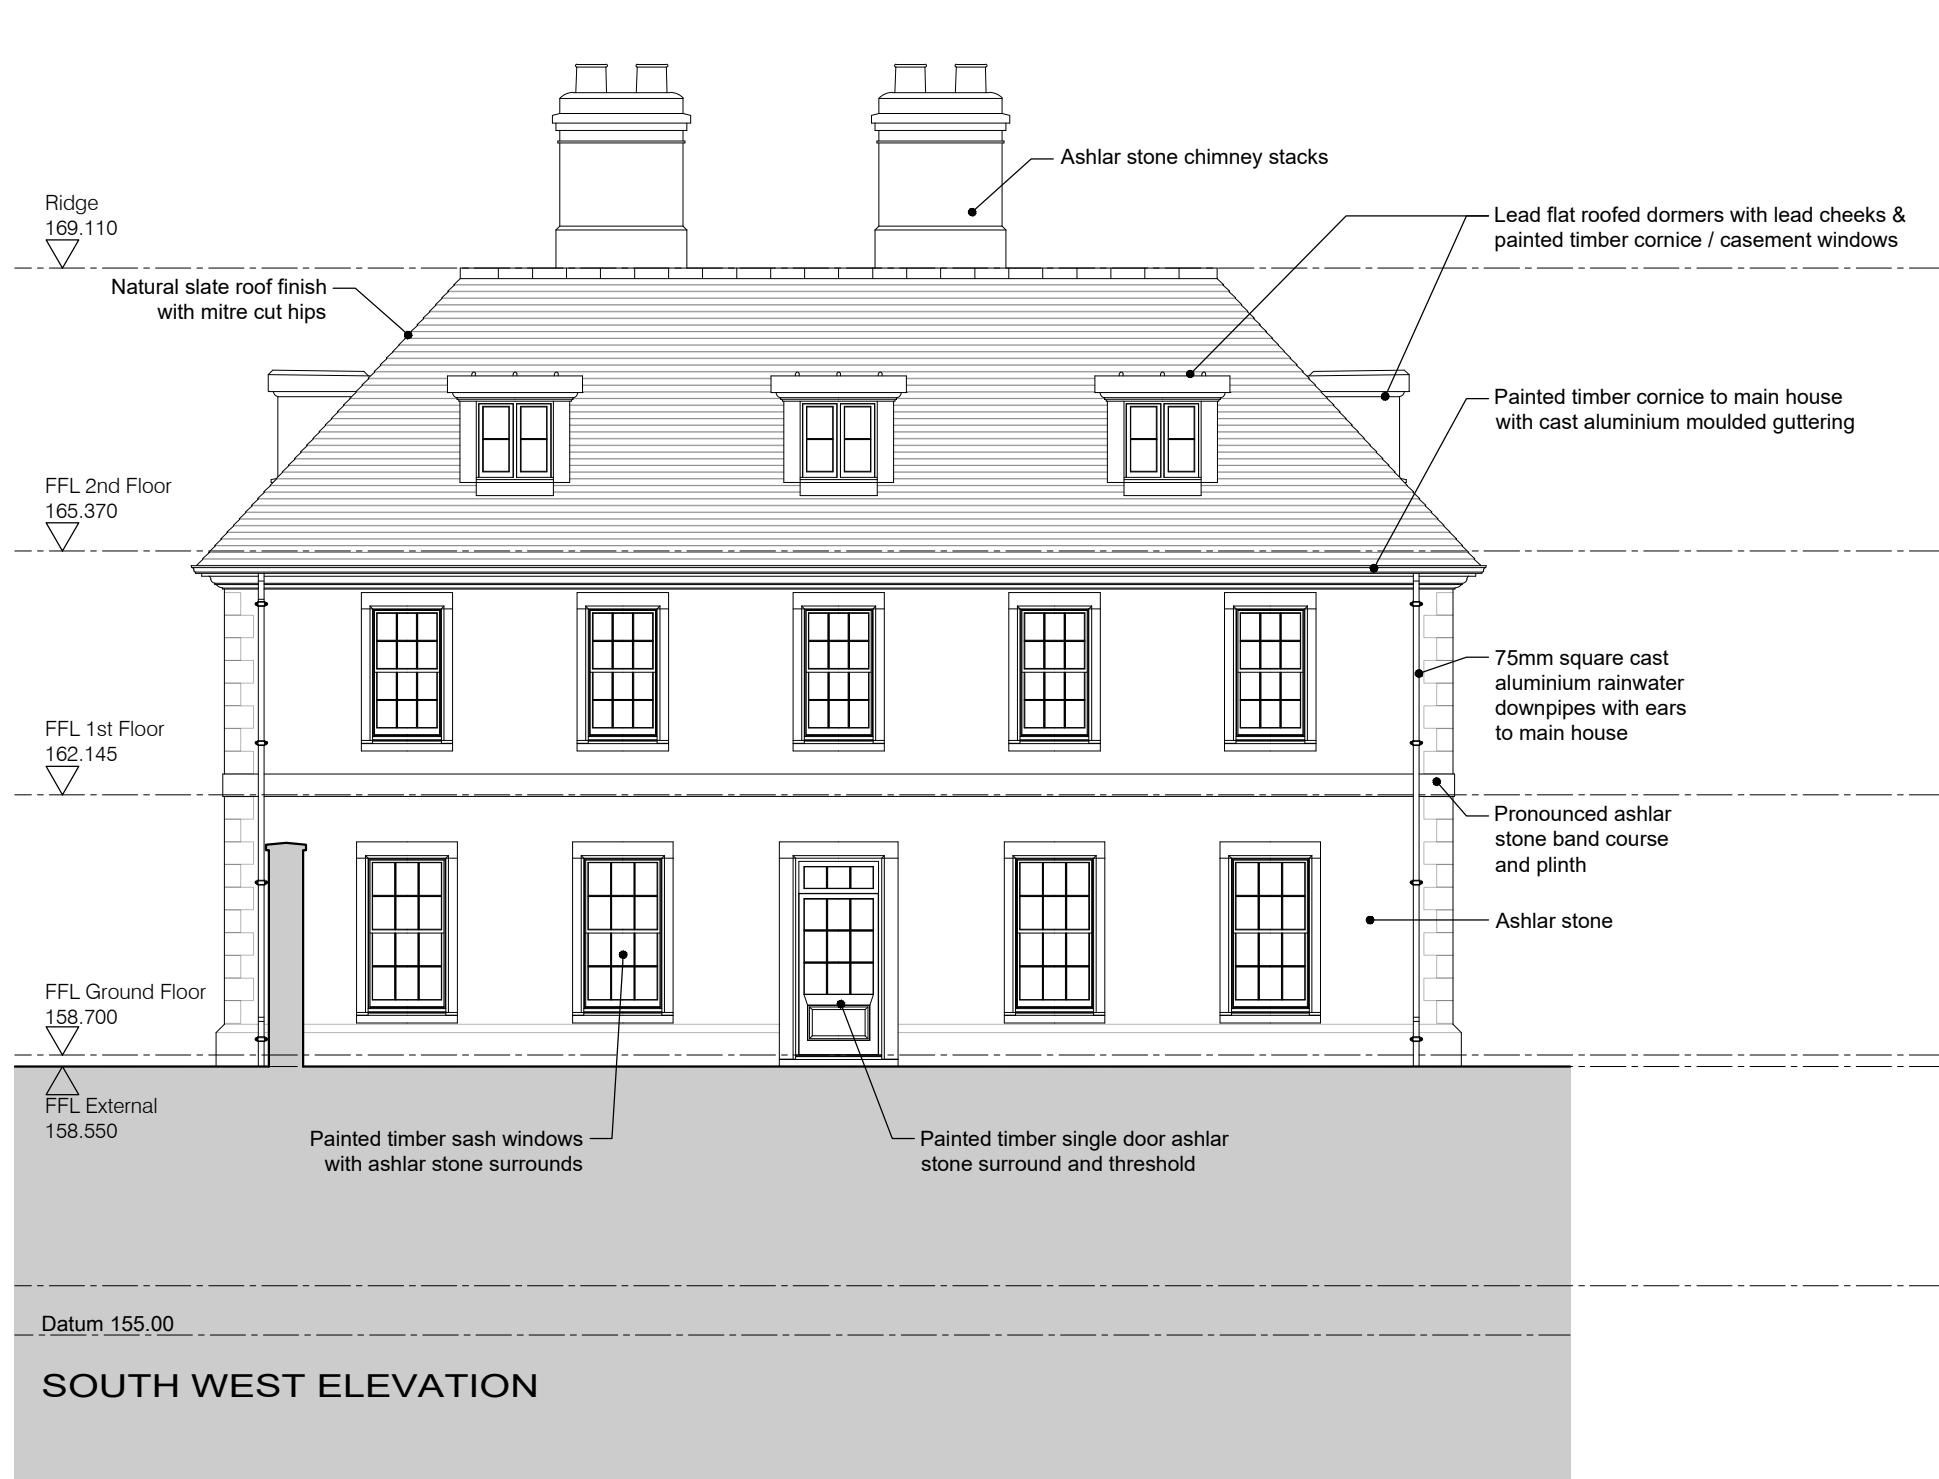

P2	31.10.25	Notes amended
T1	29.10.25	Issued for tender
P1	27.08.25	Issued for planning
REV	DATE	AMENDMENT
JOHNSTON CAVE ASSOCIATES ARCHITECTS JCA		
Oxford: Henwood Studio Wootton Boars Hill Oxford OX1 5JX		
London: 75 Cowcross Street London EC1M 6EL		
jca@johnstoncave.co.uk		www.johnstoncave.com
		44 (0) 1865 865165
WEST CHASE ELEVATIONS PROPOSED		
PLANNING	ISSUE	JOB
JLC	DRAWN	2668
1:100	SCALE	30-09
27.08.25	DATE	REV
		P2

SCALES CORRECT WHEN PLOTTED AT A1