
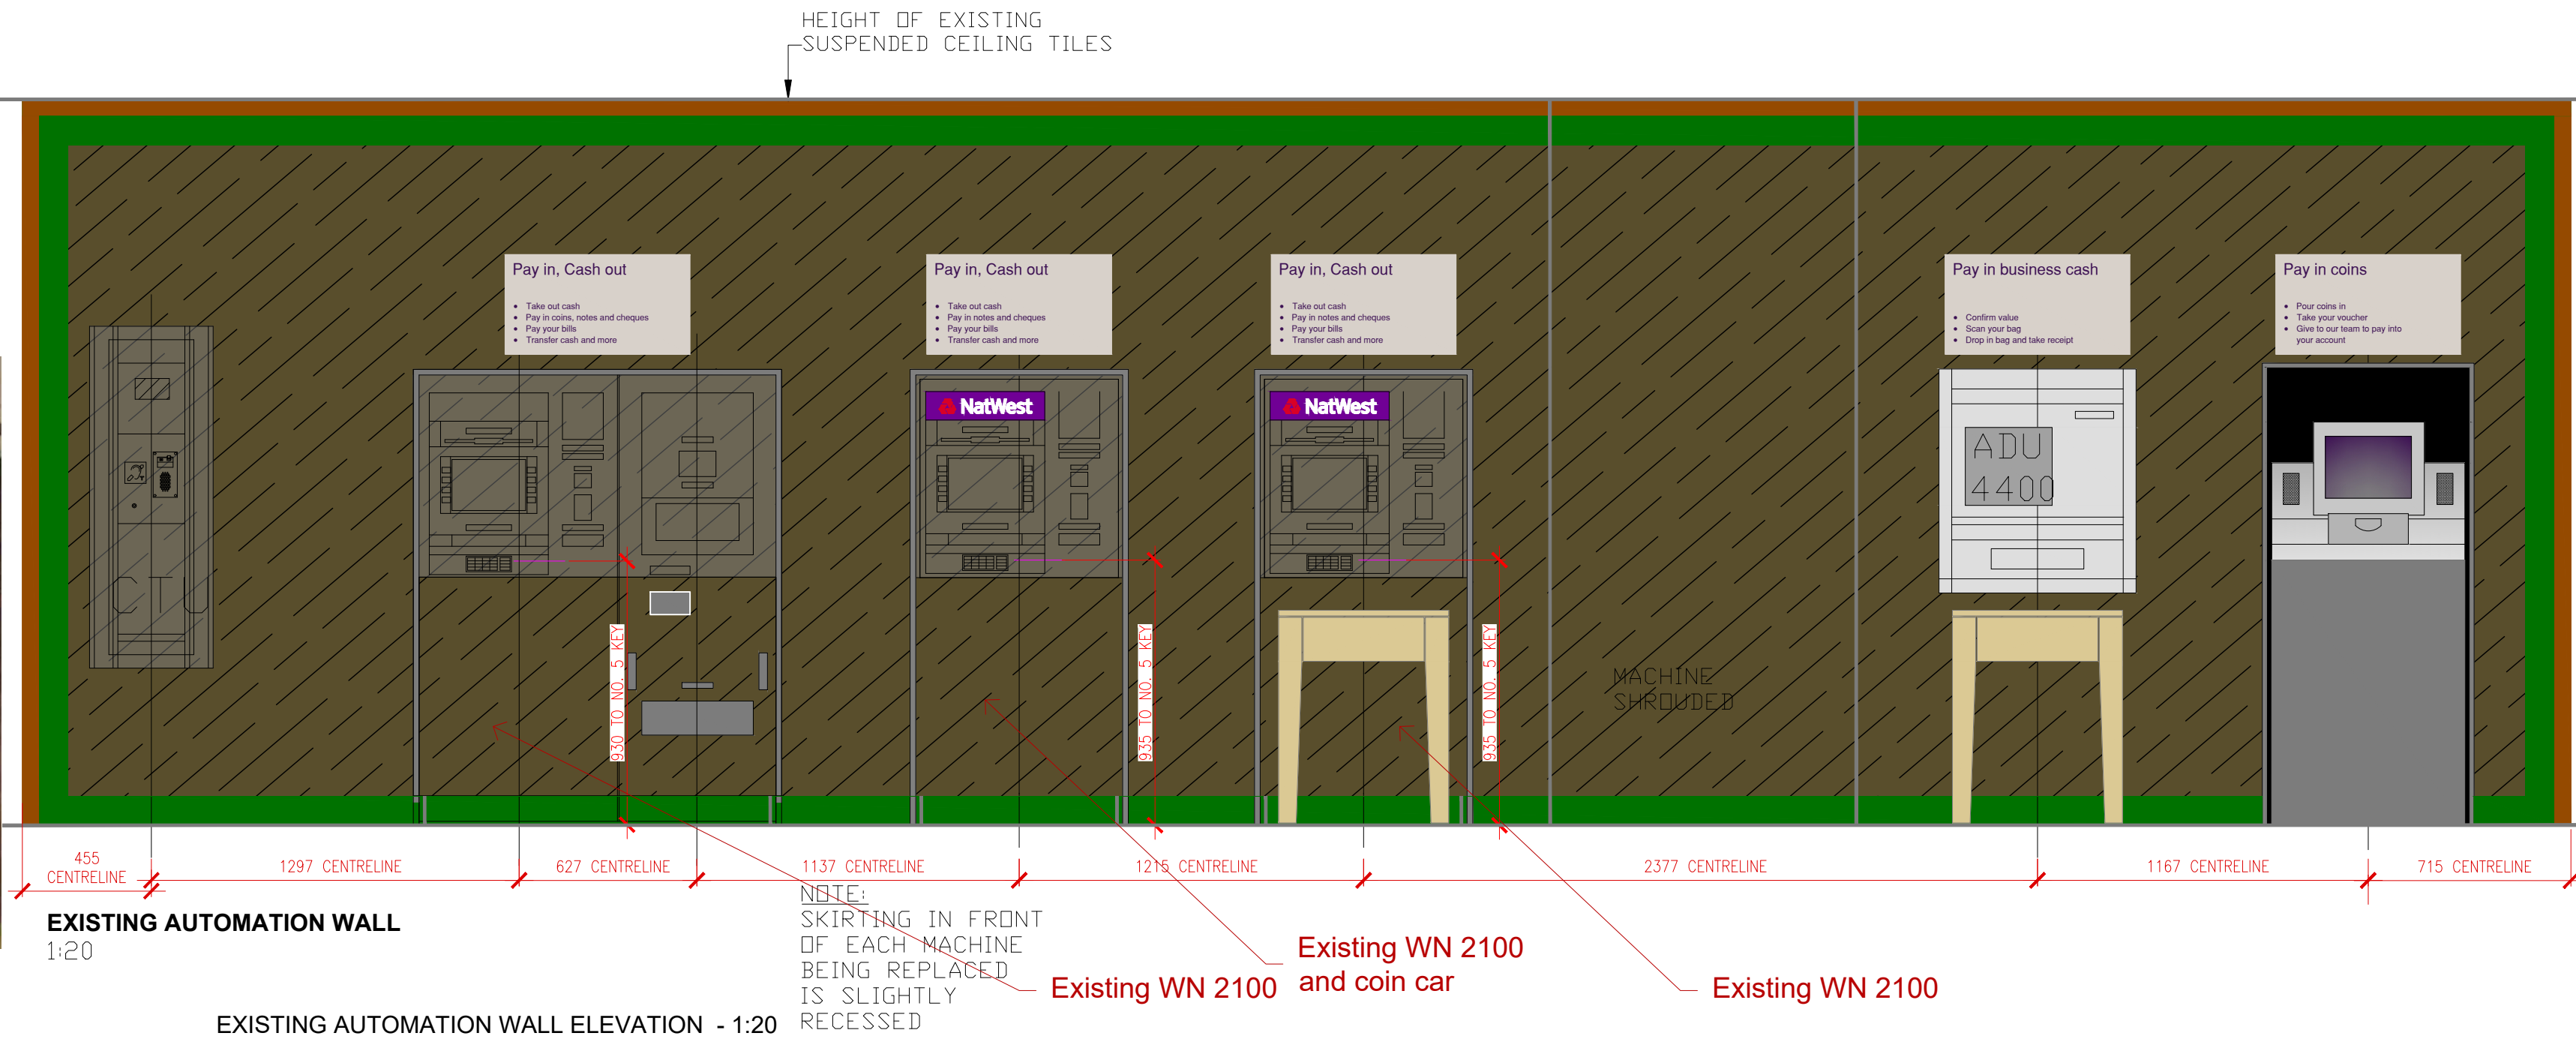


NW - SALISBURY

SSTP ATM Renewal Programme

0m 2m Scale 1:20 @ A1


0m 5m Scale 1:100 @ A1

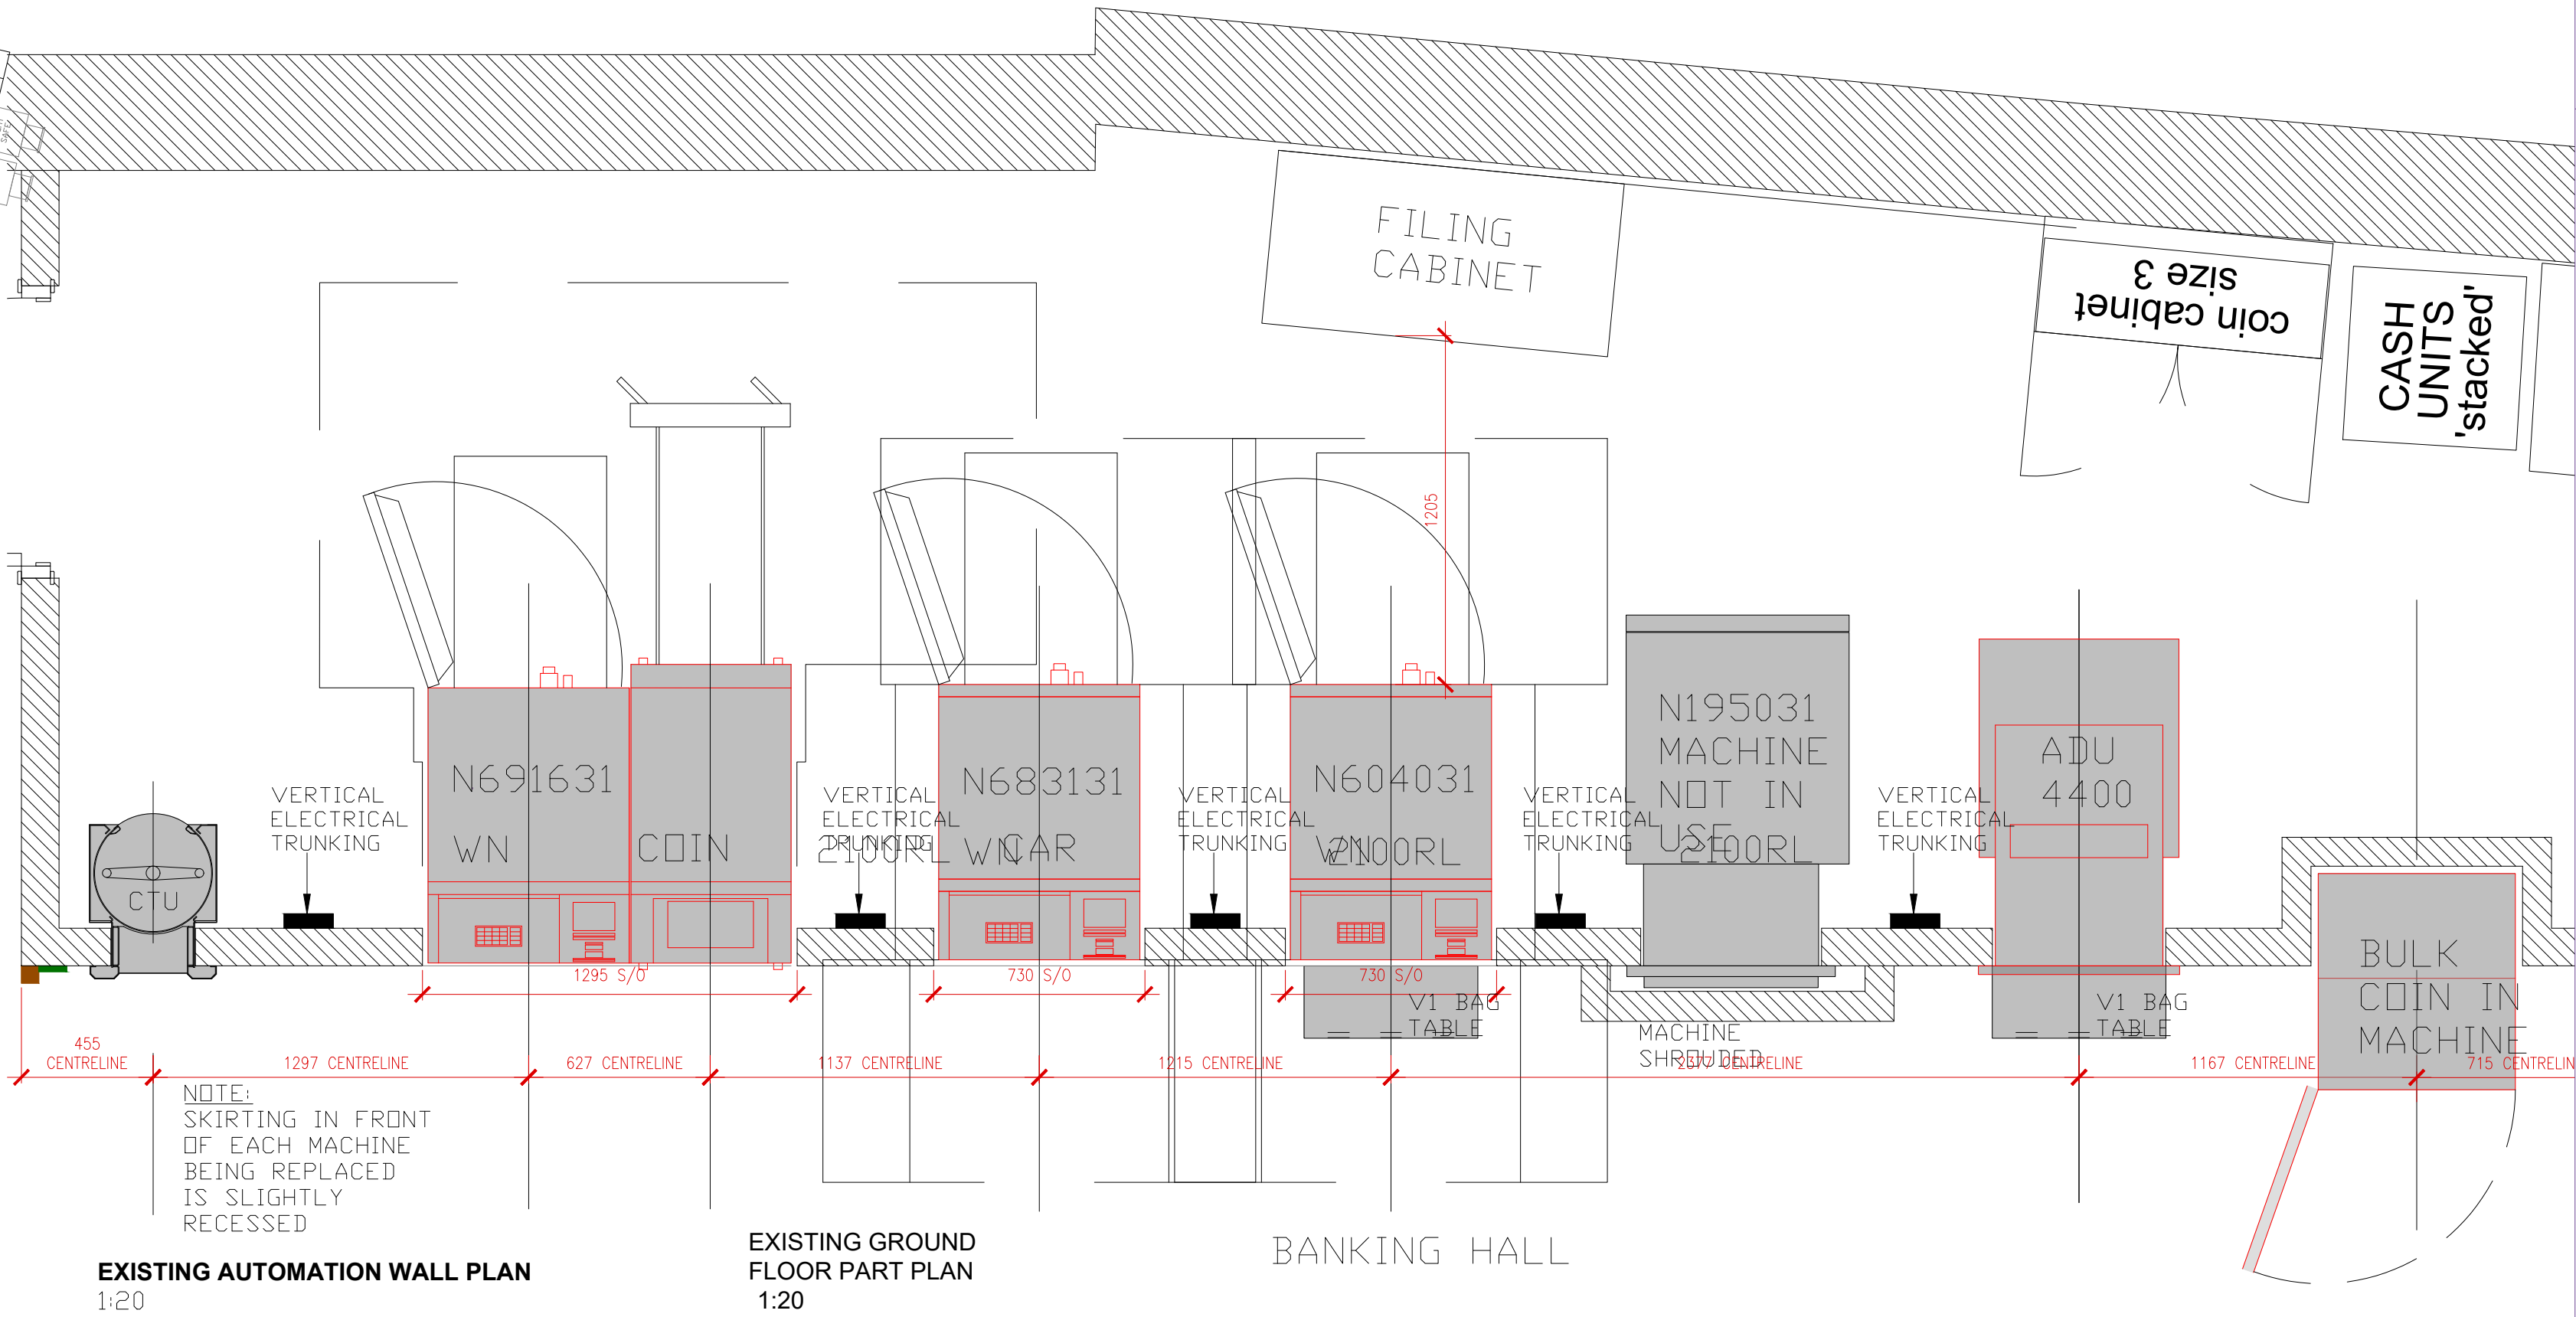

This drawing is the copyright and property of NatWest Group plc. It must not be copied or published without written consent. Only scale from this drawing for planning consent purposes.



Unit 1 Rawdon Court
Moirs
BT67 0LQ
Tel. +44 (0)28 9261 1222
Fax. +44 (0)28 9261 3834
E-mail studio@tatestevenson.com

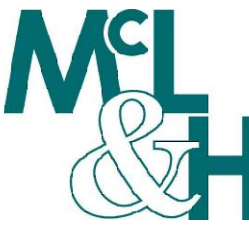

McLaughlin & Harvey

rev	date	description	drawn	checked
-	-	-	-	-
-	-	-	-	-
-	-	-	-	-
-	-	-	-	-



address
NW Salisbury,
48-49 Blue Boar Row,
Salisbury,
SP1 1DF

ref no. - sortcode -

description
SSTP Programme
Plan, Section & Elevations
Existing

status
PLANNING

IPMS1	-	sqm	-
IPMS2	-	sqm	-
IPMS3	-	sqm	-
scale	1:100, 1:20	paper size	A1
dm	date	chk	date
-	NOV 25	-	NOV 25
drawing number	1206-16_55	D-02	rev.