KEY

N

Land owned by applicant

Application Site (building and compound)


Building subject to application

0 m 5 10 20 m Scale 1:500 @ A3

N

# NW - SALISBURY

## SSTP ATM Renewal Programme

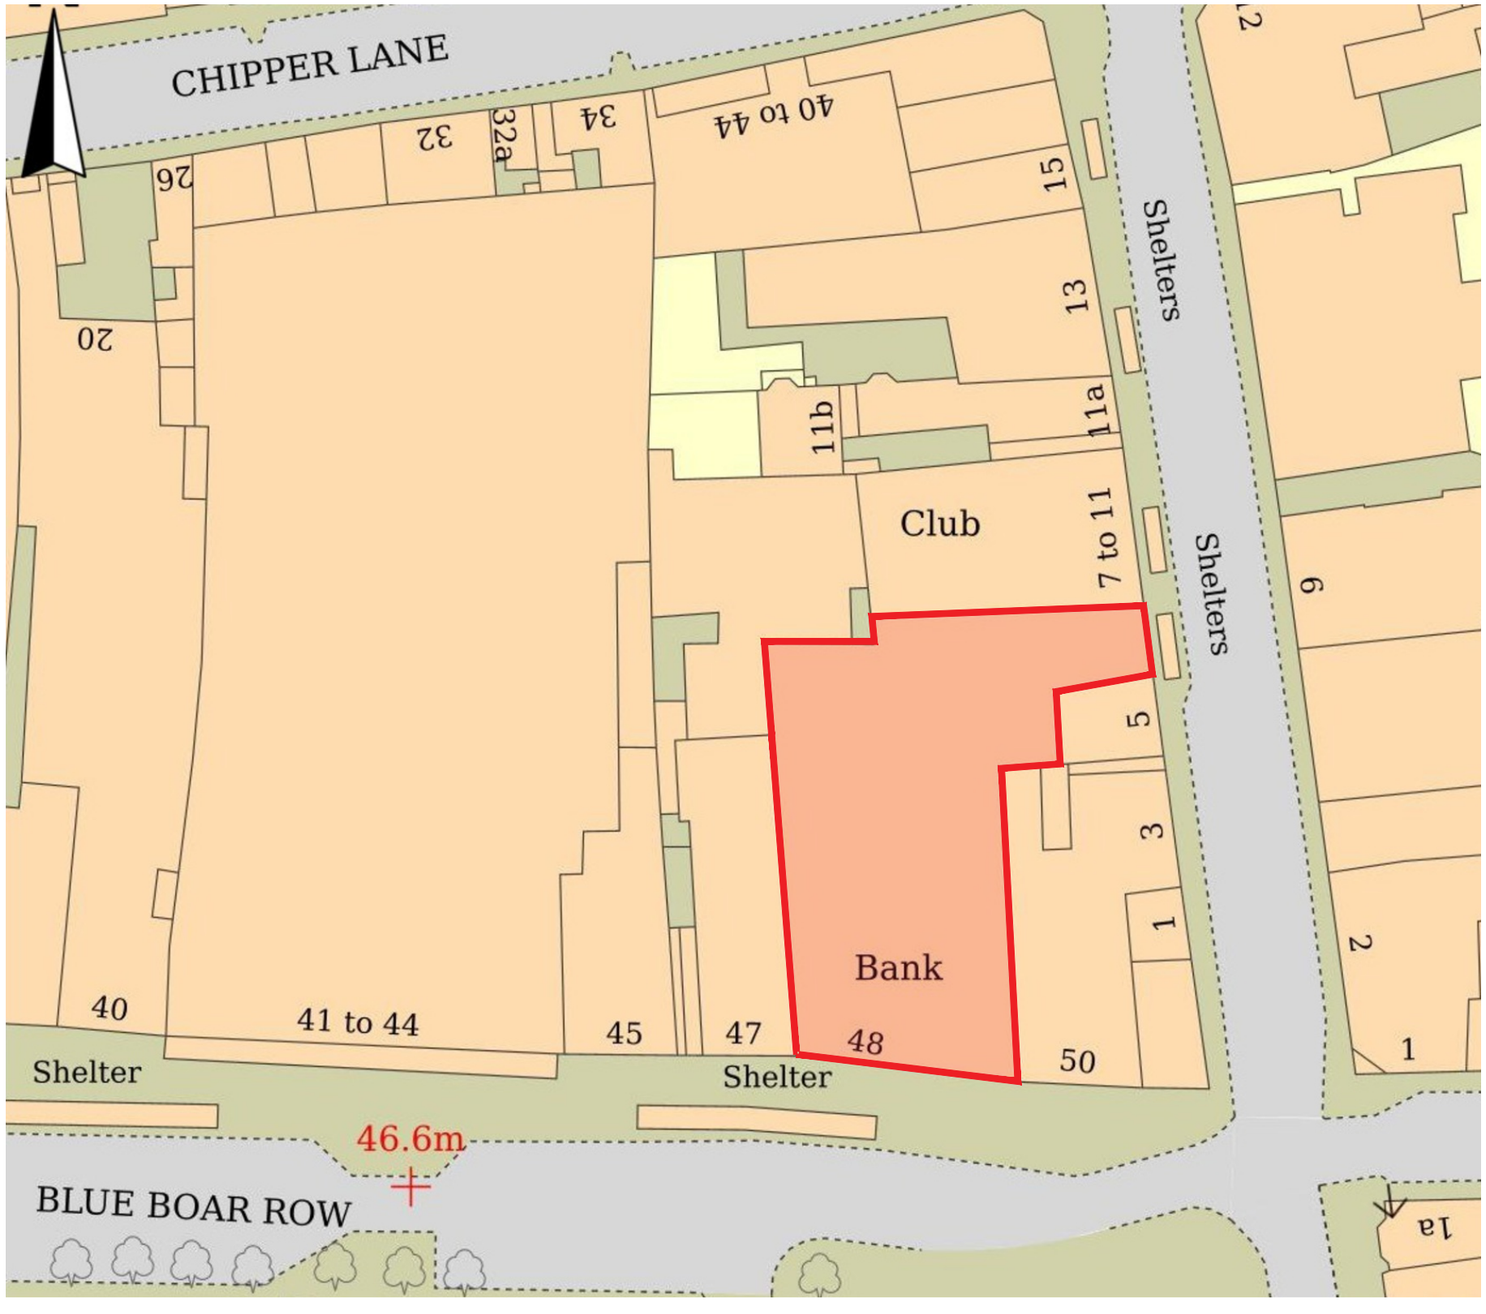


This drawing is the copyright and property of NatWest Group plc.
It must not be copied or published without written consent.
Only scale from this drawing for planning consent purposes.

TATE STEVENSON ARCHITECTS LTD
Unit 1 Rawdon Court
Moira
BT67 0LQ
Tel. +44 (0)28 9261 1222
Fax. +44 (0)28 9261 3834
E-mail studio@tatestevenson.com

McLaughlin & Harvey

| rev | date | description | drawn | checked |
|---|---|---|---|---|
| - | - | - | - | - |
| - | - | - | - | - |
| - | - | - | - | - |
| - | - | - | - | - |

NatWest Group

address
NW Salisbury,
48-49 Blue Boar Row,
Salisbury,
SP1 1DF

ref no. -
sortcode -

description
SSTP Programme
~~Plan, Section & Elevations~~
EXISTING & PROPOSED SITE BLOCK PLAN

status
PLANNING

IPMS1 - sqm -
IPMS2 - sqm -
IPMS3 - sqm -

scale 1:500
paper size A3
brand
drn - date NOV 25
chk - date NOV 25

drawing number 1206-16_55 D-04
rev.