




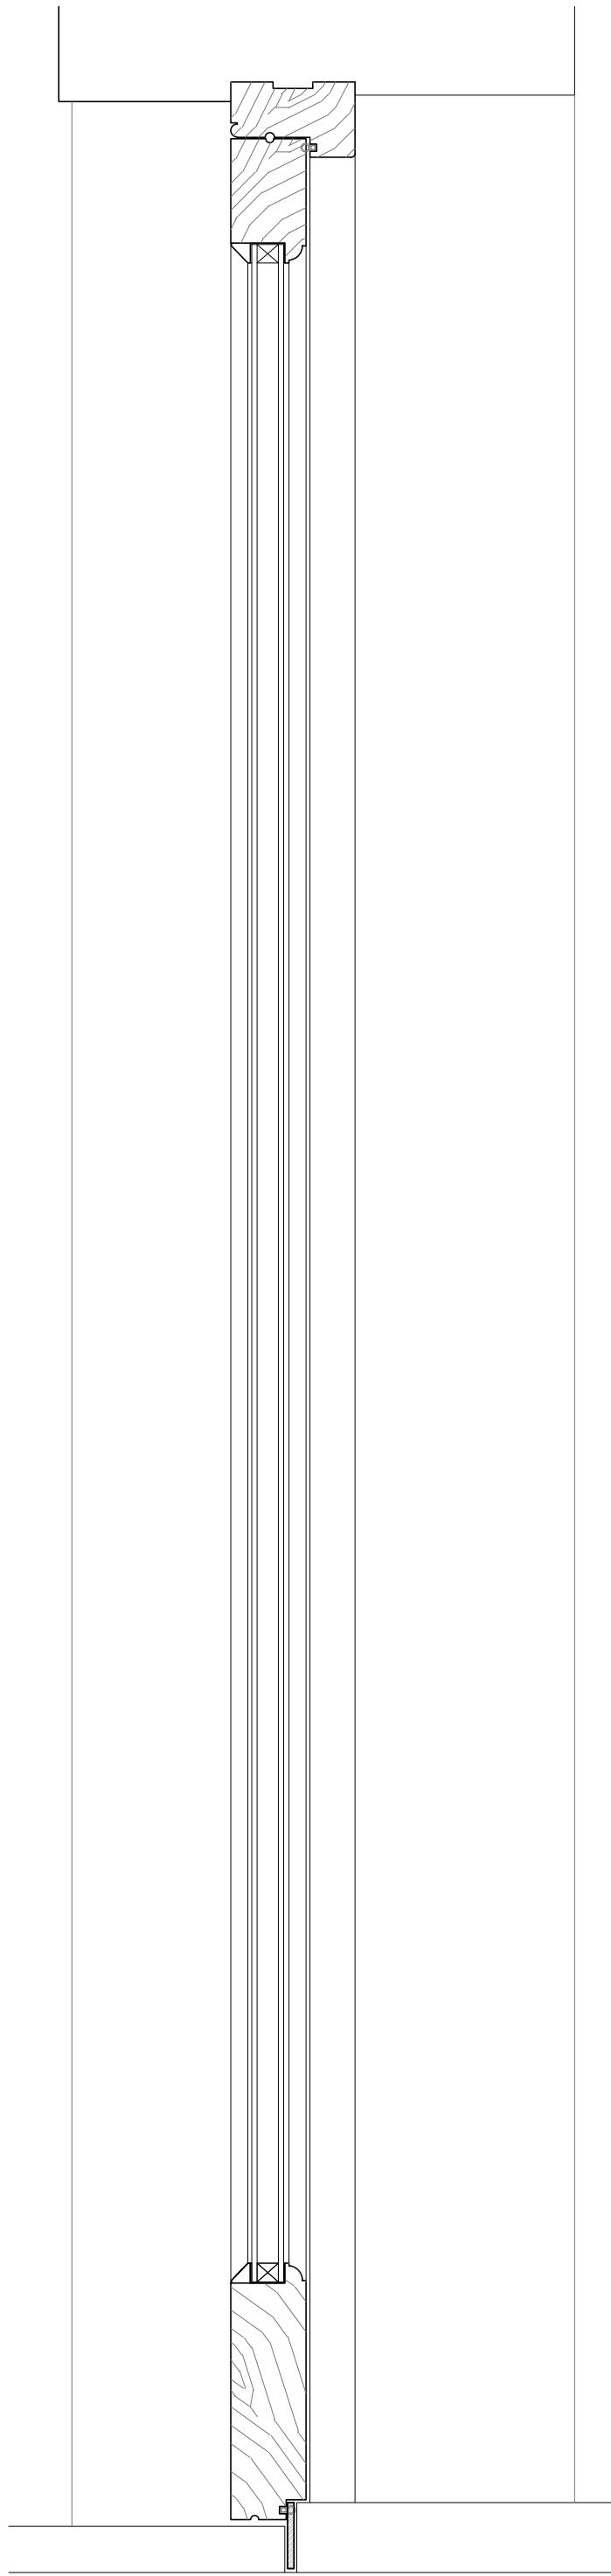


Section

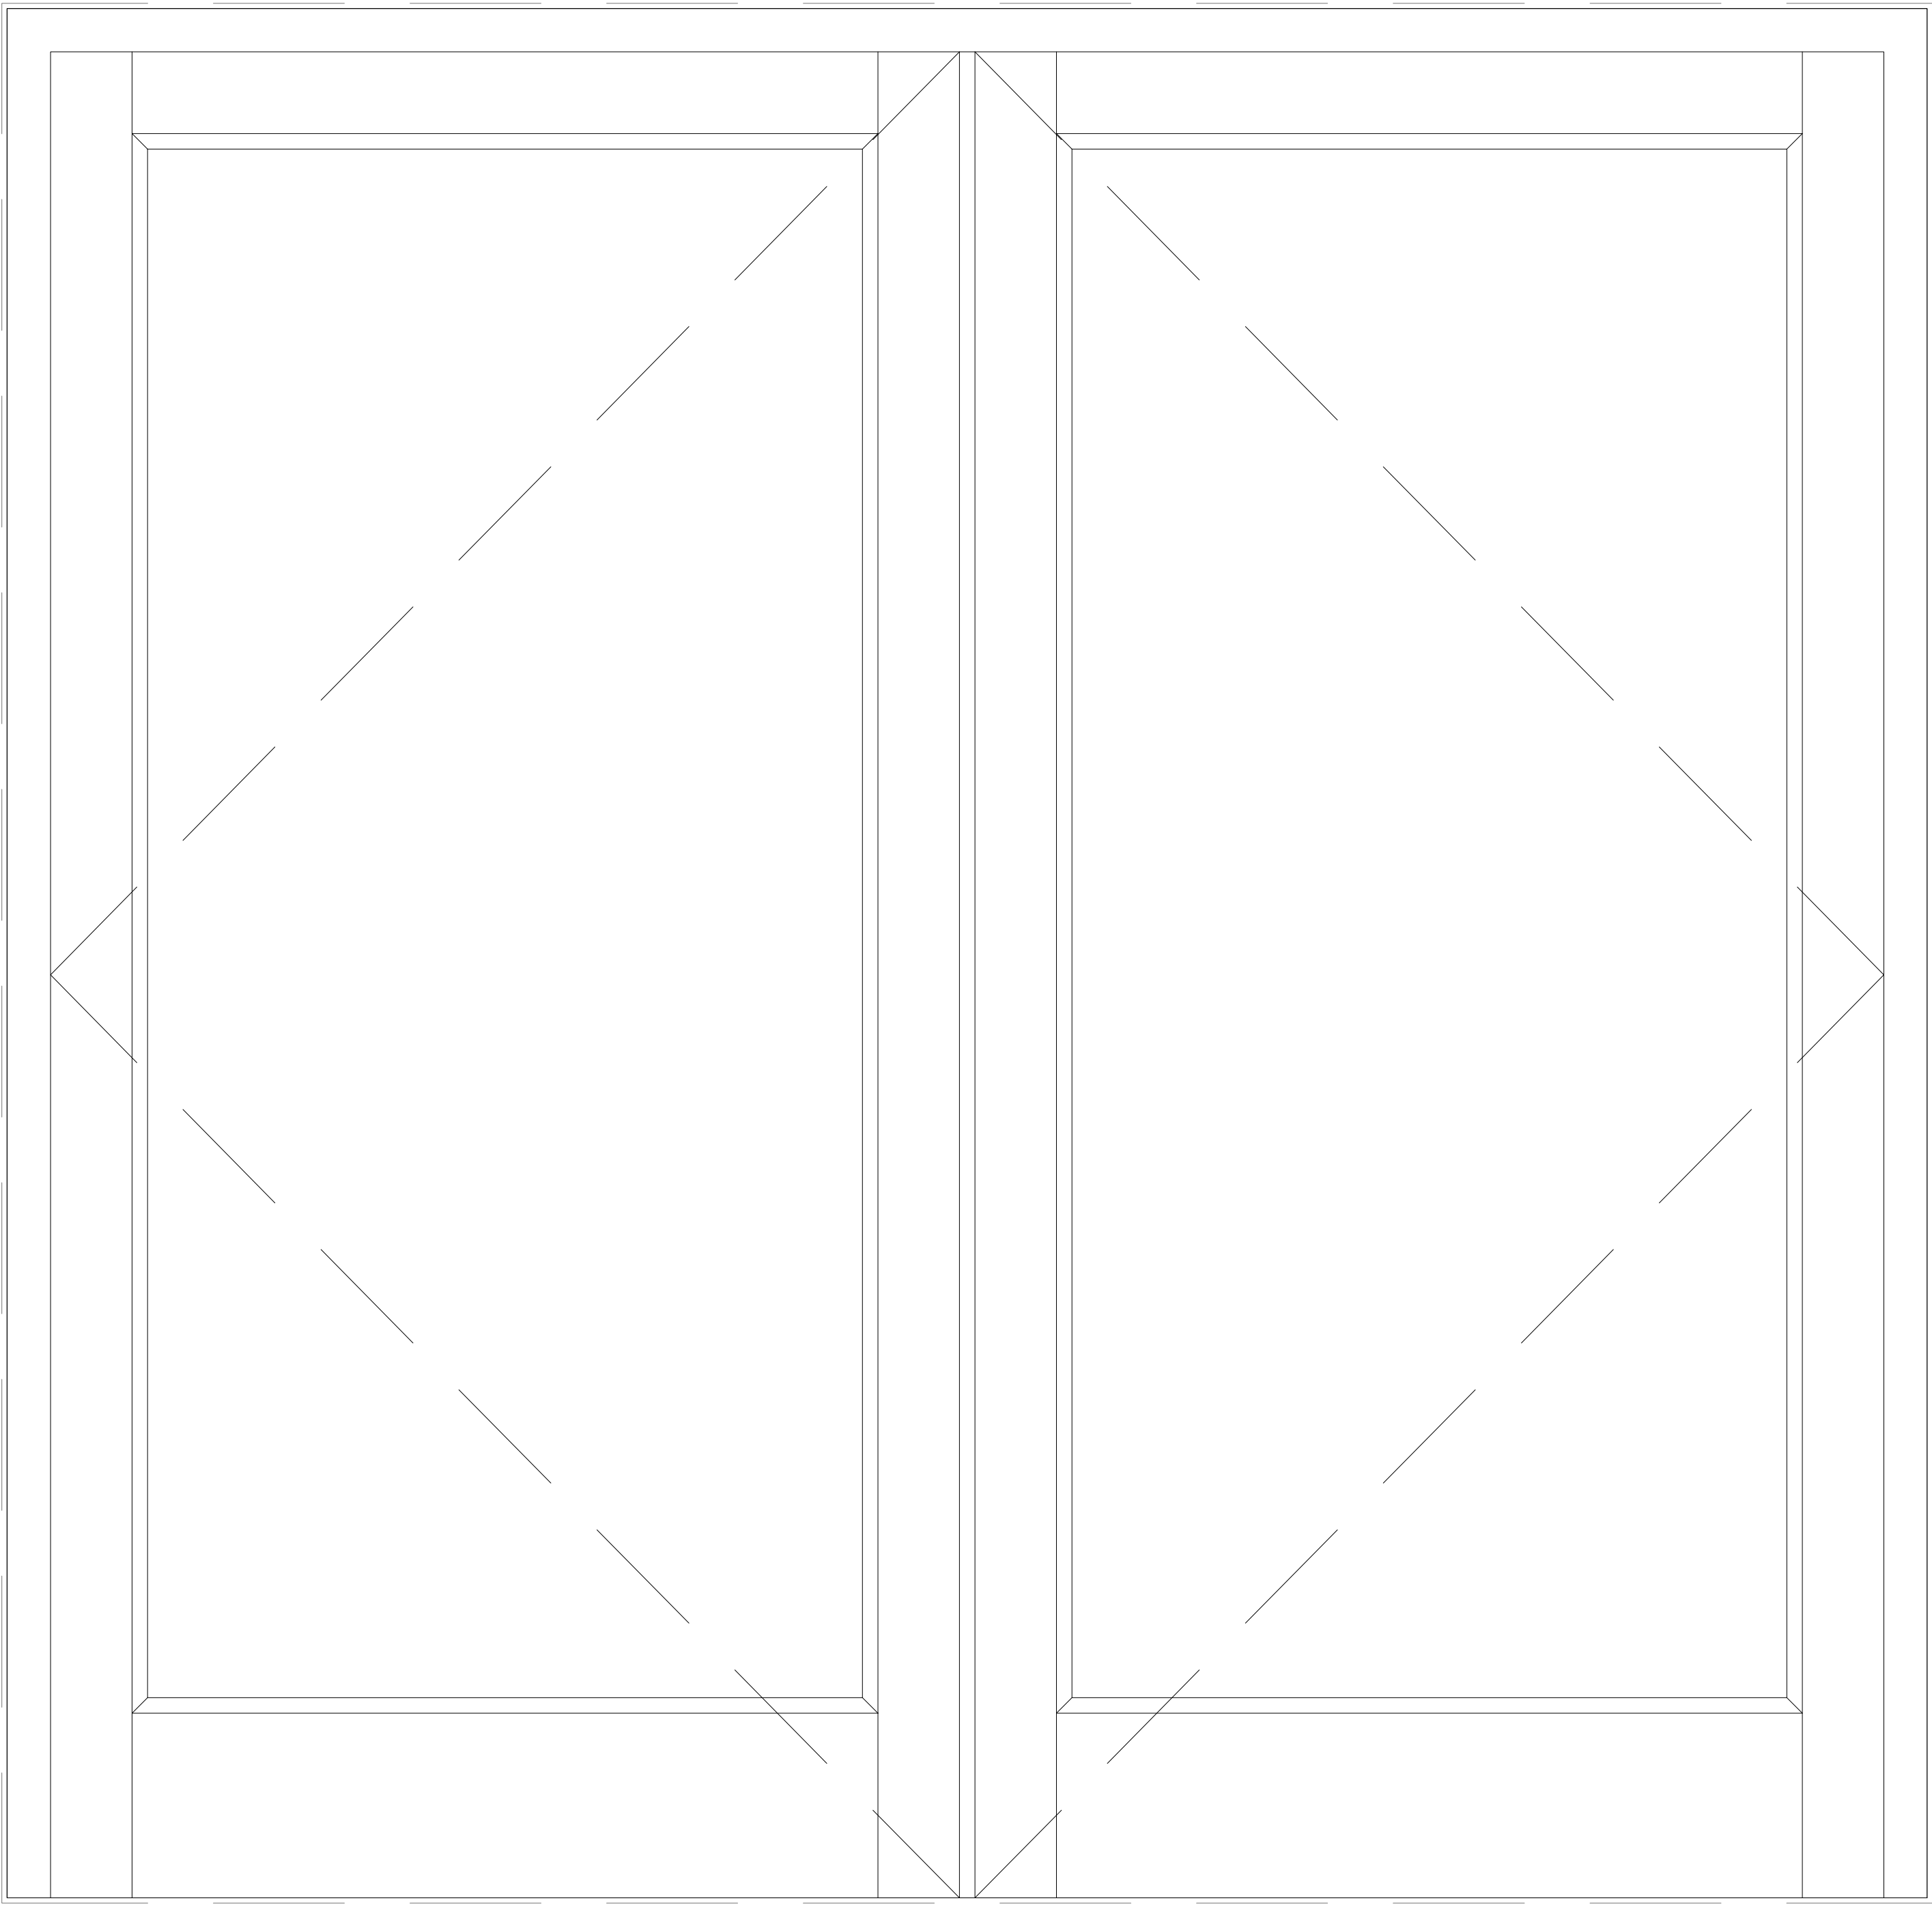

Elevation

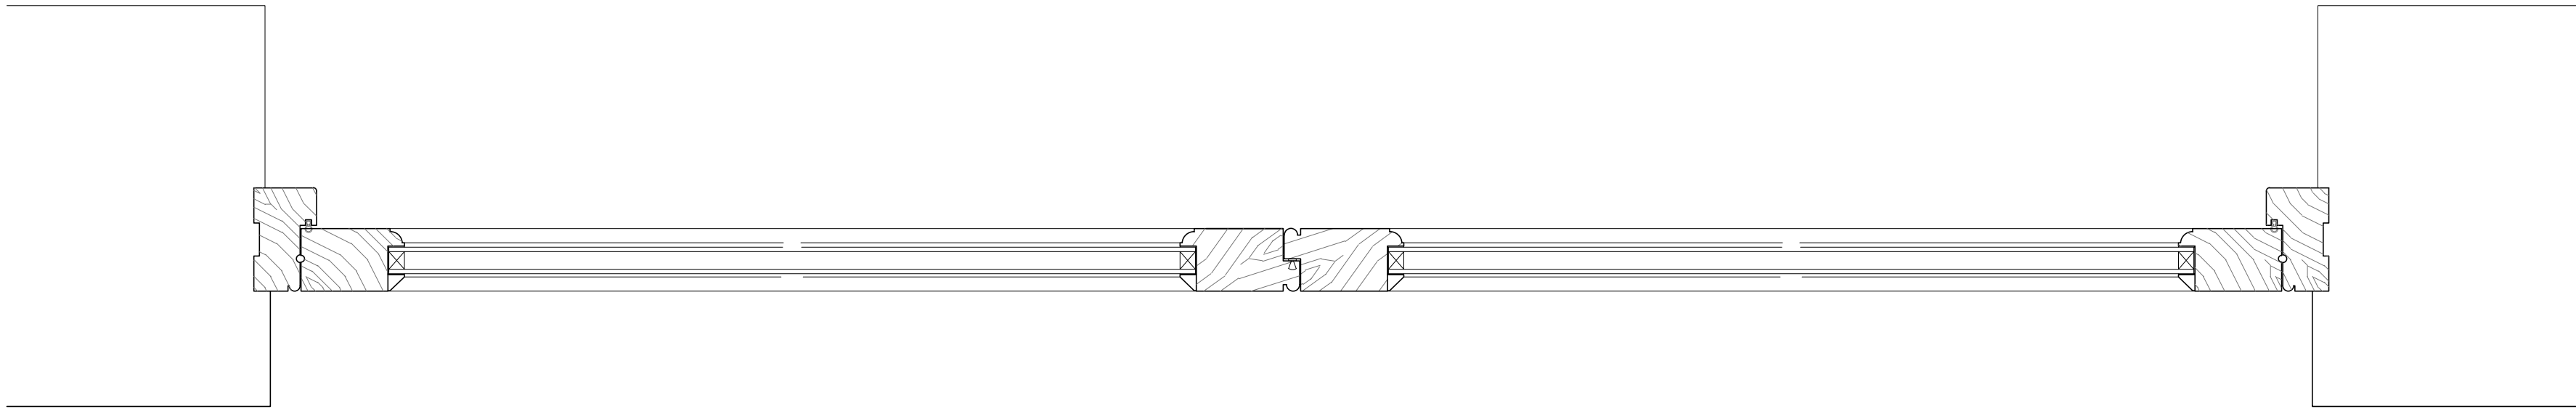


Plan

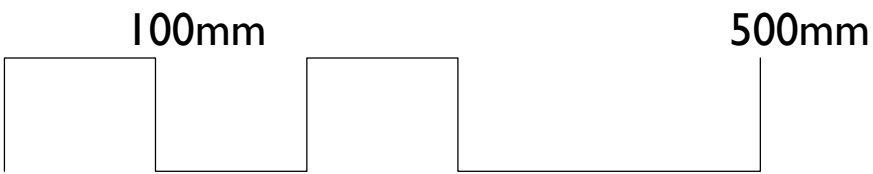

1:5 @ A1

Rev.	BH	JH	20.10.25	First Issue
DR.	CH.		Date	Notes
PROJECT		Great Lodge Farm		
DRAWING		Glazed Doors Details 2		
DRAWING No.		4401_P_011		
SCALE:		1:5 @ A1	DATE Oct 2025	
		1:10 @ A3		

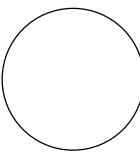

llewellyn
harker
lowe