

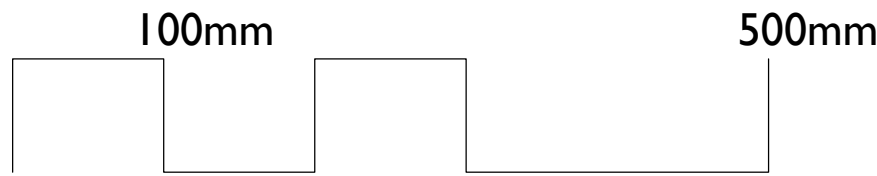



Plan

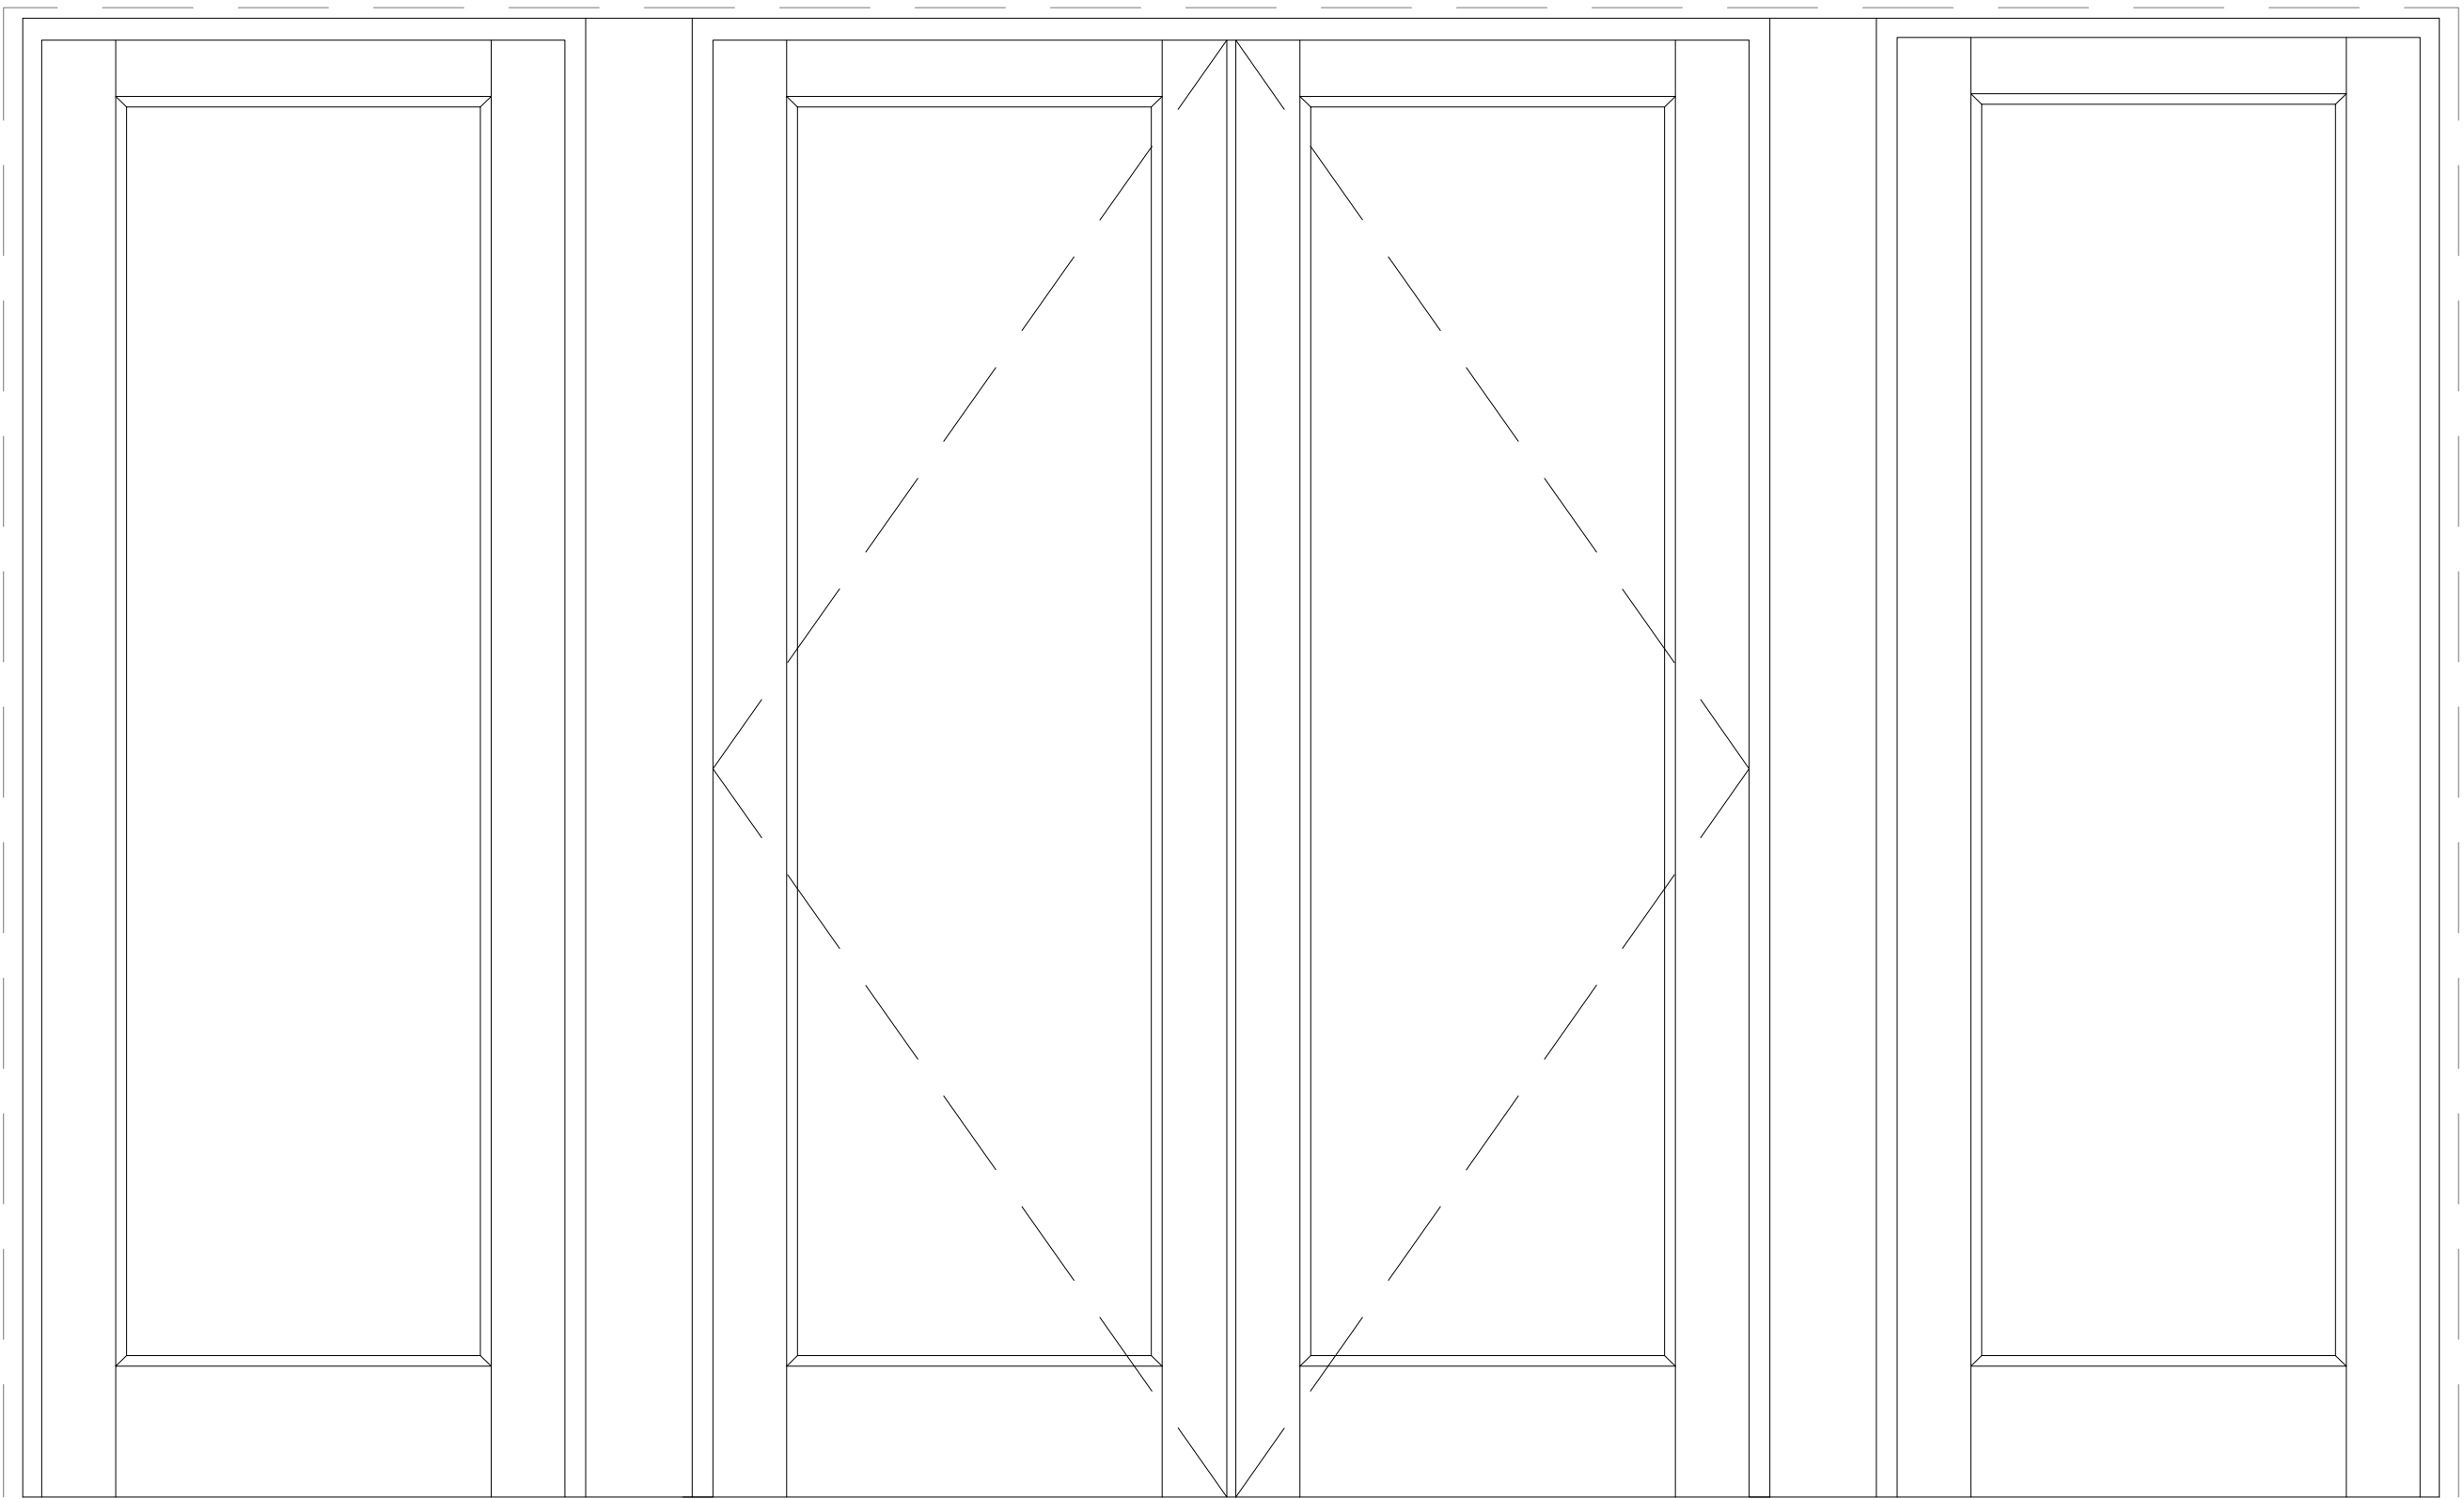


1:5 @ A1
1:10 @ A3

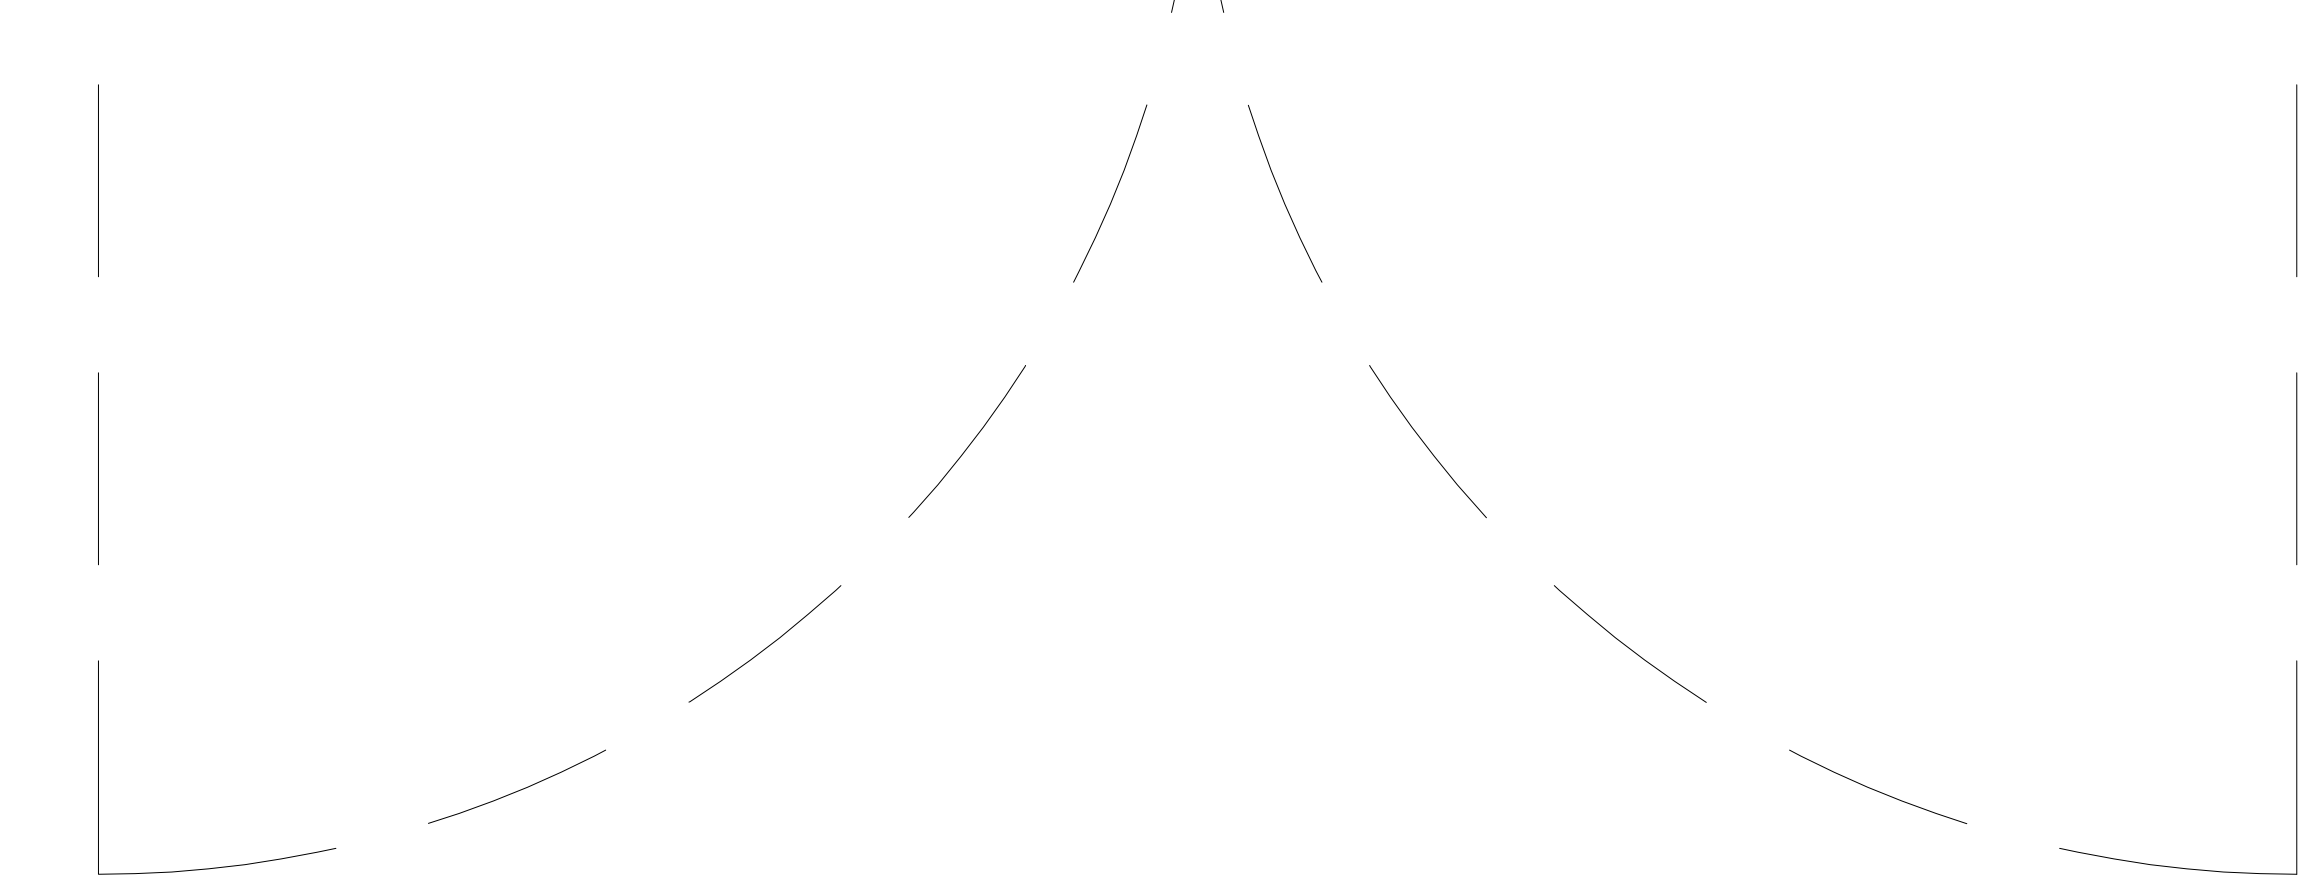

Elevation

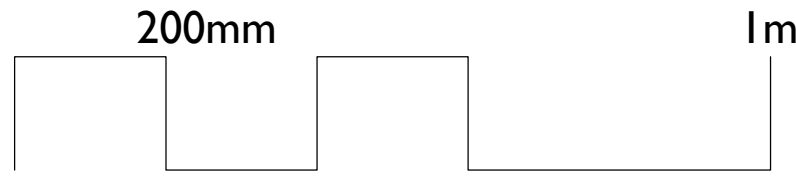


1:10 @ A1
1:20 @ A3

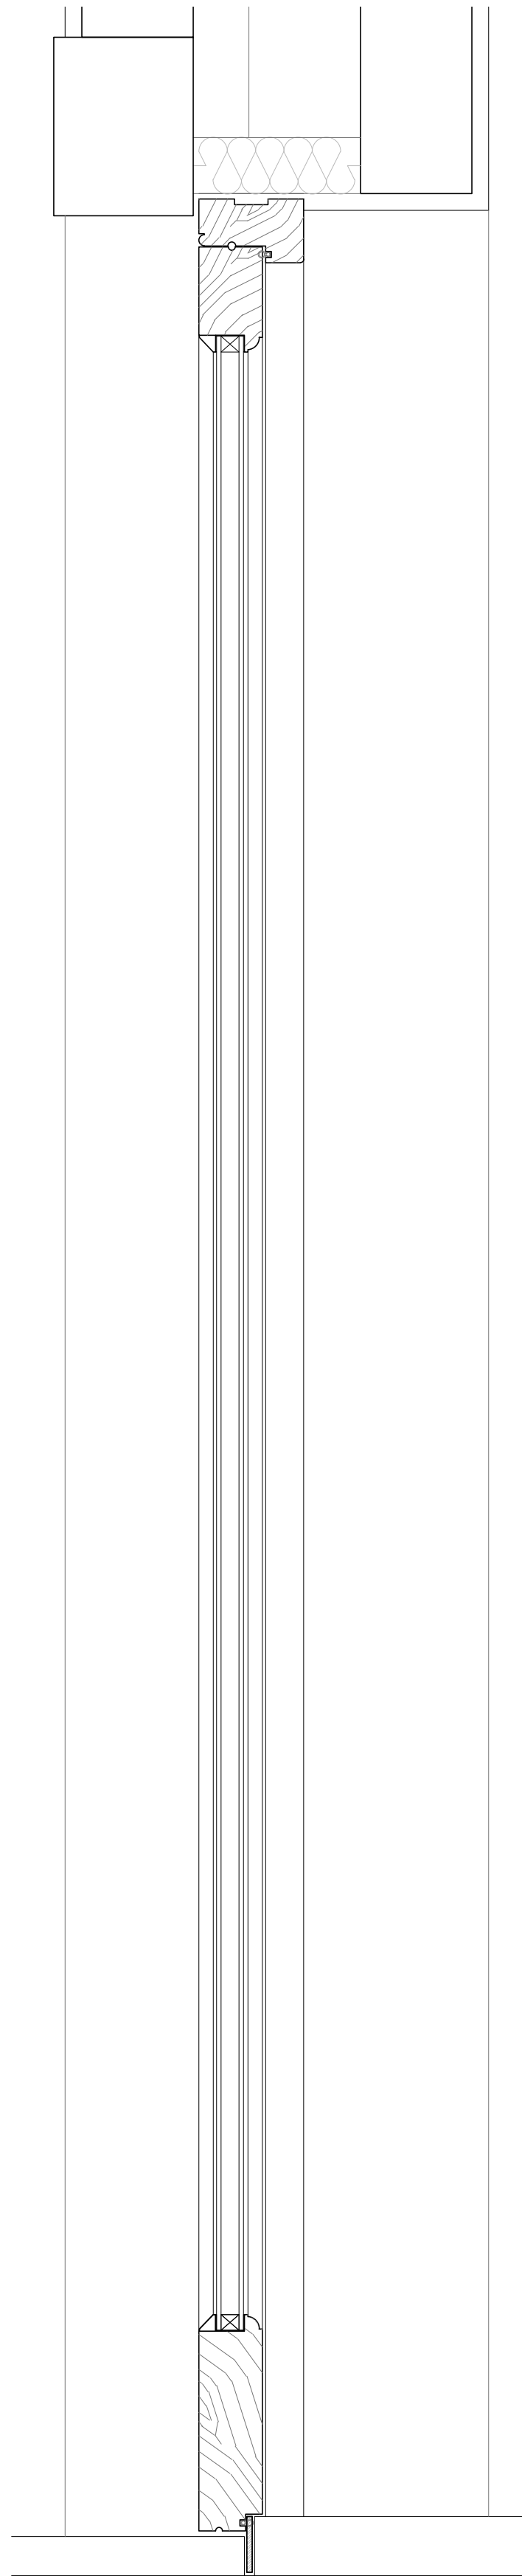

Section

1:5 @ A1
1:10 @ A3

Rev.	BH	JH	20.10.25	First Issue
	DR.	CH.	Date	Notes
PROJECT		Great Lodge Farm		
DRAWING		Glazed Doors Details		
DRAWING No.		4401_P_010		
SCALE:		Indicated on drawing		DATE Oct 2025

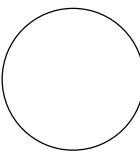

Ilewellyn
harker
lowe