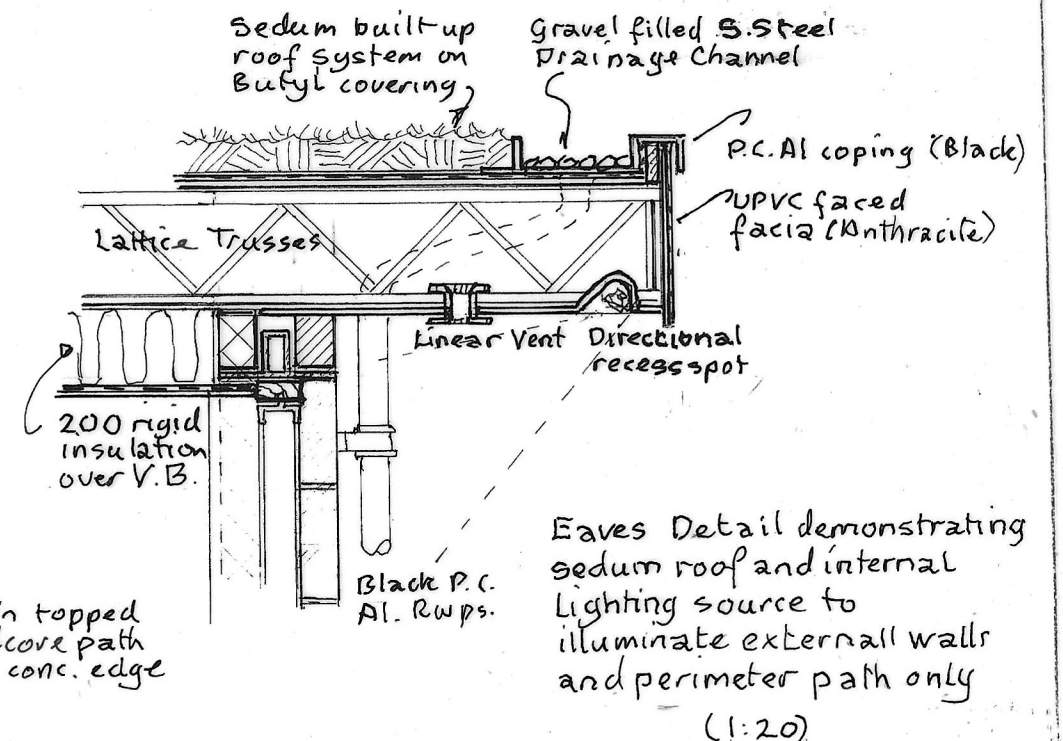
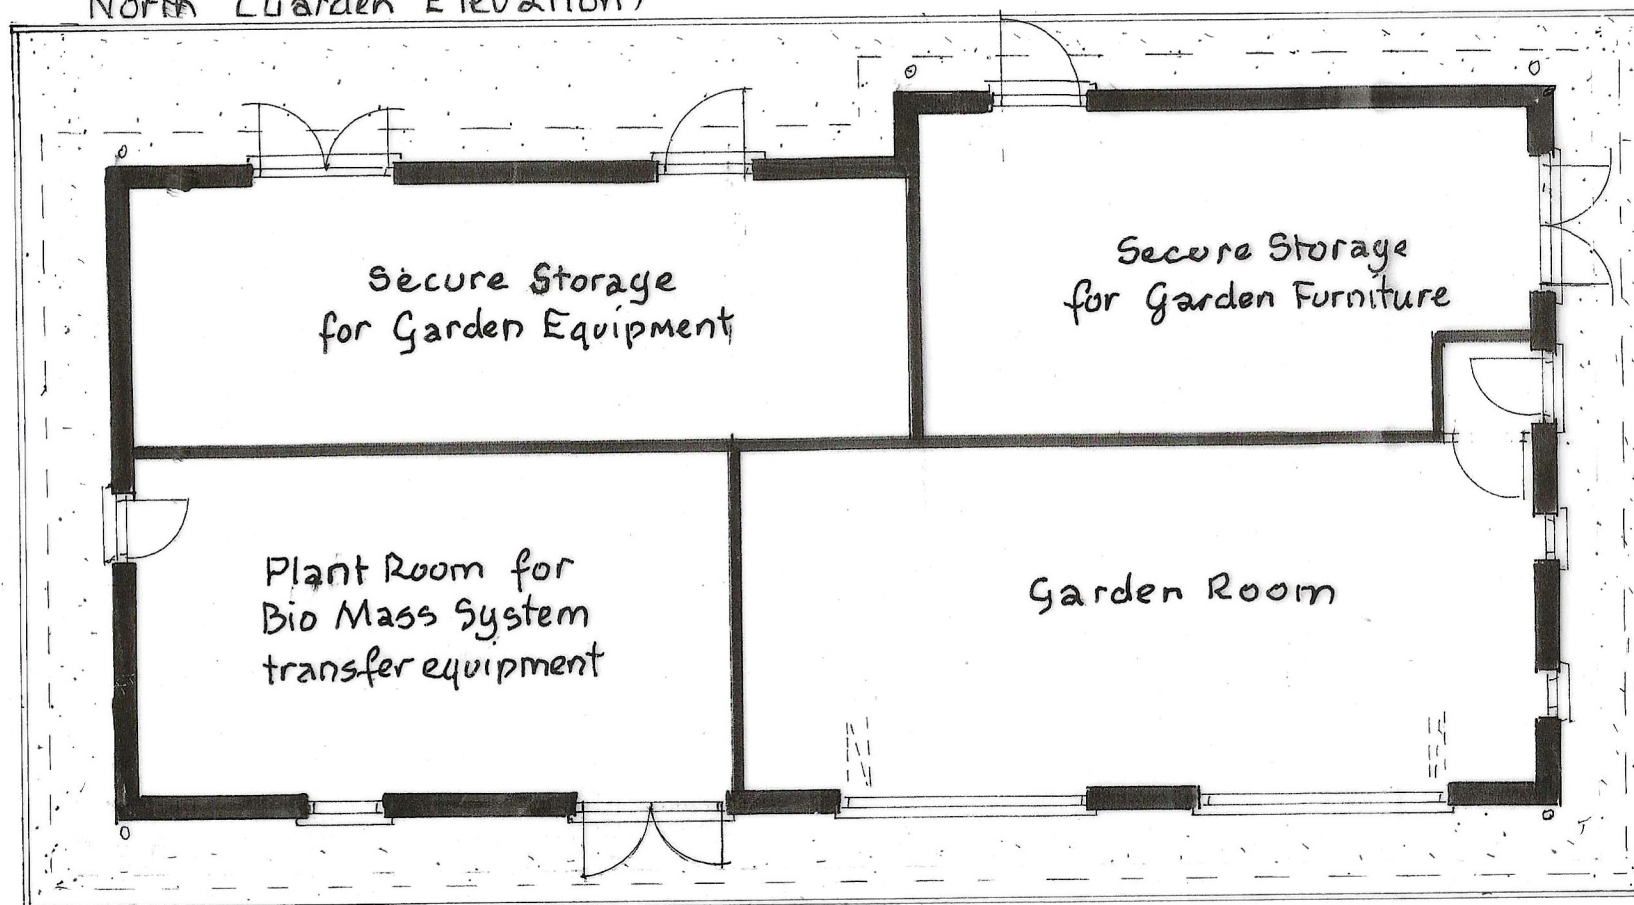
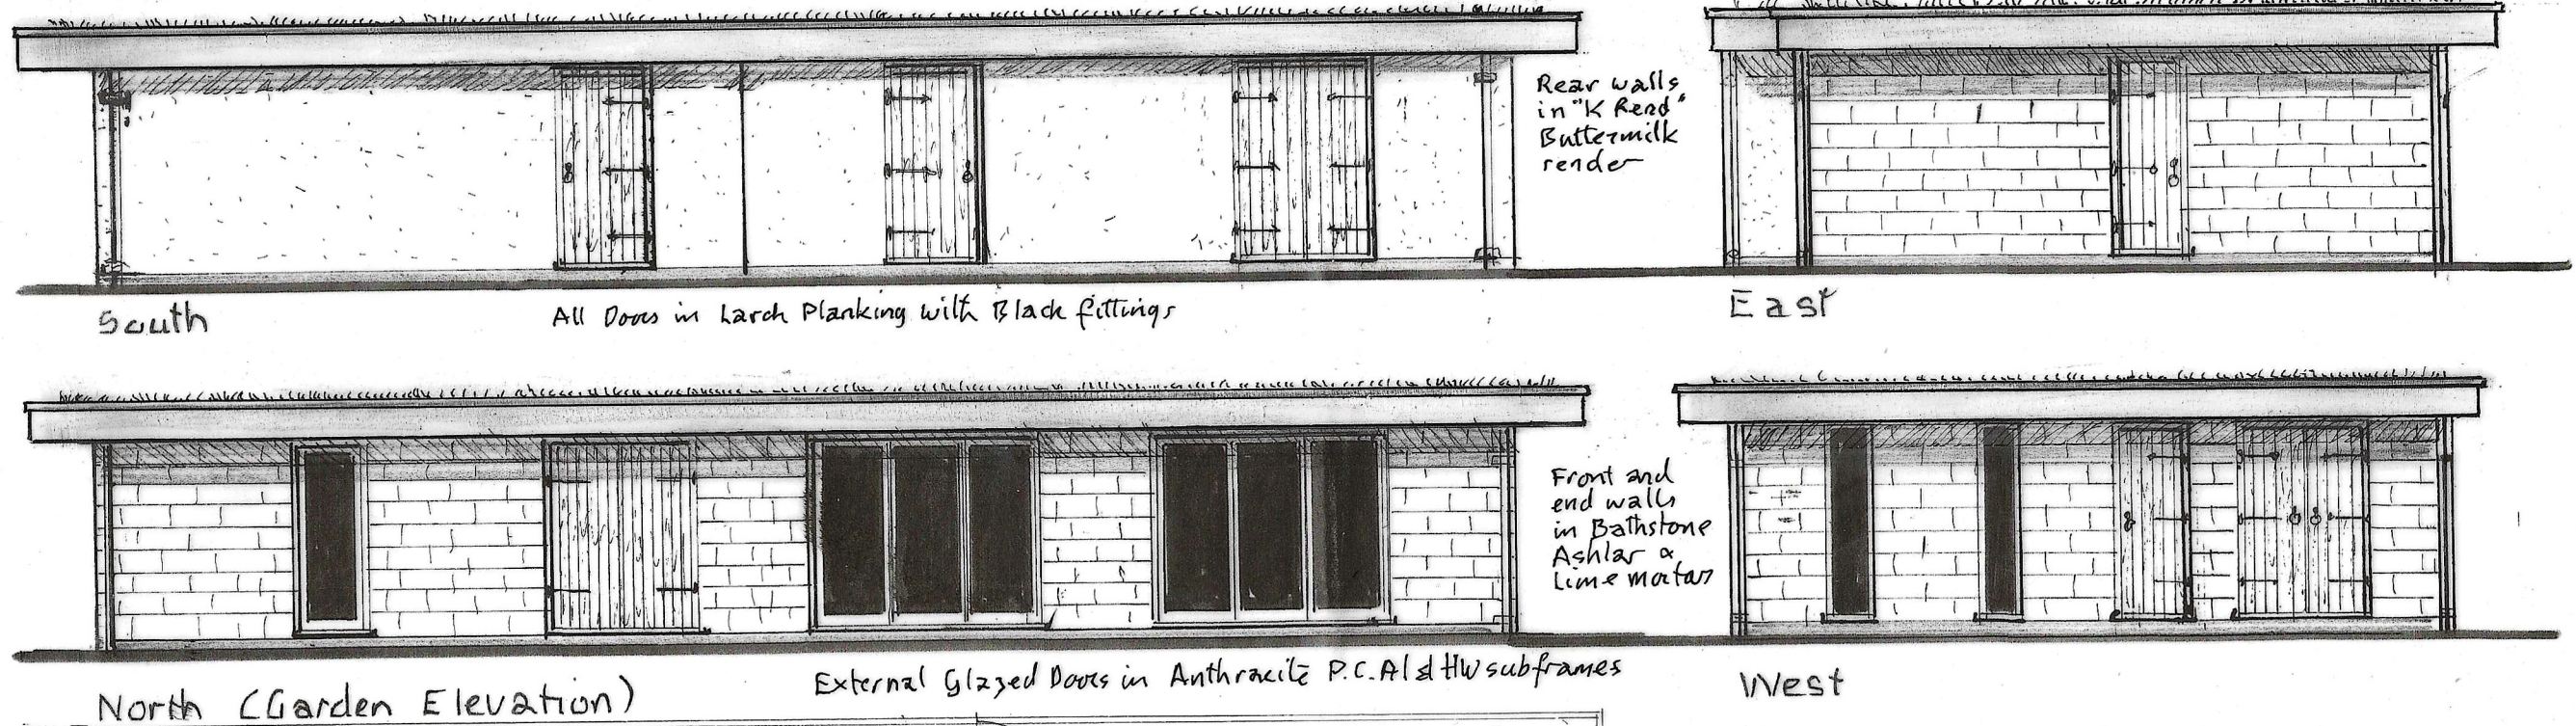


BOLINGBROKE DESIGN

6 The Slipway, Staverton, BA14 8UP
Mobile 07860 491800

bolingbroke.design@gmail.com

LEGEND:-

- Exg Walls
- New Stone
- New Brick
- New Block
- New Stud

NOTES: A Sedum Roof + details

© All copyright Reserved 2025

Client

Jennifer

Job Title

Rebuilt Garden Store and Garden Room

Scale

1:100
1:20

Drawn by A

Date Oct 2025

Drawing Title Proposed Plan and Elevations

Dwg No.

3208/2

Rev

A.

420x297mm A3