




South

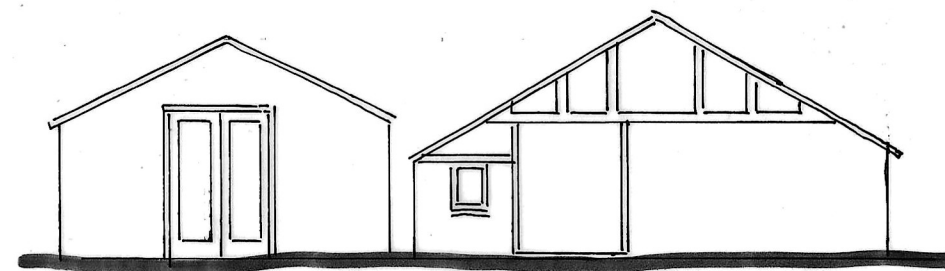


East

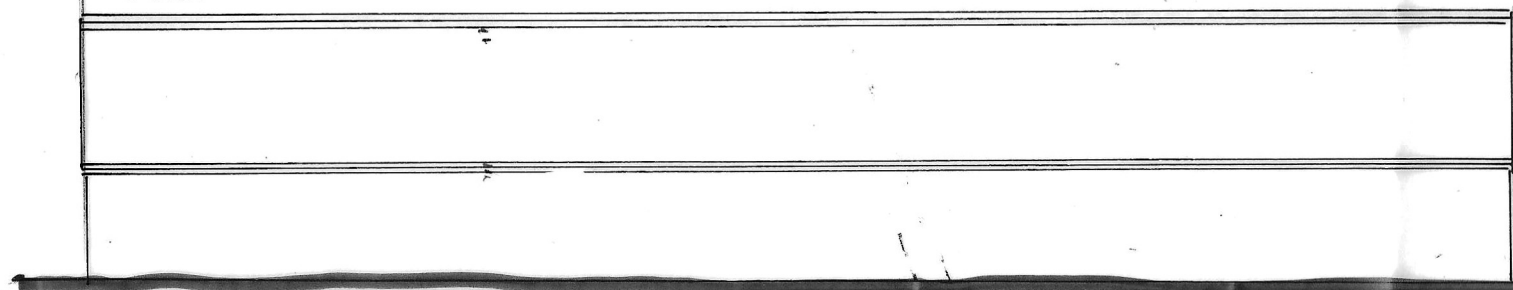

North (Garden Elevation)

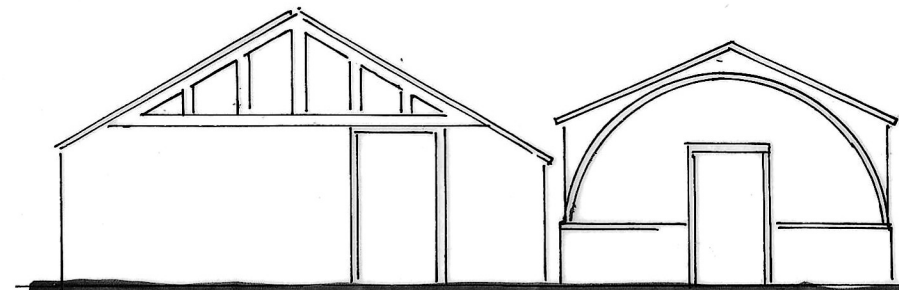


West


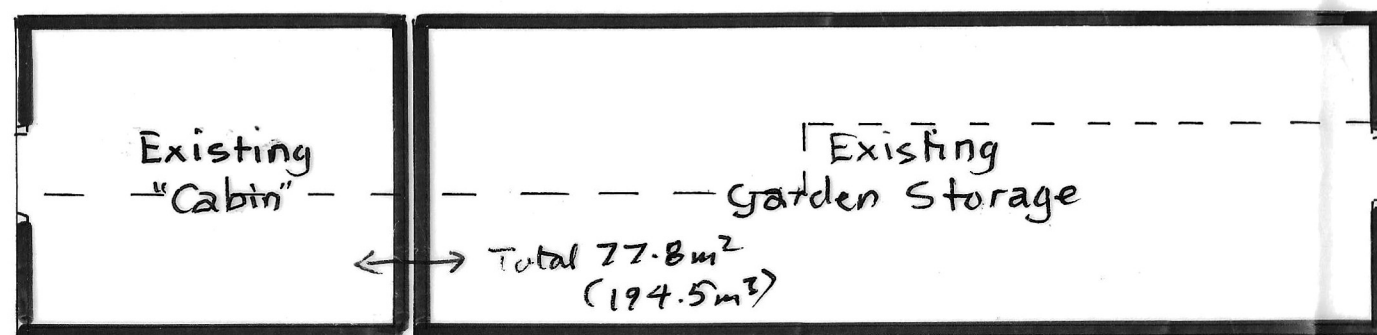


Dashed Line indicates outline of proposed bldg. to demonstrate reduced size.

← Existing Out-building 11.25m² (27m³)

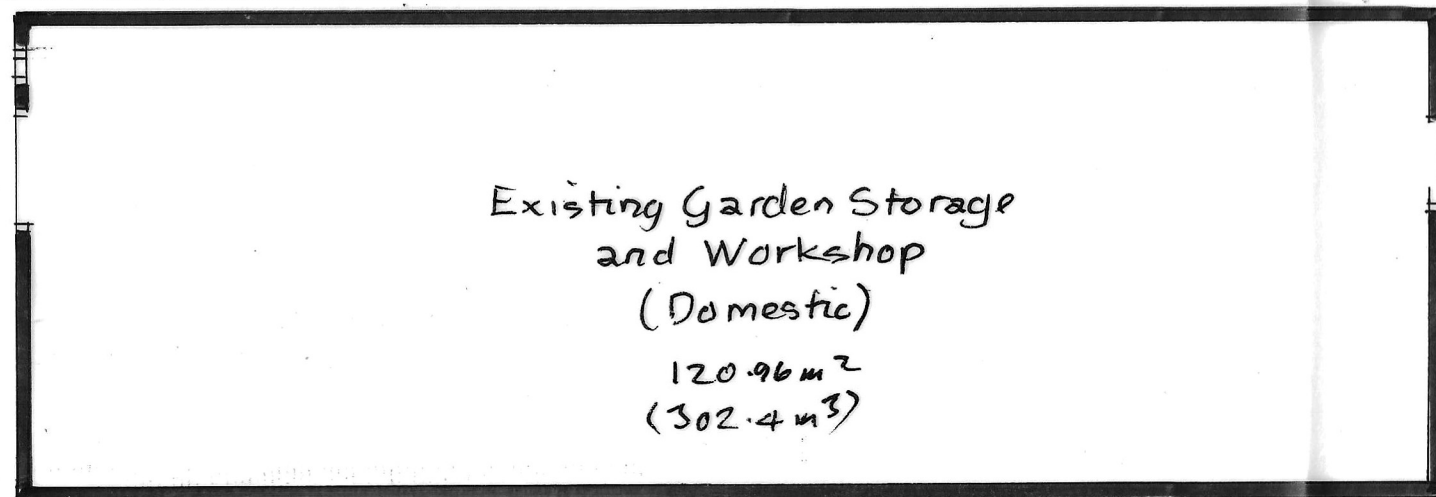

Plan

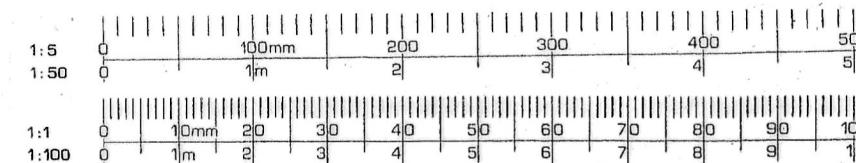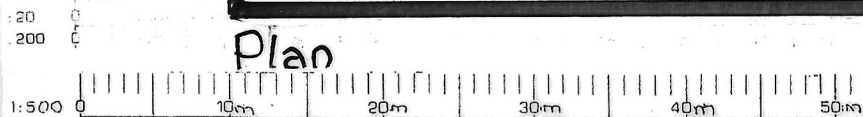

BOLINGBROKE DESIGN

6 The Slipway, Staverton, BA14 8UP
Mobile 07860 491800

bolingbroke.design@gmail.com

LEGEND:-

- Exg Walls
- New Stone
- New Brick
- New Block
- New Stud

NOTES: A. Sign.

© All copyright 2025 Reserved

Client

Jennifer

Job Title

Rebuilt Garden Store
2nd Garden Room

Scale

1:100

Drawn by

JK

Date Sept 2025

Drawing Title Existing
Garden Stores

Drg No.

3208/3

Rev

A