




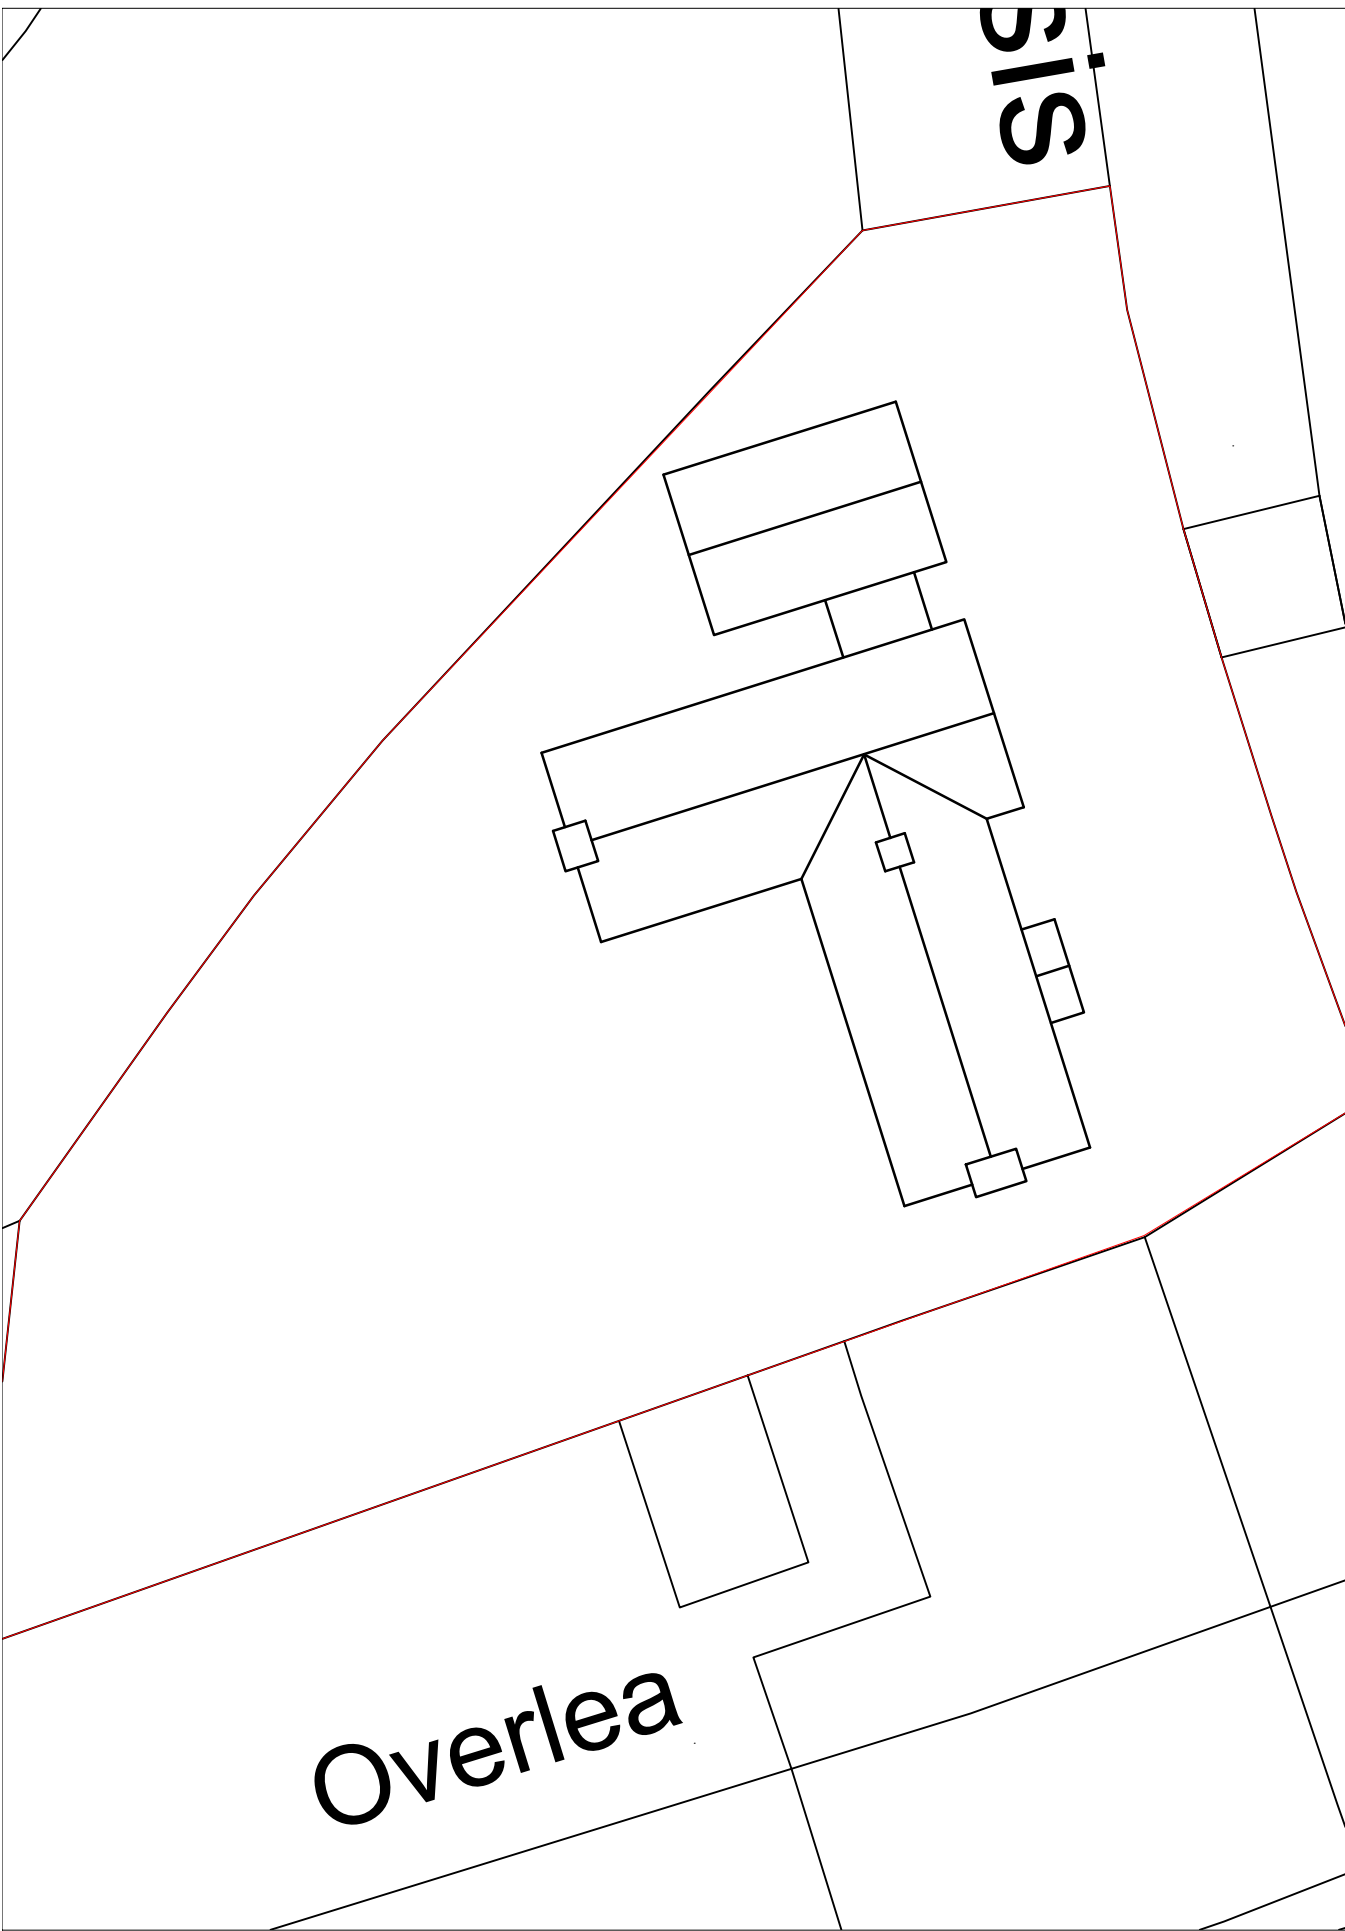

Existing Block Plan

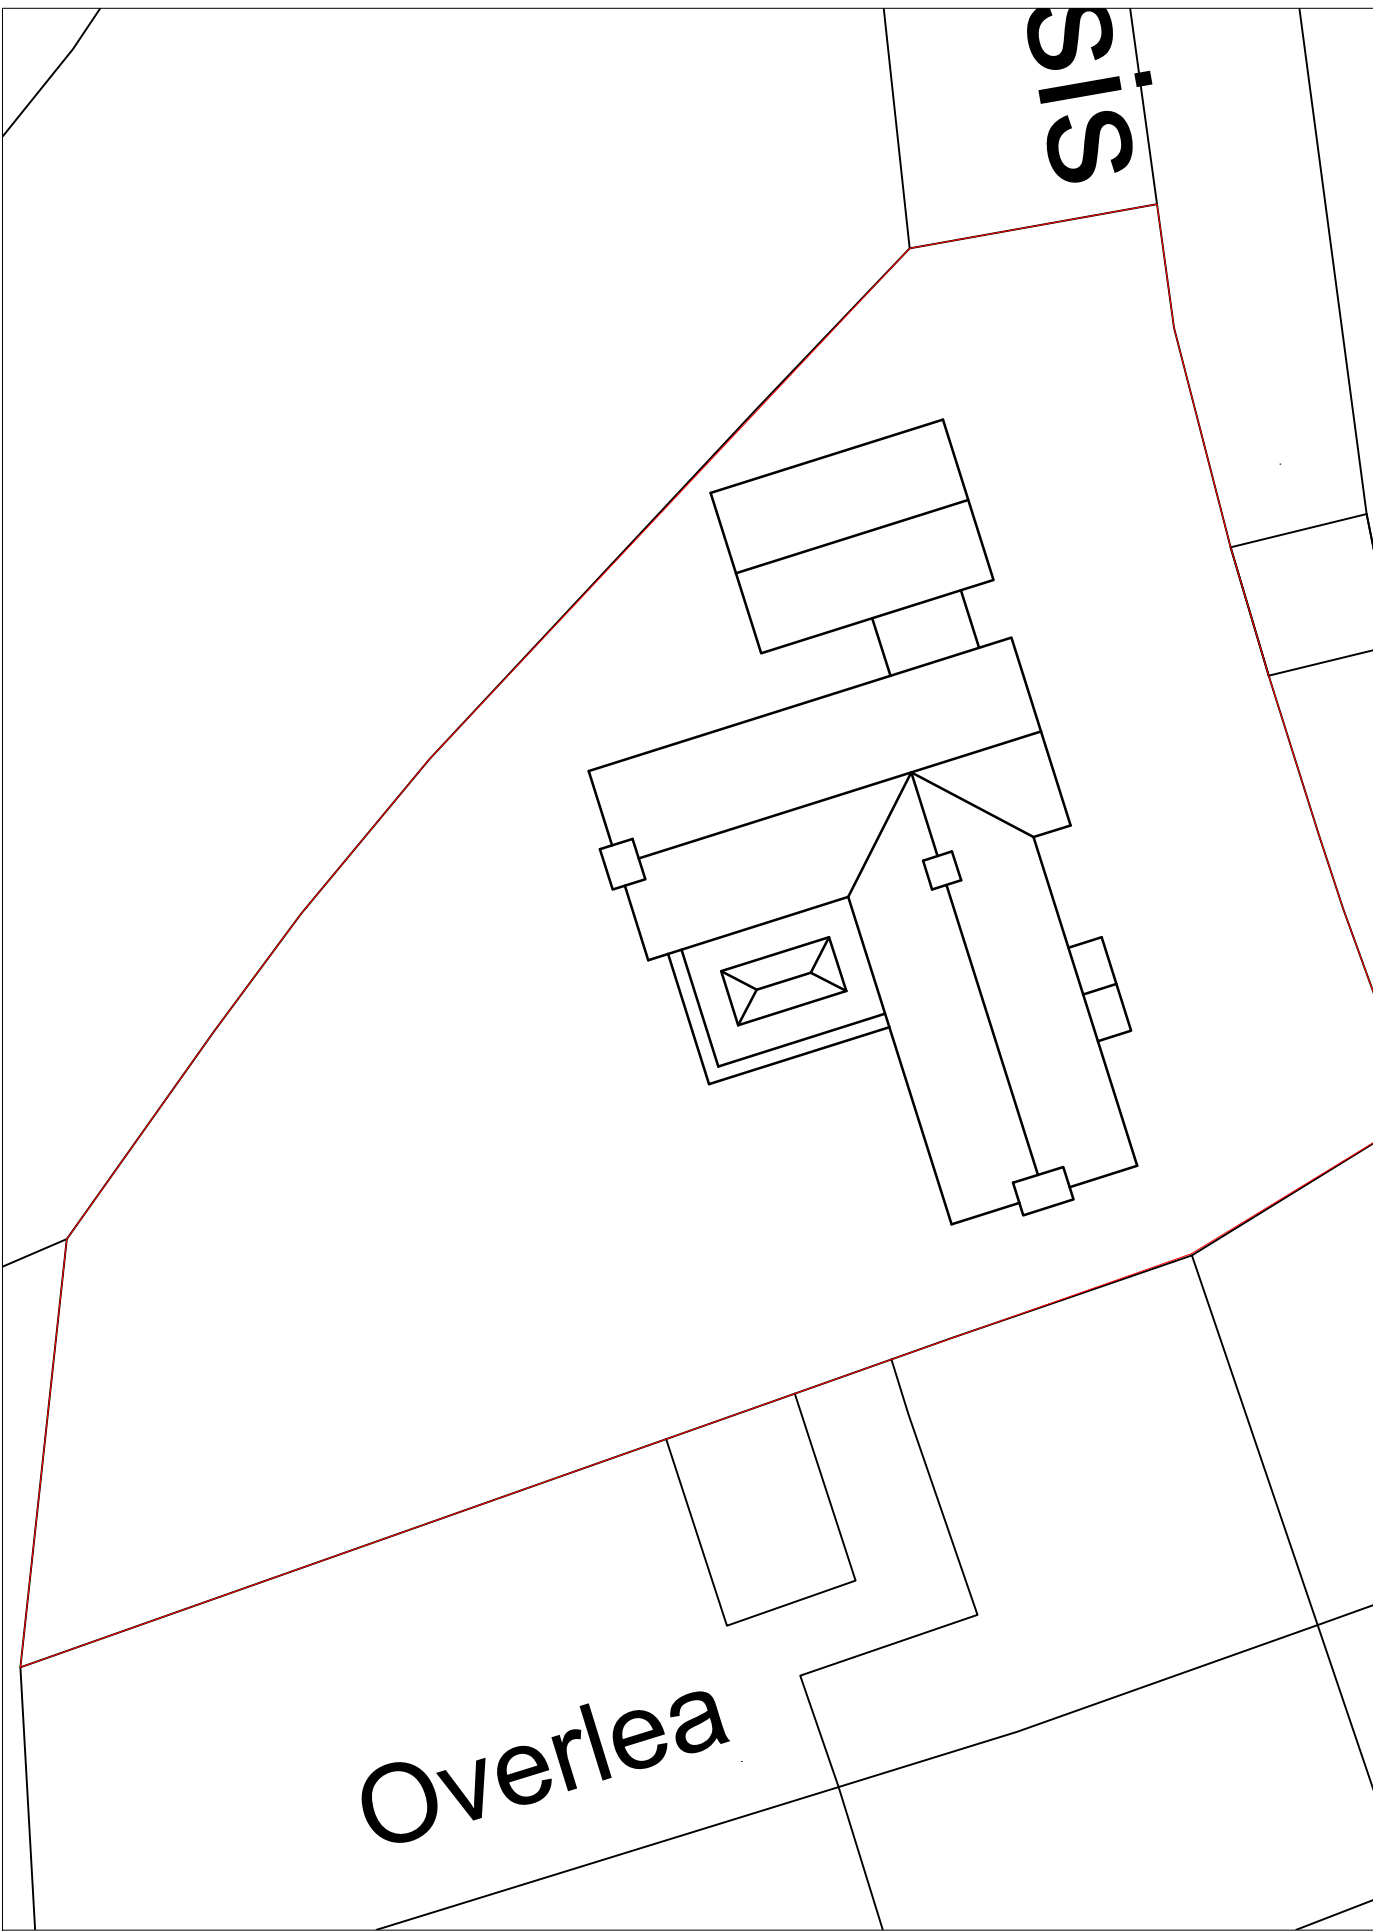

Proposed Block Plan

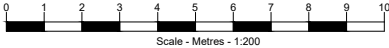

NOTES:

1. This drawing is the property of MJF CAD Solutions and must not be copied or disclosed for any purpose except as authorised by MJF CAD Solutions or the client.

Rev	Date	By	Chk	Comment

MJF CAD SOLUTIONS
MJF CAD Solutions Ltd.
Basepoint Business Centre, Rivermead Drive
Swindon, SN5 7EX
Tel: 01793 407941 - Mob: 07783 226700
Email: mike@mjfcadsolutions.co.uk
Website: www.mjfcadsolutions.co.uk

Client

Mr & Mrs Wilde
Cleveland Villa
Ashton Keynes
SN6 6NX

Project Title

Single Storey Rear Extension

Drawing Title

Existing & Proposed Block Plans

Drawn by:
MJF

Scale:
1:200 - A3

Date:
Oct 2025

Drawing No.
1355_03

Rev.