



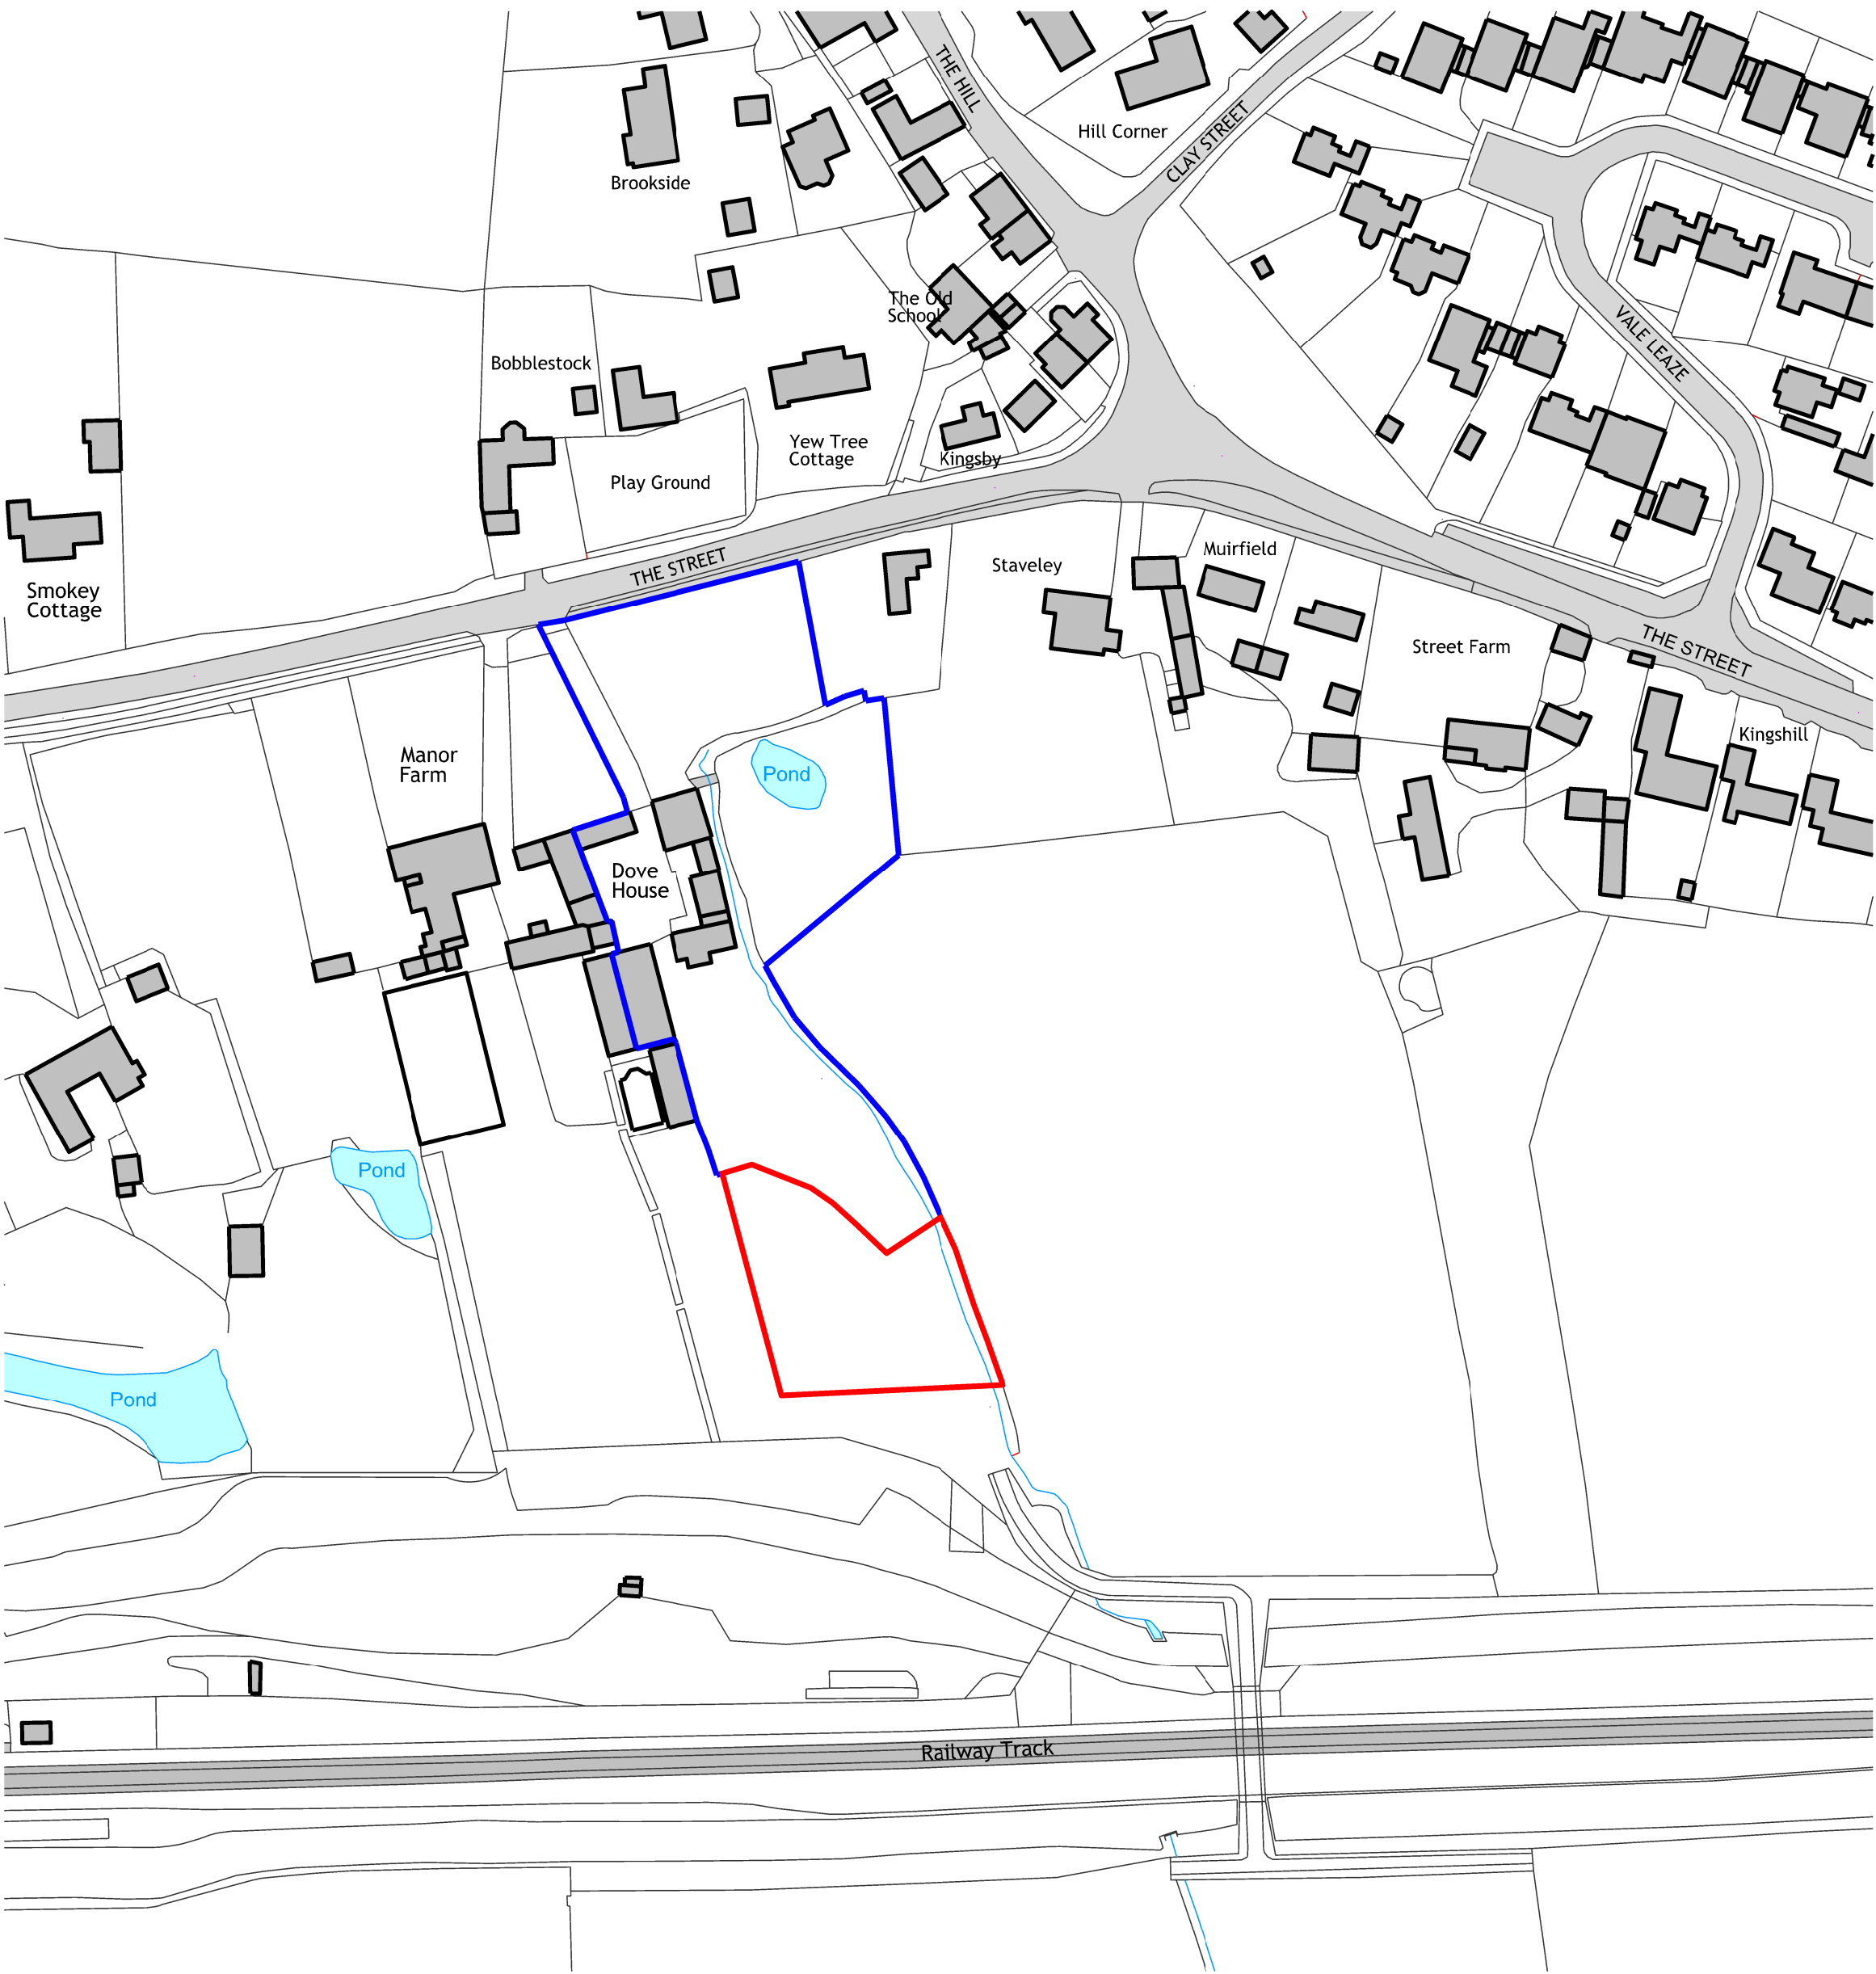

Ordnance Survey, (c) Crown Copyright 2025. All rights reserved. Licence number 100022432

Contractors must check all dimensions on site. Only figured dimensions are to be worked from. Discrepancies must be reported before proceeding. This drawing is copyright. ©

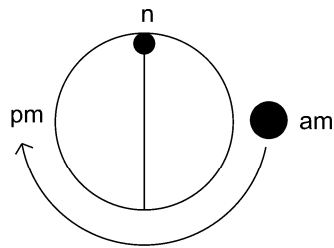

- LEGEND
- Ownership Boundary
 - Application Site Boundary (Area = 1670m² / 0.167 Hectare)

Rev	Date
Revision Details	

Project
Ms P & Ms T Pascoe;
Change of Use Application

Drawing Title
Site Location Plan

Status
Planning

	Drawing Number P-Site-01	Revision P01
Scale 1:1250	Size A2	Date 28.10.25

