
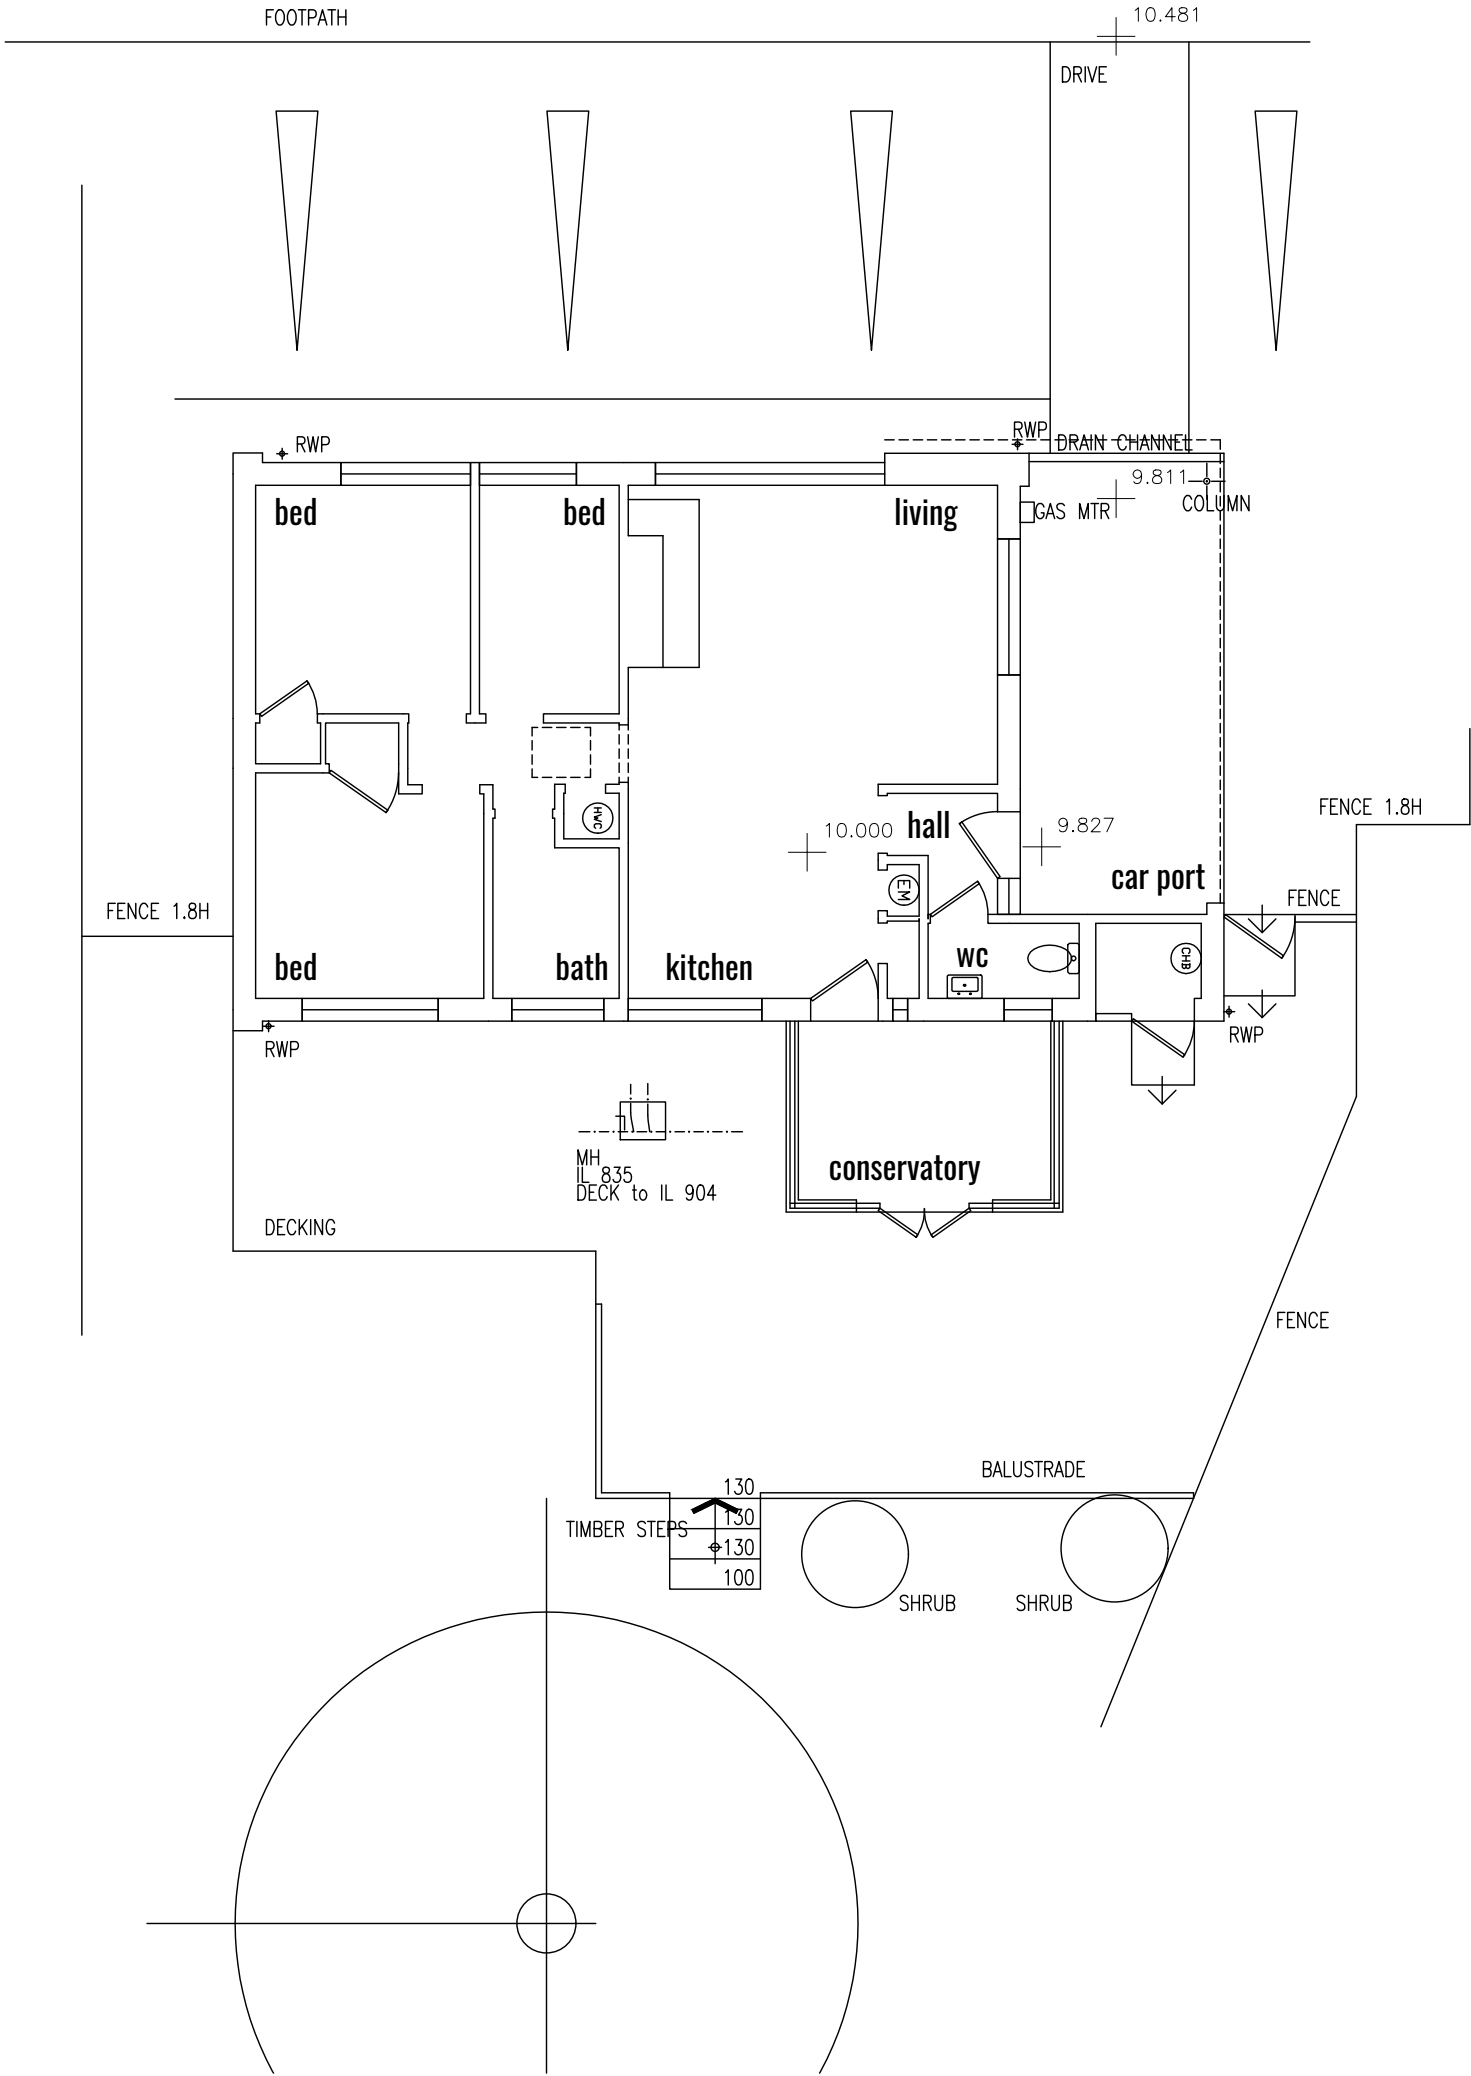


THIS DRAWING TO BE READ IN CONJUNCTION WITH THE WRITTEN SPECIFICATION. NO RESPONSIBILITY IS TAKEN FOR ERRORS MADE IN THE TAKING OF SCALED MEASUREMENTS. SCALED MEASUREMENTS MUST NOT BE USED FOR CONSTRUCTION OR CONVEYANCING PURPOSES. USE FIGURED DIMENSIONS ONLY.
THIS DRAWING AND THE BUILDING WORKS DEPICTED ARE THE COPYRIGHT OF THE ARGYLL DESIGN PARTNERSHIP AND MAY NOT BE REPRODUCED OR AMENDED EXCEPT BY WRITTEN CONSENT. NO LIABILITY WILL BE ACCEPTED FOR AMENDMENTS MADE BY OTHER PERSONS.

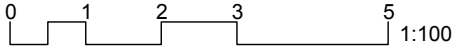

REV :

15.10.2025 a829e1.dwg