

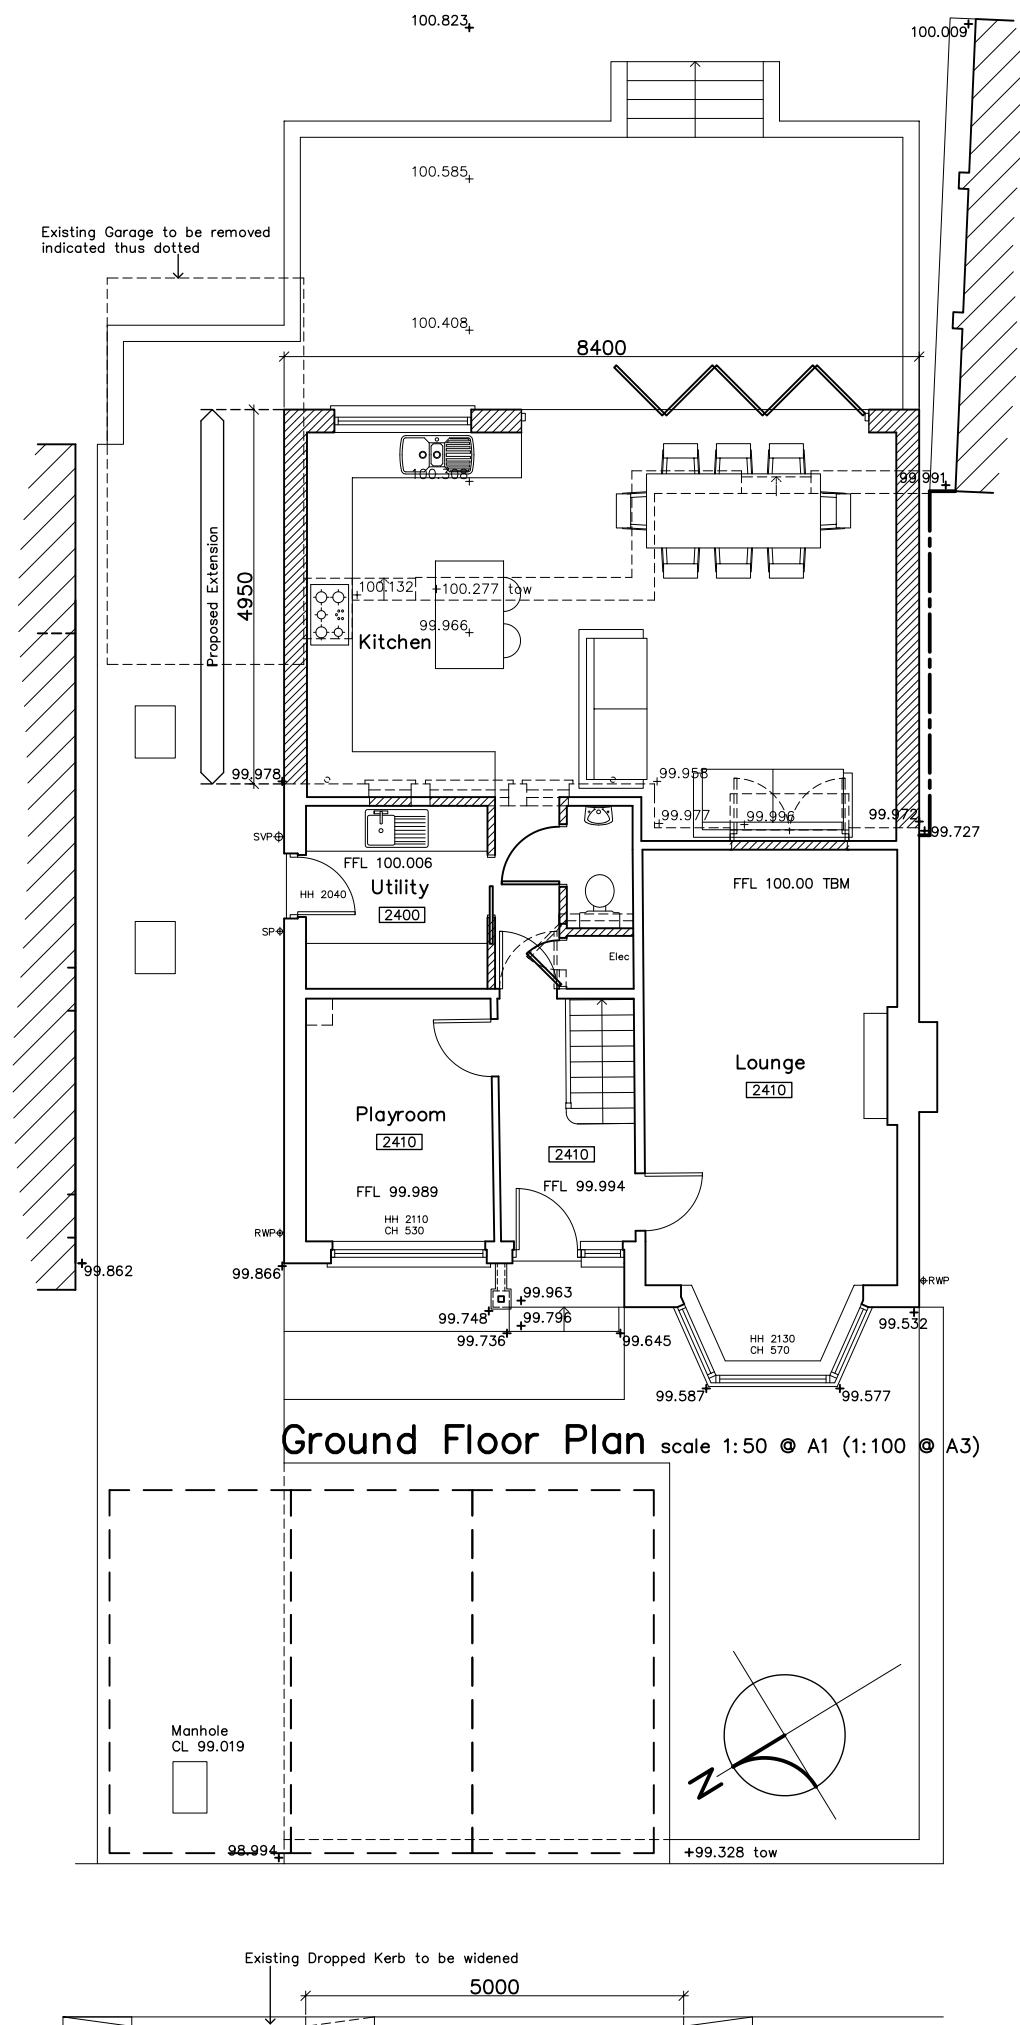
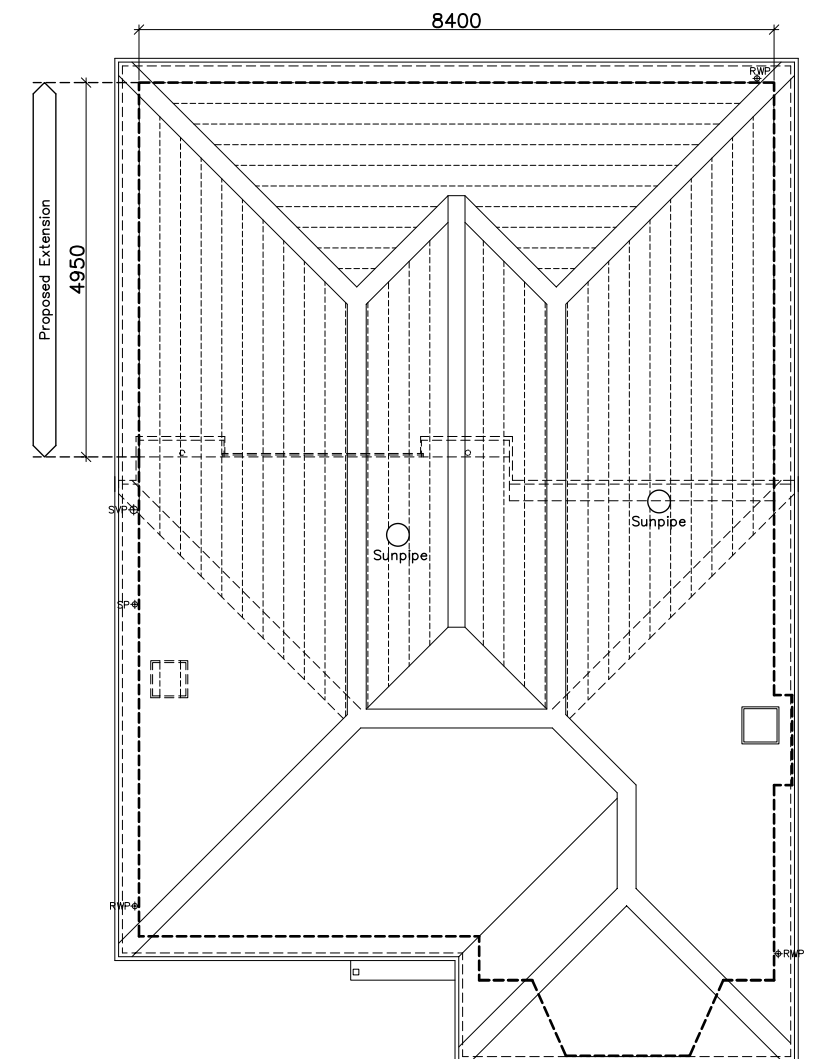


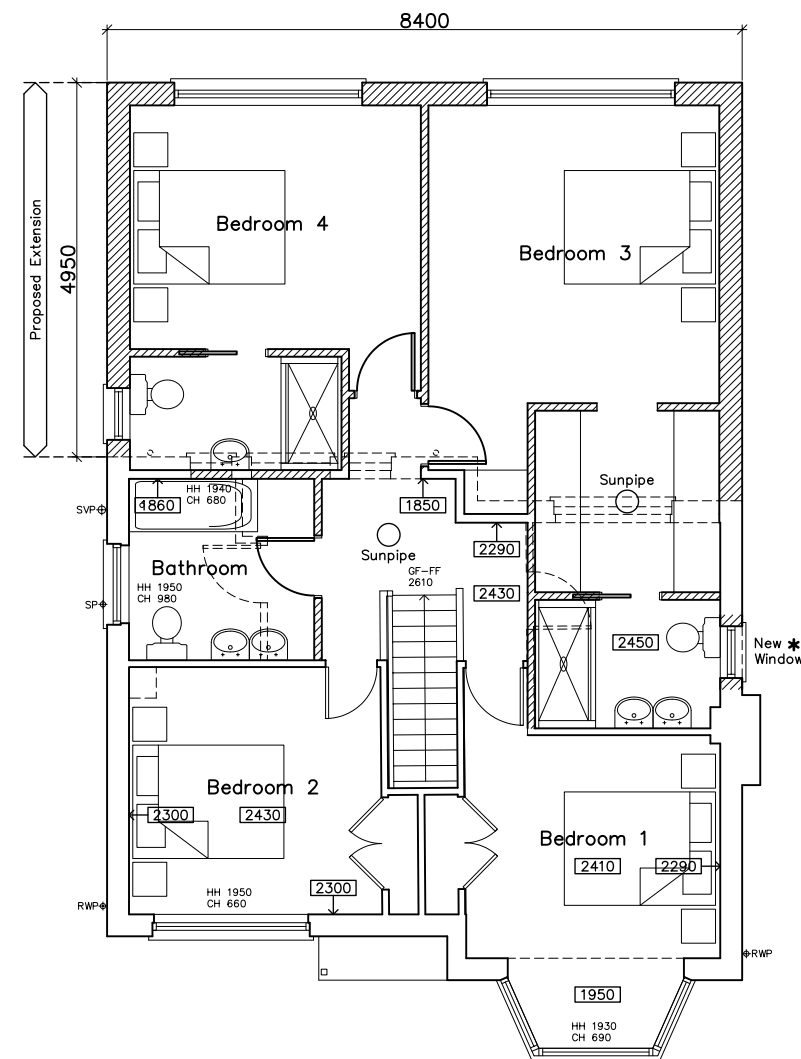

Schedule of Materials	
Walls	Facing Brickwork to match existing
Doors & Windows	UPVC or Aluminium Double glazed
Roof	Profiled Interlocking concrete tiles to match existing. UPVC fascia and soffits to match existing
R W Goods	UPVC to match existing


Legend

	New door
	Walls to be removed
	New wall
	Obscure glazed

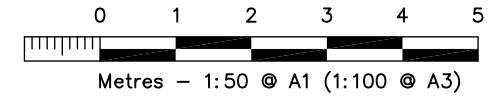

Proposed Plans for Proposed Extension and Alterations to 38 Balmoral Road, Salisbury

Rev	Revision	Date
-----	----------	------

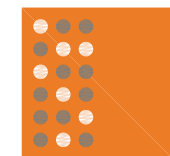

Sarum Architecture
Bespoke Architectural Design

33 Old Meadows Walk,
Salisbury, Wiltshire, SP2 8PA

Website: www.sarumarchitecture.co.uk
Email: chris@sarumarchitecture.co.uk
Tel: 01722 238399 Mob: 07979 923861

Project: 38 Balmoral Road
Salisbury
Drawing: Proposed Plans

Client: _____
 Drawing Scale: 1:50 (1:100 @ A3)
 Drawing Number: 25/0446/101