

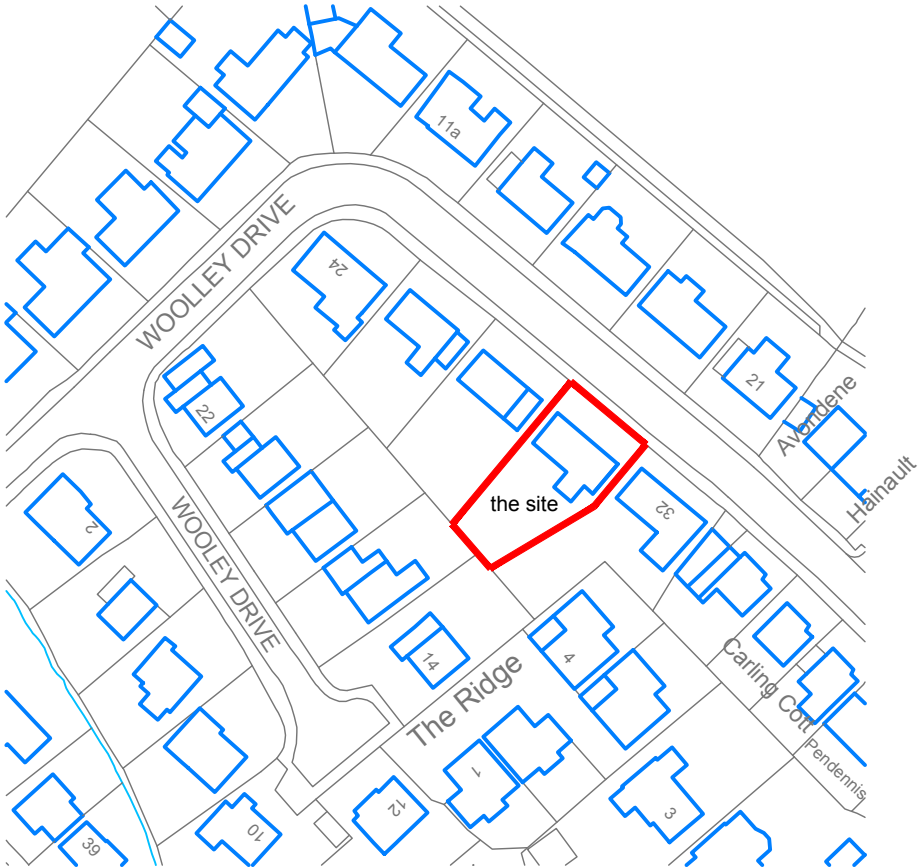



THIS DRAWING TO BE READ IN CONJUNCTION WITH THE WRITTEN SPECIFICATION. NO RESPONSIBILITY IS TAKEN FOR ERRORS MADE IN THE TAKING OF SCALED MEASUREMENTS. SCALED MEASUREMENTS MUST NOT BE USED FOR CONSTRUCTION OR CONVEYANCING PURPOSES. USE FIGURED DIMENSIONS ONLY.  
THIS DRAWING AND THE BUILDING WORKS DEPICTED ARE THE COPYRIGHT OF THE ARGYLL DESIGN PARTNERSHIP AND MAY NOT BE REPRODUCED OR AMENDED EXCEPT BY WRITTEN CONSENT. NO LIABILITY WILL BE ACCEPTED FOR AMENDMENTS MADE BY OTHER PERSONS.

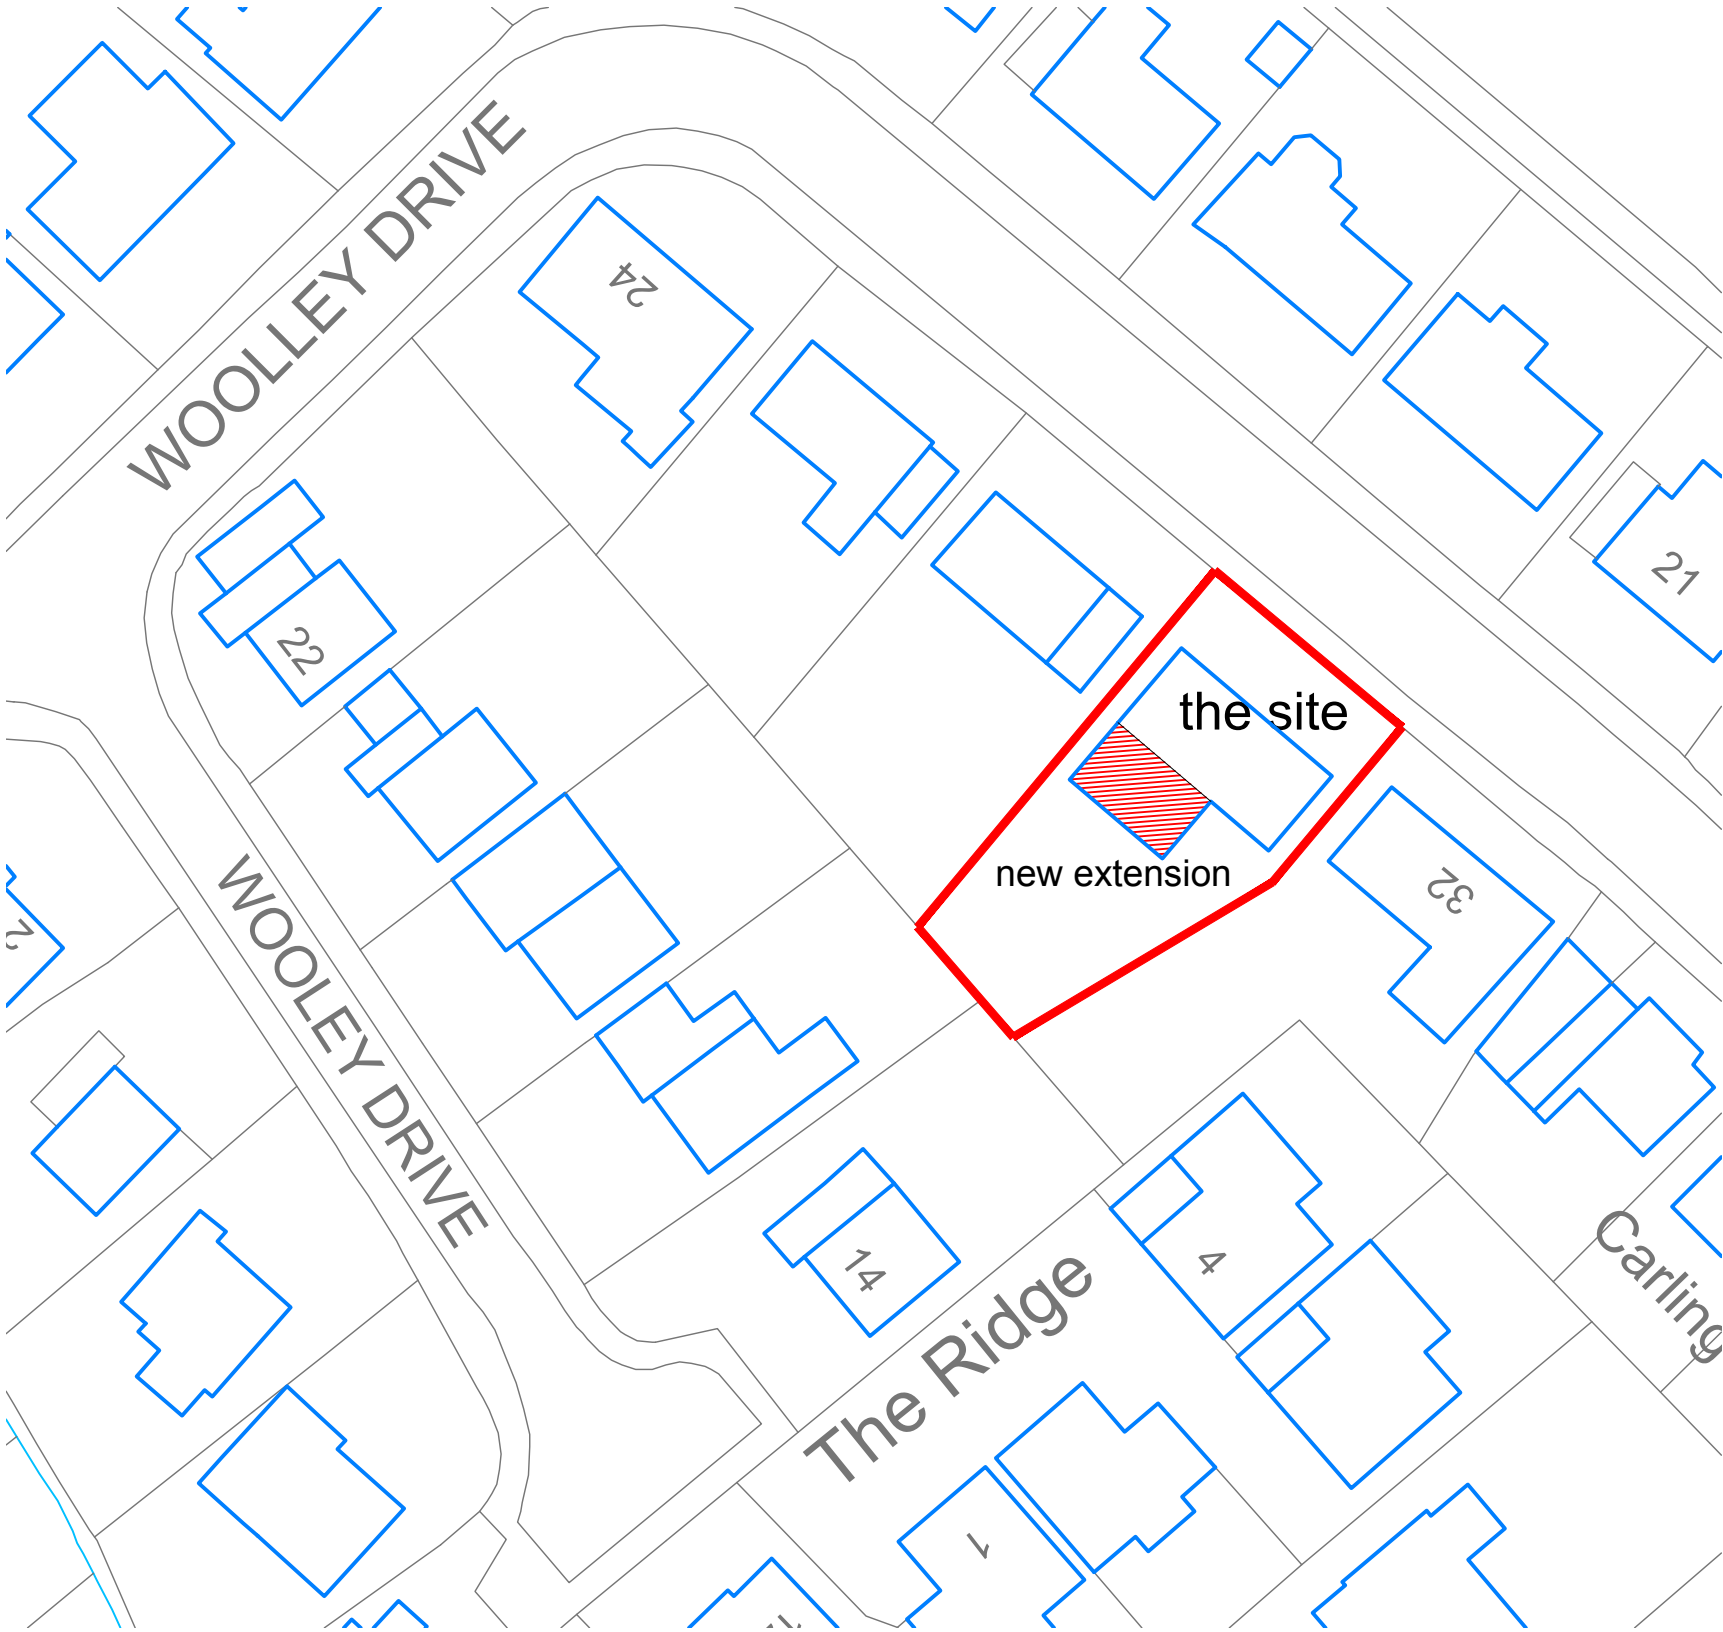

1:1250 Location Plan

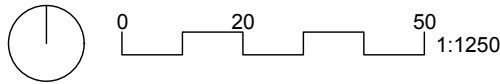

1:500 Block Plan

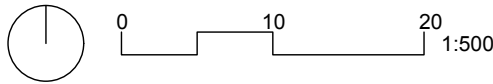

REV :

a829.11.dwg

L01

Location and  
Block Plan

© THIS DRAWING IS COPYRIGHT

PROJECT :  
30 Woolley Drive  
Bradford on Avon  
BA15 1AU

DATE :  
Nov 2025

SCALE :

1:1250 & 1:500@A3

PROJECT NO :  
A829

DRAWING STATUS :

**argyll**design  
architecture | planning | environment  
hillside house | st ladoc rd | keynsham | bristol | bs31 2dr  
t: 0117 9866634 | e: mail@argylldesign.co.uk  
w: argylldesign.co.uk