



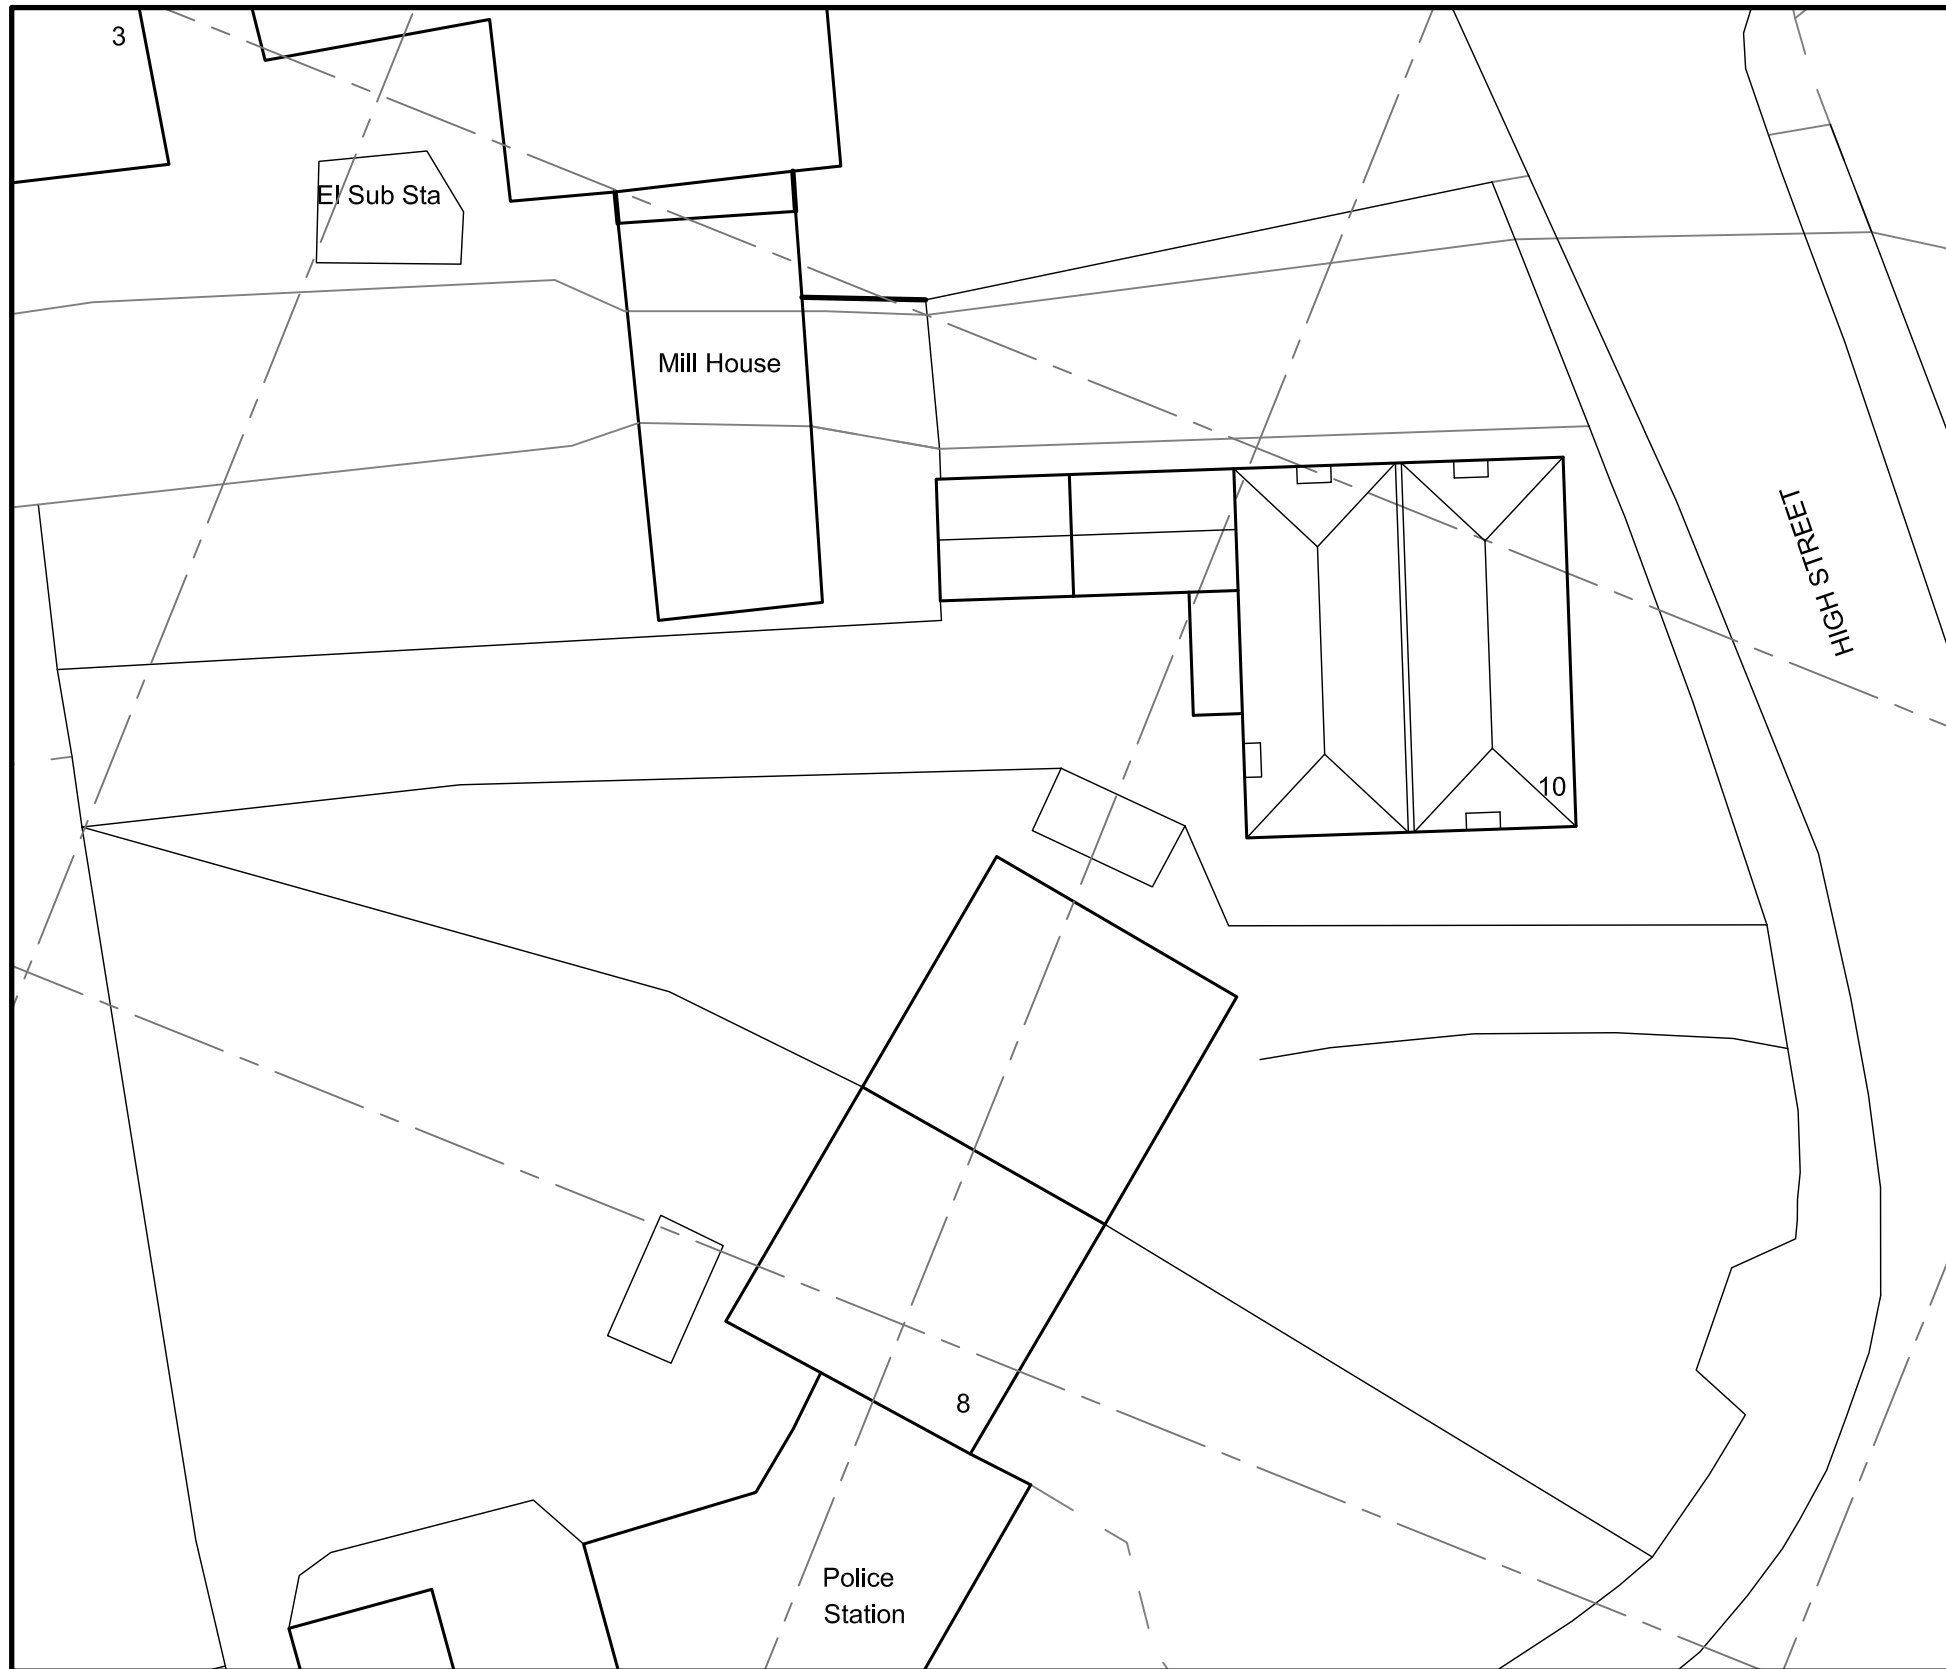

BLOCK PLAN

SCALE: 1:200@A3

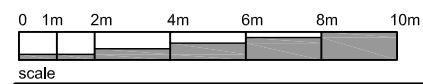

THIS DRAWING IS THE COPYRIGHT OF NT:architect
AND MAY NOT BE AMENDED, COPIED OR
REPRODUCED WITHOUT WRITTEN PERMISSION. NO
LIABILITY WILL BE ACCEPTED FOR AMENDMENTS
MADE BY OTHER PERSONS.

DO NOT SCALE OFF THE DRAWINGS.

rev:

client:
MR. P. MORTLAKE

10 HIGH STREET
PEWSEY
WILTS. SN9 5AD

project:
PROPOSED CHANGE OF USE OF
OFFICE TO DWELLING
drawing:
EXISTING:
LOCATION & BLOCK PLANS

NT: architect


t: 07855 978389
e: office@ntarchitect.uk

date:
SEP 25
scale:
as noted
drawing no.:

25.57 - S1.01

drawn:
NT

rev:

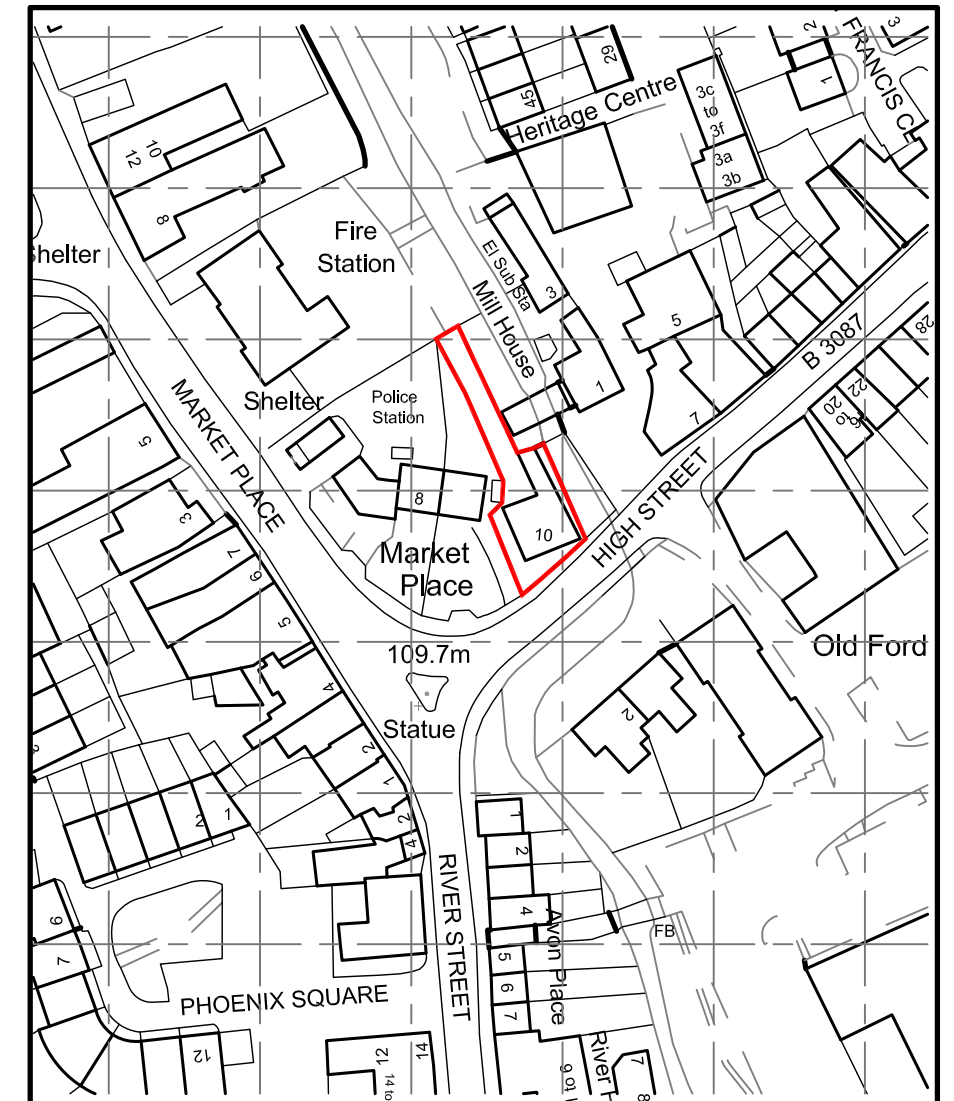

LOCATION PLAN

SCALE: 1:1250@A3

