




THIS DRAWING TO BE READ IN CONJUNCTION WITH THE WRITTEN SPECIFICATION. NO RESPONSIBILITY IS TAKEN FOR ERRORS MADE IN THE TAKING OF SCALED MEASUREMENTS. SCALED MEASUREMENTS MUST NOT BE USED FOR CONSTRUCTION OR CONVEYANCING PURPOSES. USE FIGURED DIMENSIONS ONLY.
THIS DRAWING AND THE BUILDING WORKS DEPICTED ARE THE COPYRIGHT OF THE ARGYLL DESIGN PARTNERSHIP AND MAY NOT BE REPRODUCED OR AMENDED EXCEPT BY WRITTEN CONSENT. NO LIABILITY WILL BE ACCEPTED FOR AMENDMENTS MADE BY OTHER PERSONS.

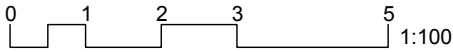


NEW WALLS
EXIST WALLS REMOVED

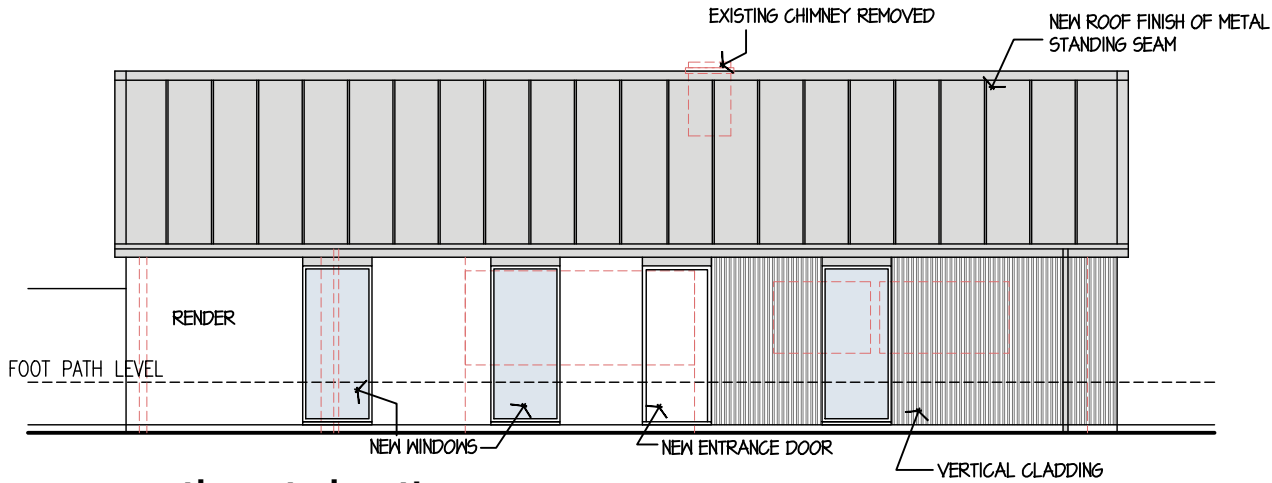


north east elevation

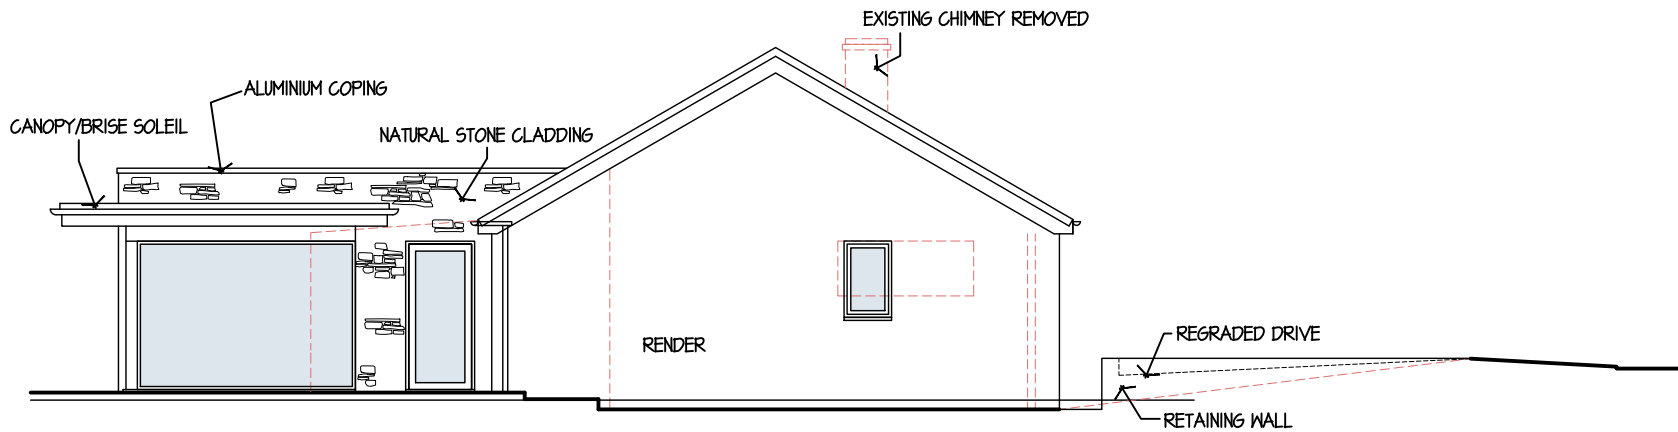

south east elevation

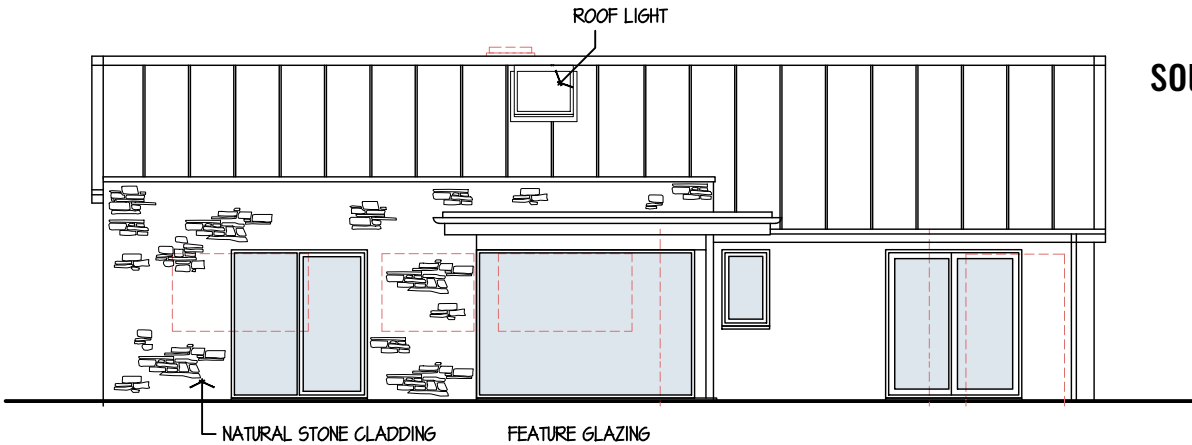

south west elevation

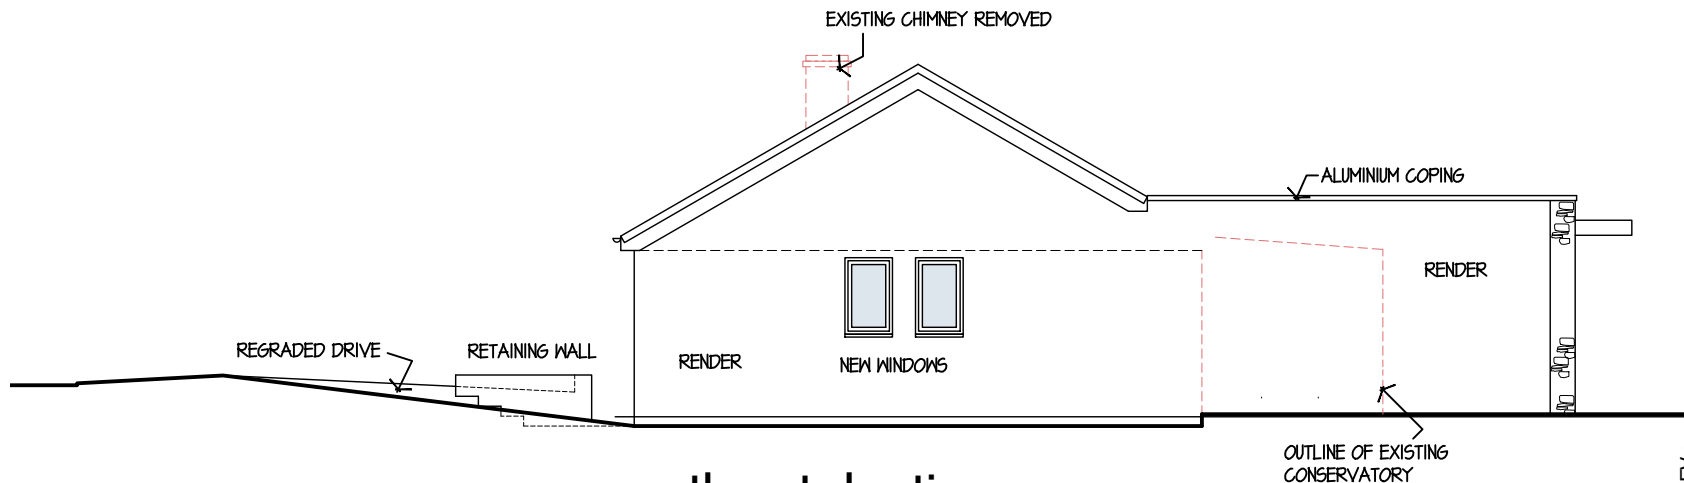

north west elevation

07.11.2025 a829.p1.dwg

REV:

argyll design
architecture | planning | environment
hillside house | st ladoc rd | keynsham | bristol | bs31 2dr
t: 0117 9866634 | e: mail@argylldesign.co.uk
w: argylldesign.co.uk

PROJECT :
30 Woolley Drive
Bradford on Avon
BA15 1AU

SCALE :
1:100 @ A3

DATE :
OCT 2025

PROJECT NO :
A829

DRAWING STATUS :

Proposed
Elevations

© THIS DRAWING IS COPYRIGHT

P.02