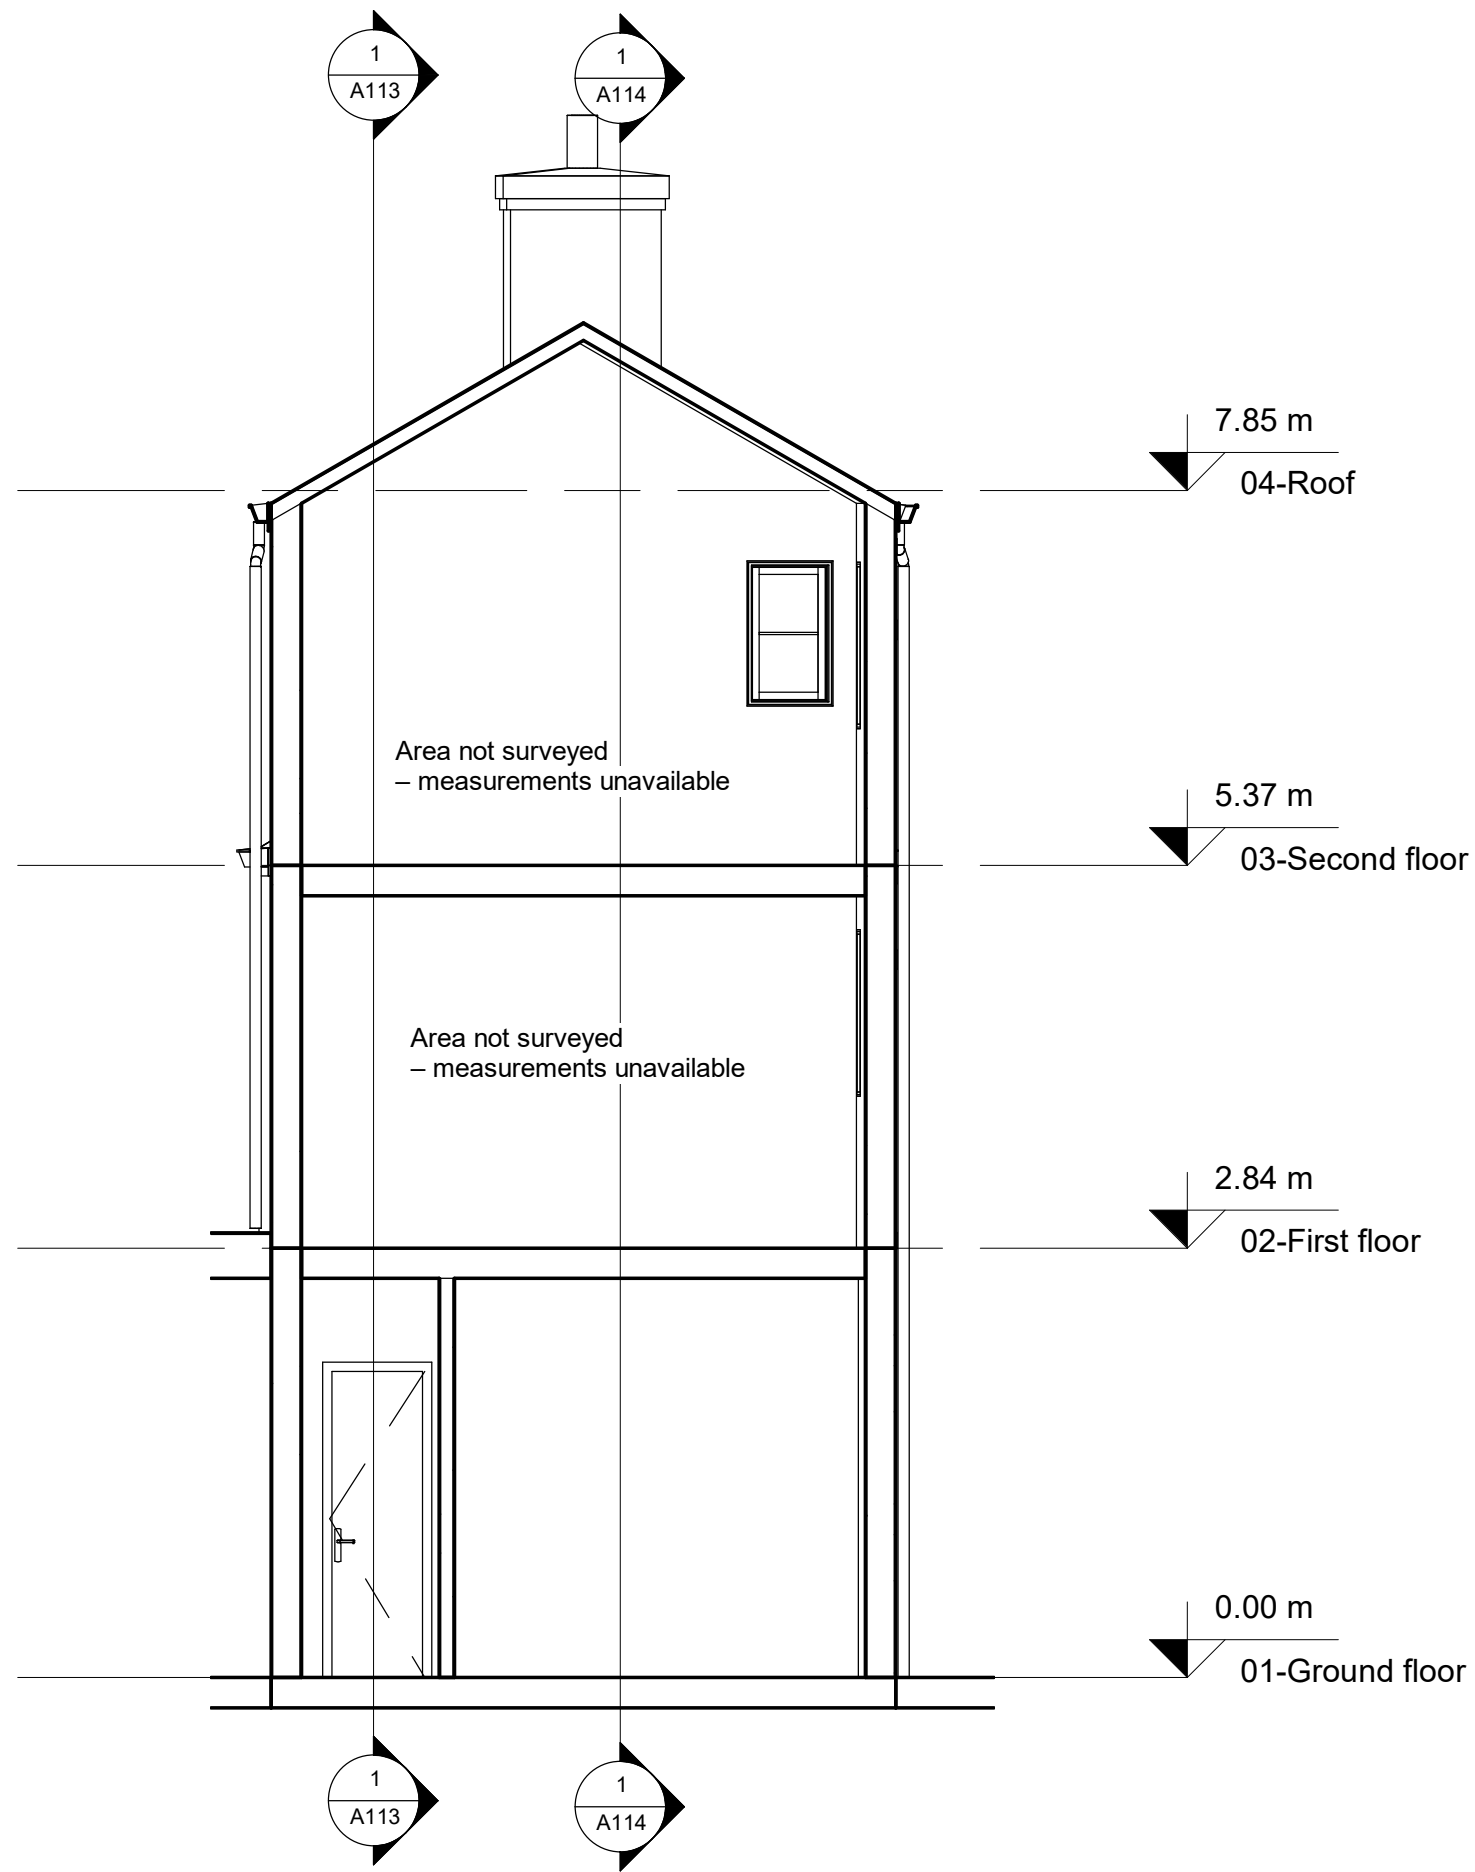


prudens
engineering

www.prudensengineering.com

Project Name : Kebab,Doner&Pizza

Project Owner : Mustafa Suna

Project Locaion: 33 Market Place,Devizes,
Wiltshire,SN10 1JG

Project number: 2025/T/114 Date : 12.07.2025

Drawn by: Author Checked by Checker

Project notes: Do not scale from drawing (except for
planning purposes). All dimensions to be checked on site

Drawing Title & Sheet Number:

Existing Section 2-2

A112

Scale: A3@ 1 : 50