



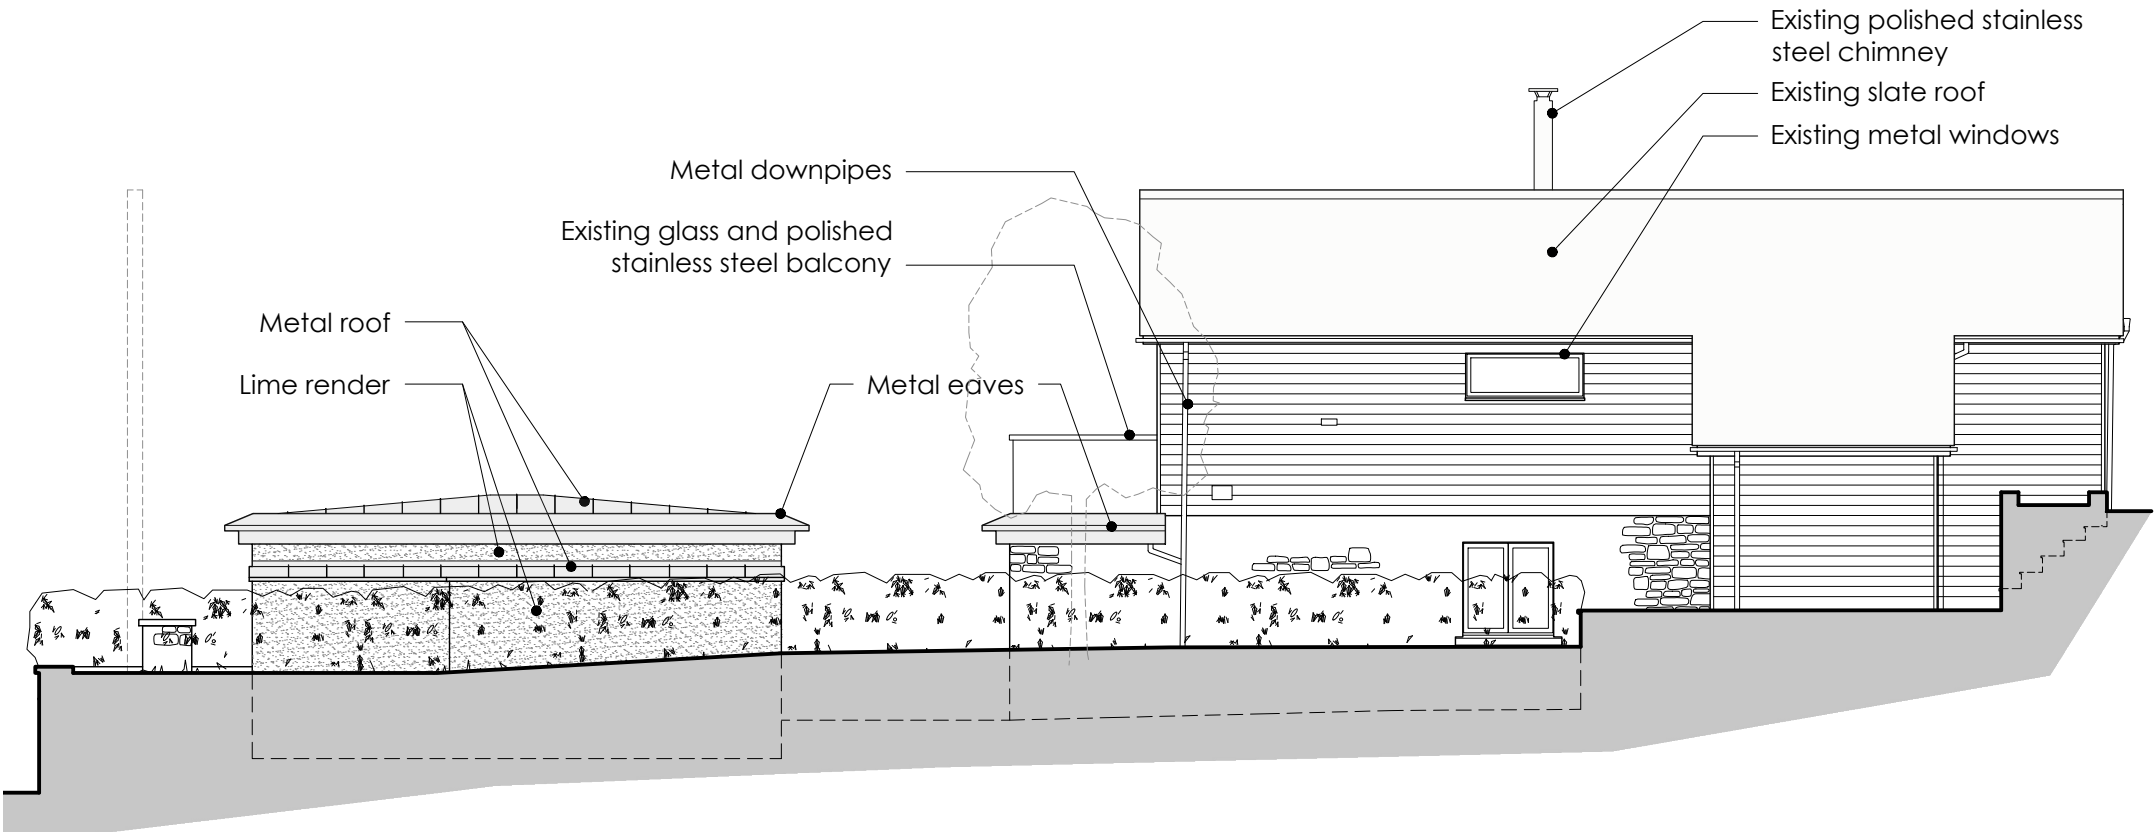

South West Elevation



South East Elevation
No Changes

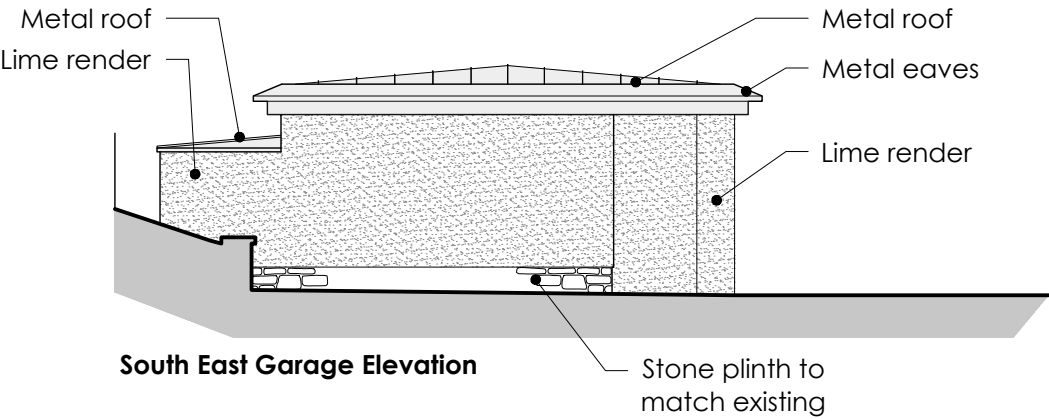

South East Garage Elevation

