

To be read in conjunction with all relevant Architect's, Structural Engineer's and Services Engineer's drawings and details.

All construction information should be taken from written dimensions only. All dimensions in millimetres unless otherwise stated.

Any variations or supplementary drawings are to be commented on by the Architect.

All dimensions and conditions are to be checked on site prior to preparing drawings or commencing any work.


Please report any discrepancies before proceeding.

SCALE BAR 1:50
SCALE BAR 1:100


DRAWING KEY

To be read in conjunction with plan, elevation and section layout drawings


Proposed Demolitions / Existing ground line.

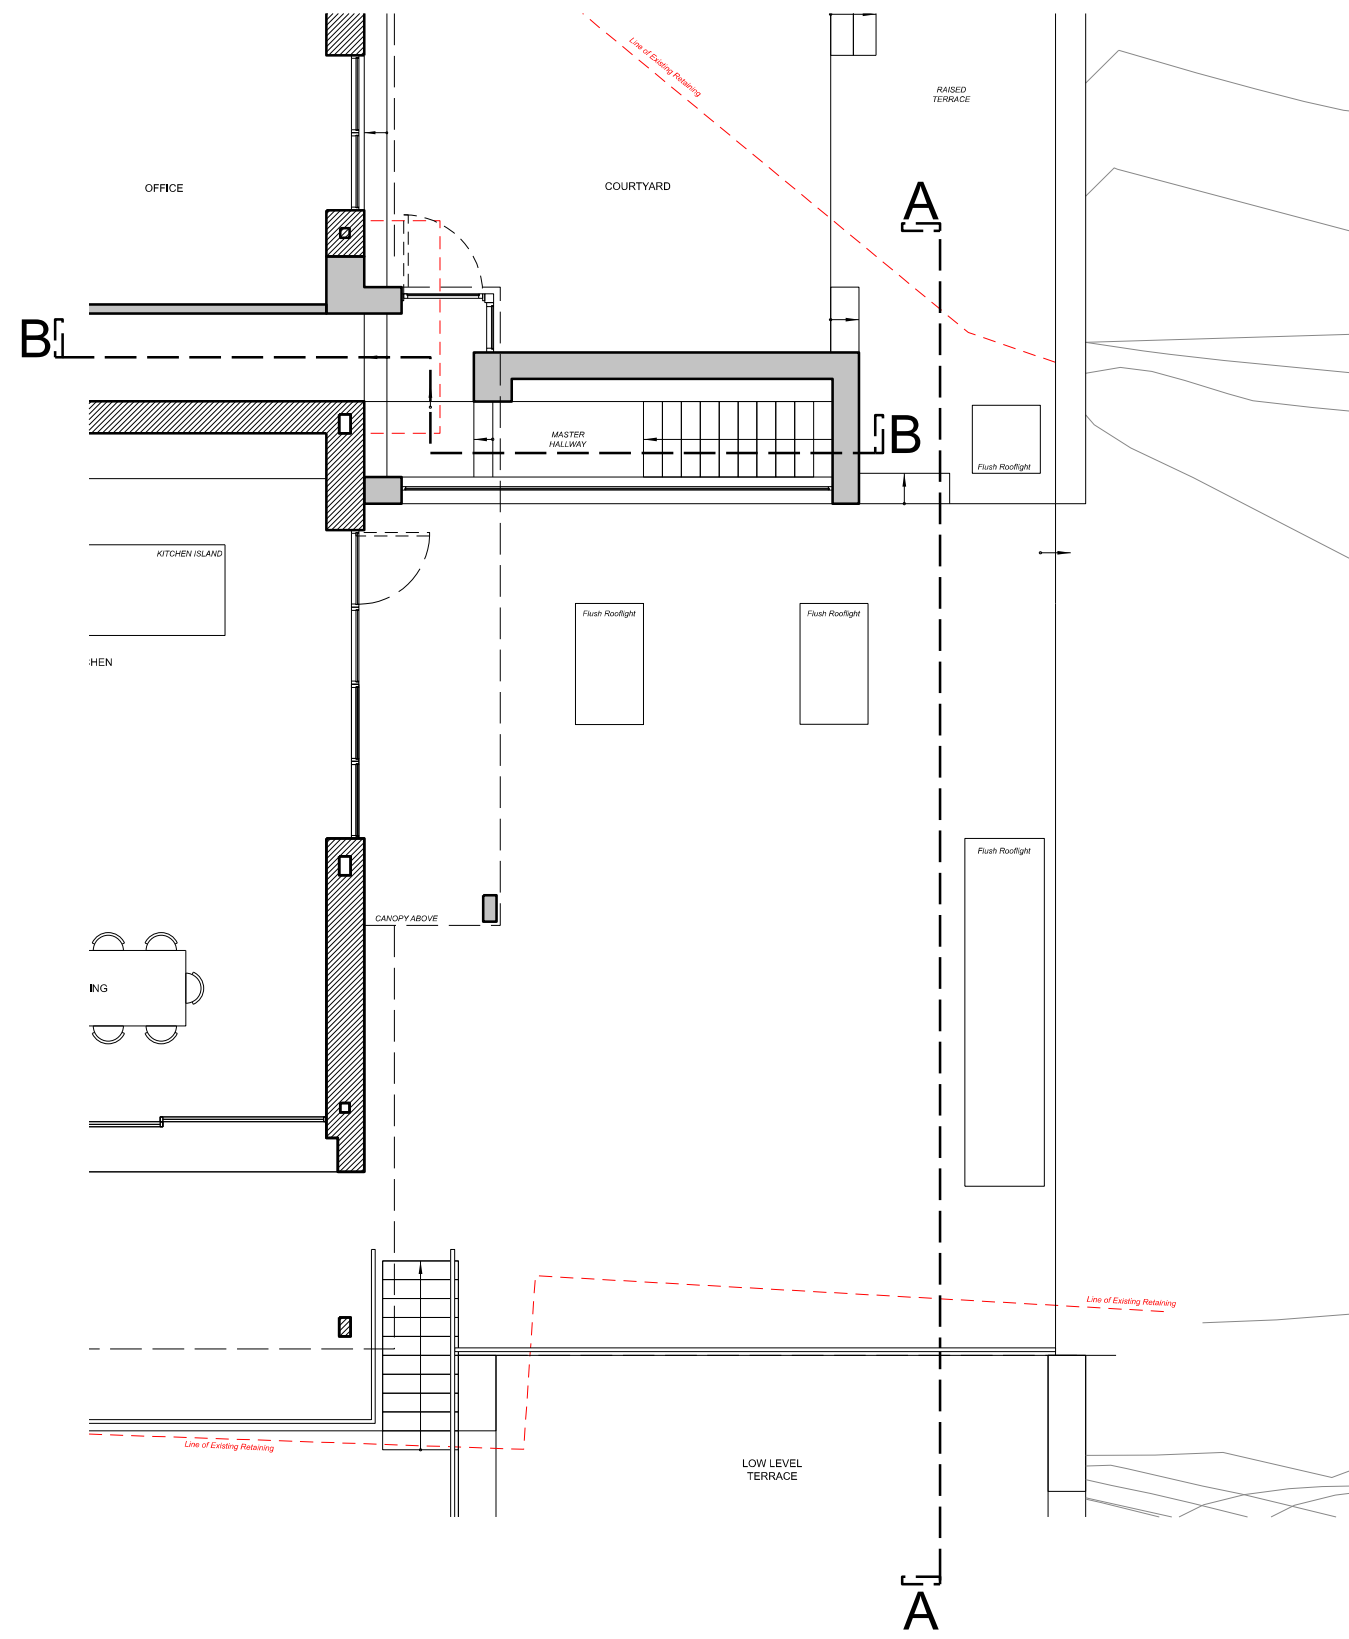

1 KEY PLAN
1:100

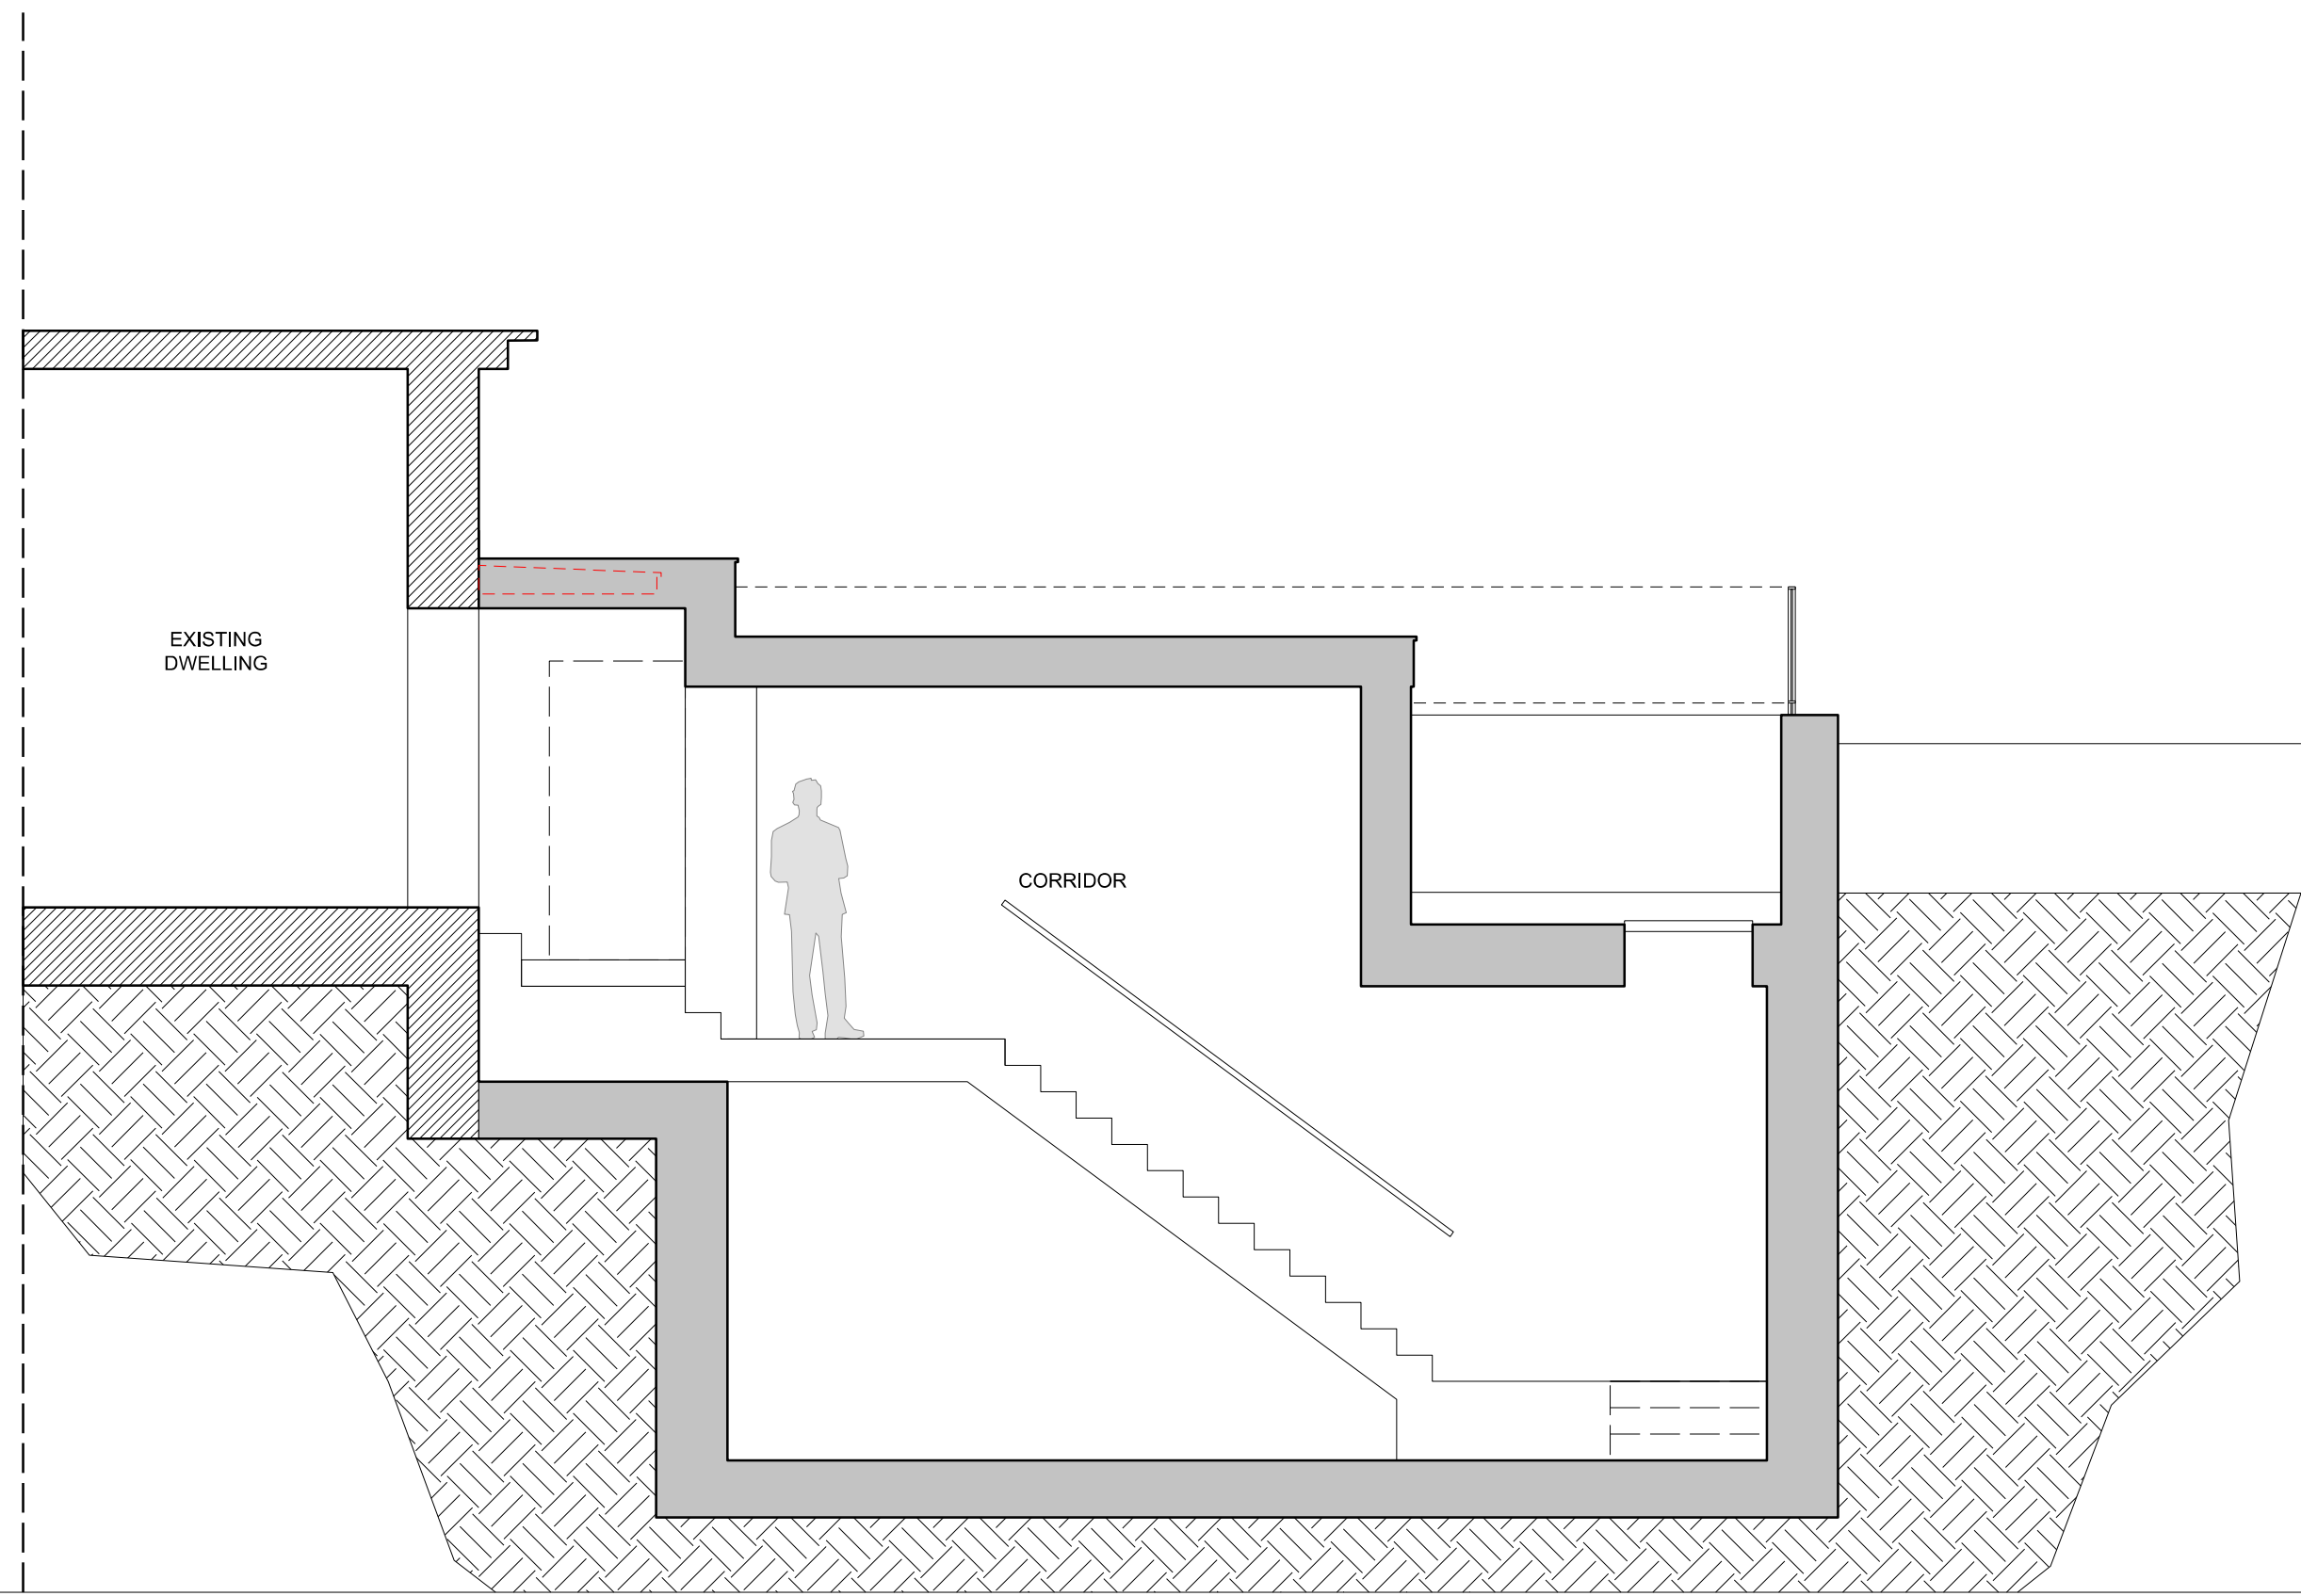

3 SECTION - BB
1:50

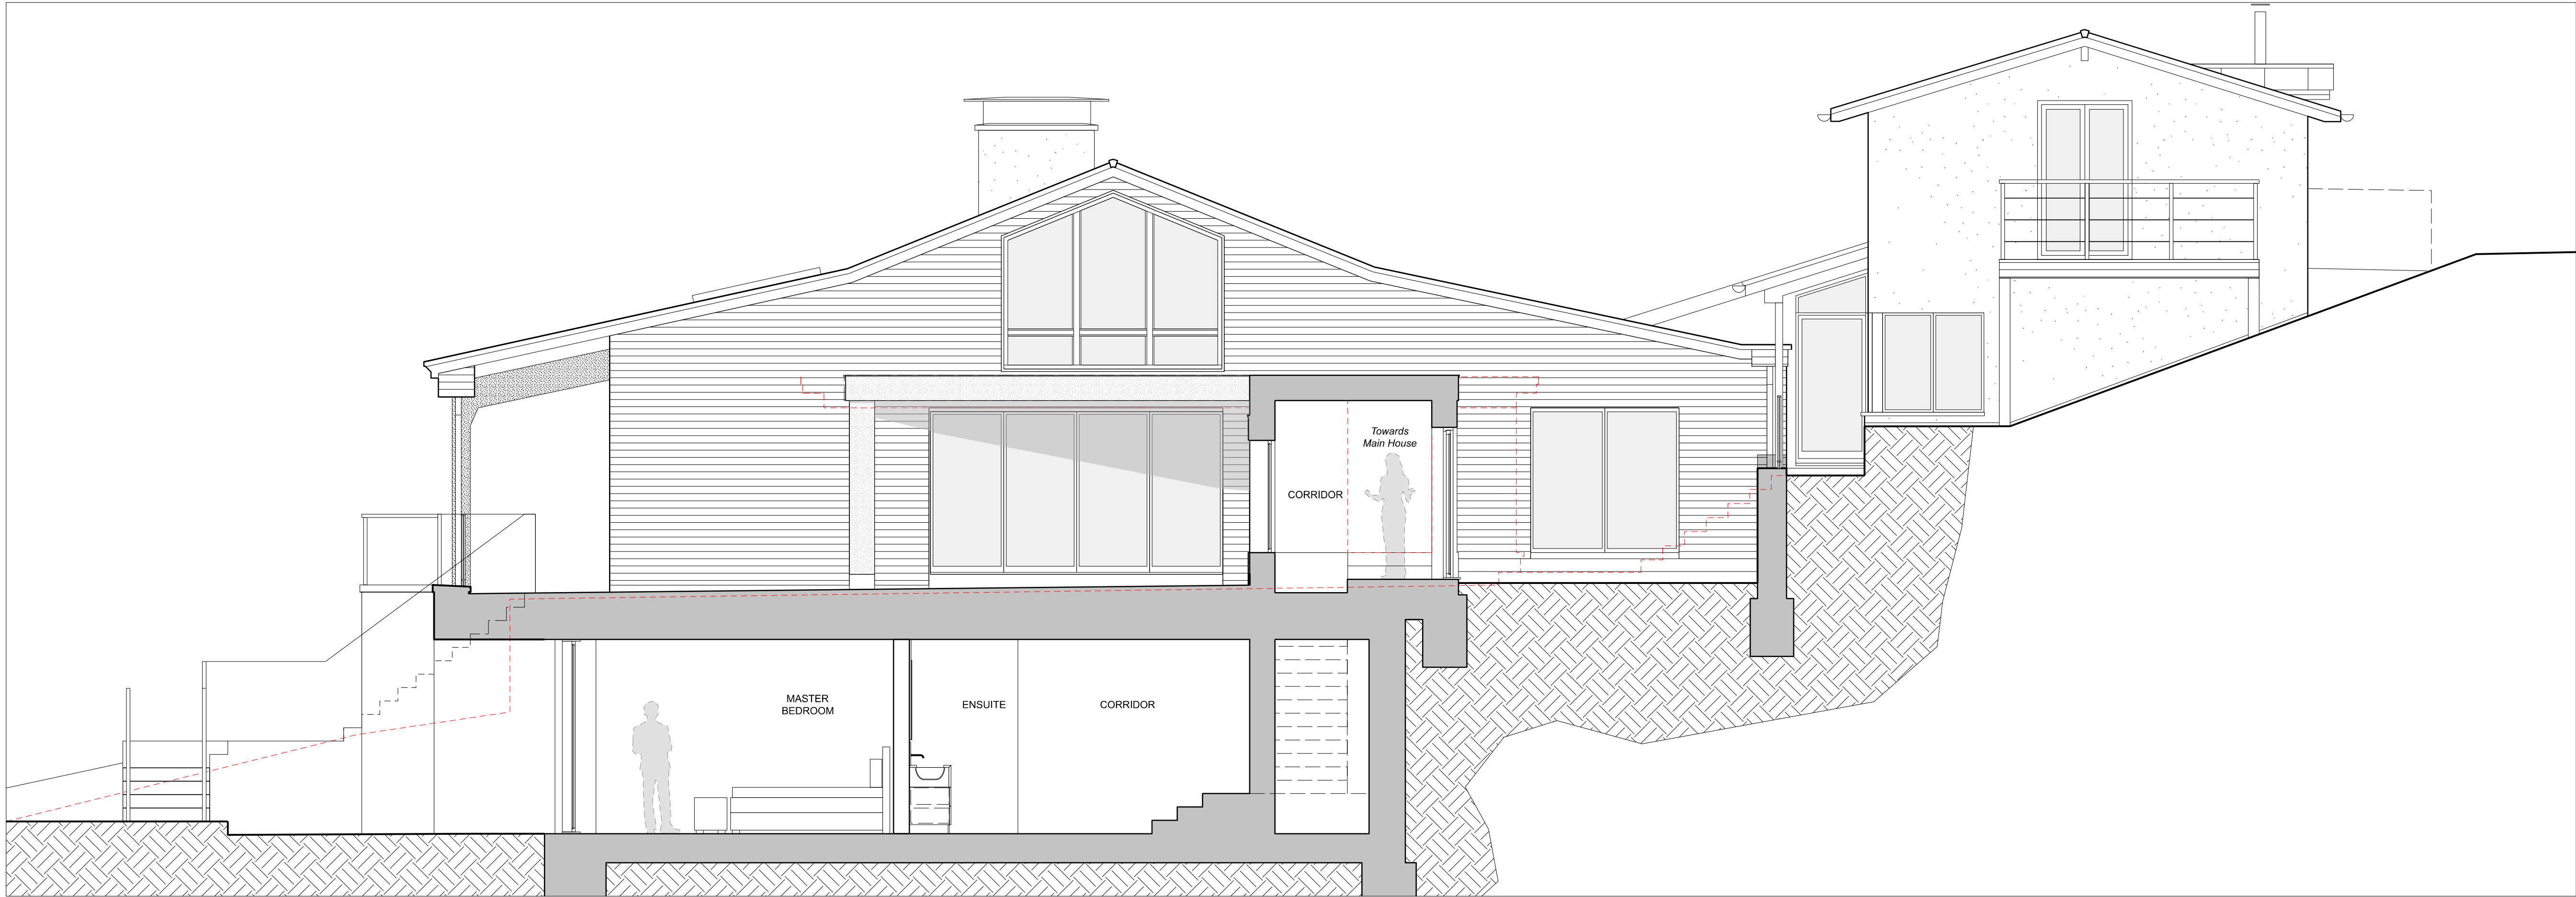

2 SECTION - AA
1:50

A 2025.10 PLANNING - Issue
REV DATE DETAILS

MITCHELL
ELEY
GOULD

J Mordaunt
Lictum Springs, Ranch House Farm
Lictum Springs, Bath Road, Colerne, SN14 8AT
Proposed Section

Planning 09.2025 1:50@ISO A1 RS KE
2543 AP(0)040 A

© MITCHELL ELEY GOULD ARCHITECTS 01225 789033
THE ICE HOUSE G/F NORTH OFFICE 124-126 WALCOT STREET BATH BA1 5BG
USE FIGURED DIMENSIONS ONLY