



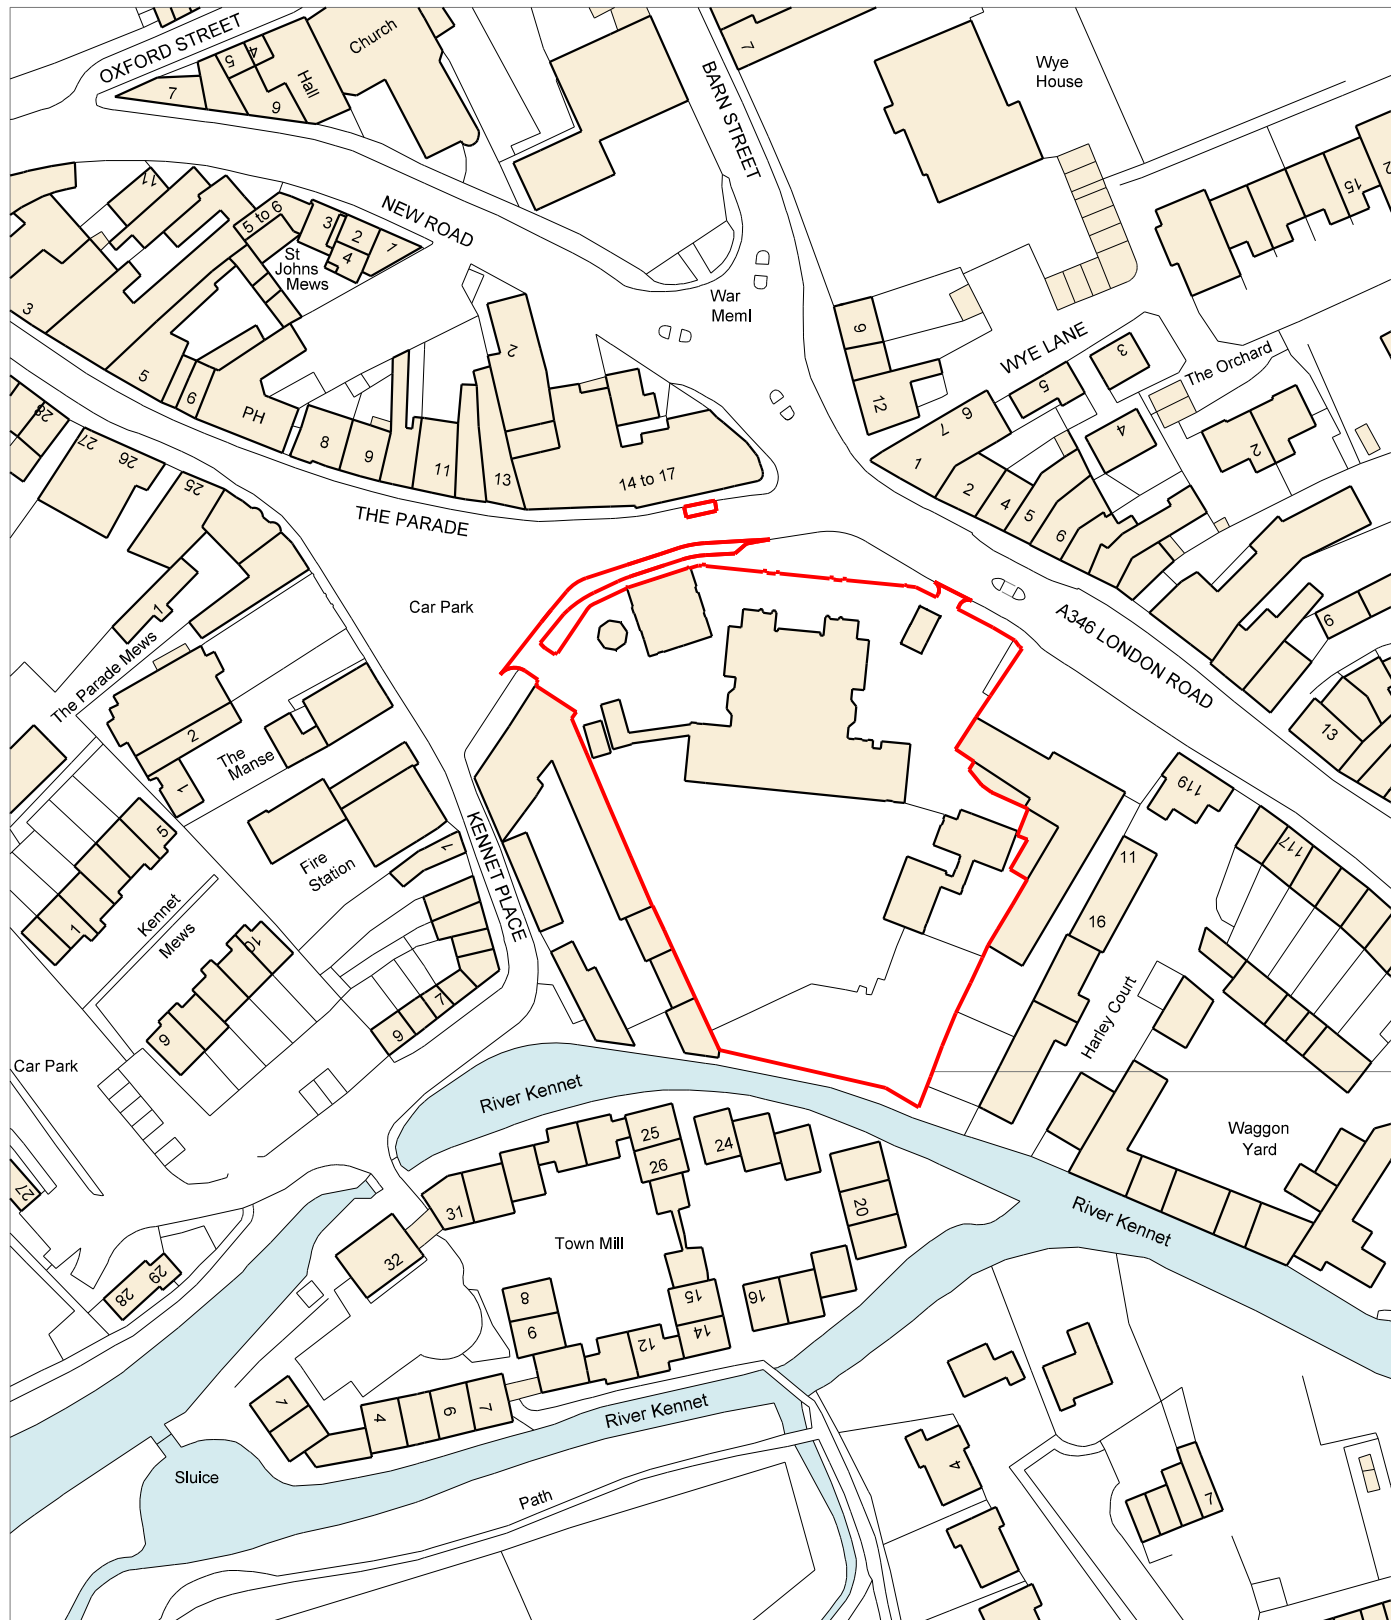

0 50m
1:1250 @ A3

application boundary in red

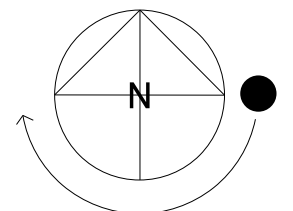

rev A 12.2023 revised for 2023 planning applications

SCALE
1:1250 at A3
DATE
December 2023
DRAWING NO.

PROJECT
St. Peter's School
LOCATION
Marlborough
DRAWING TITLE

the ARCHITECTURE PRACTICE

1427/P/LOC A Location Plan

5 GIBBS HOUSE ST. SWITHIN'S YARD BATH BA1 5BG
t: 01225 335546 e: mail@architecturepractice.com