



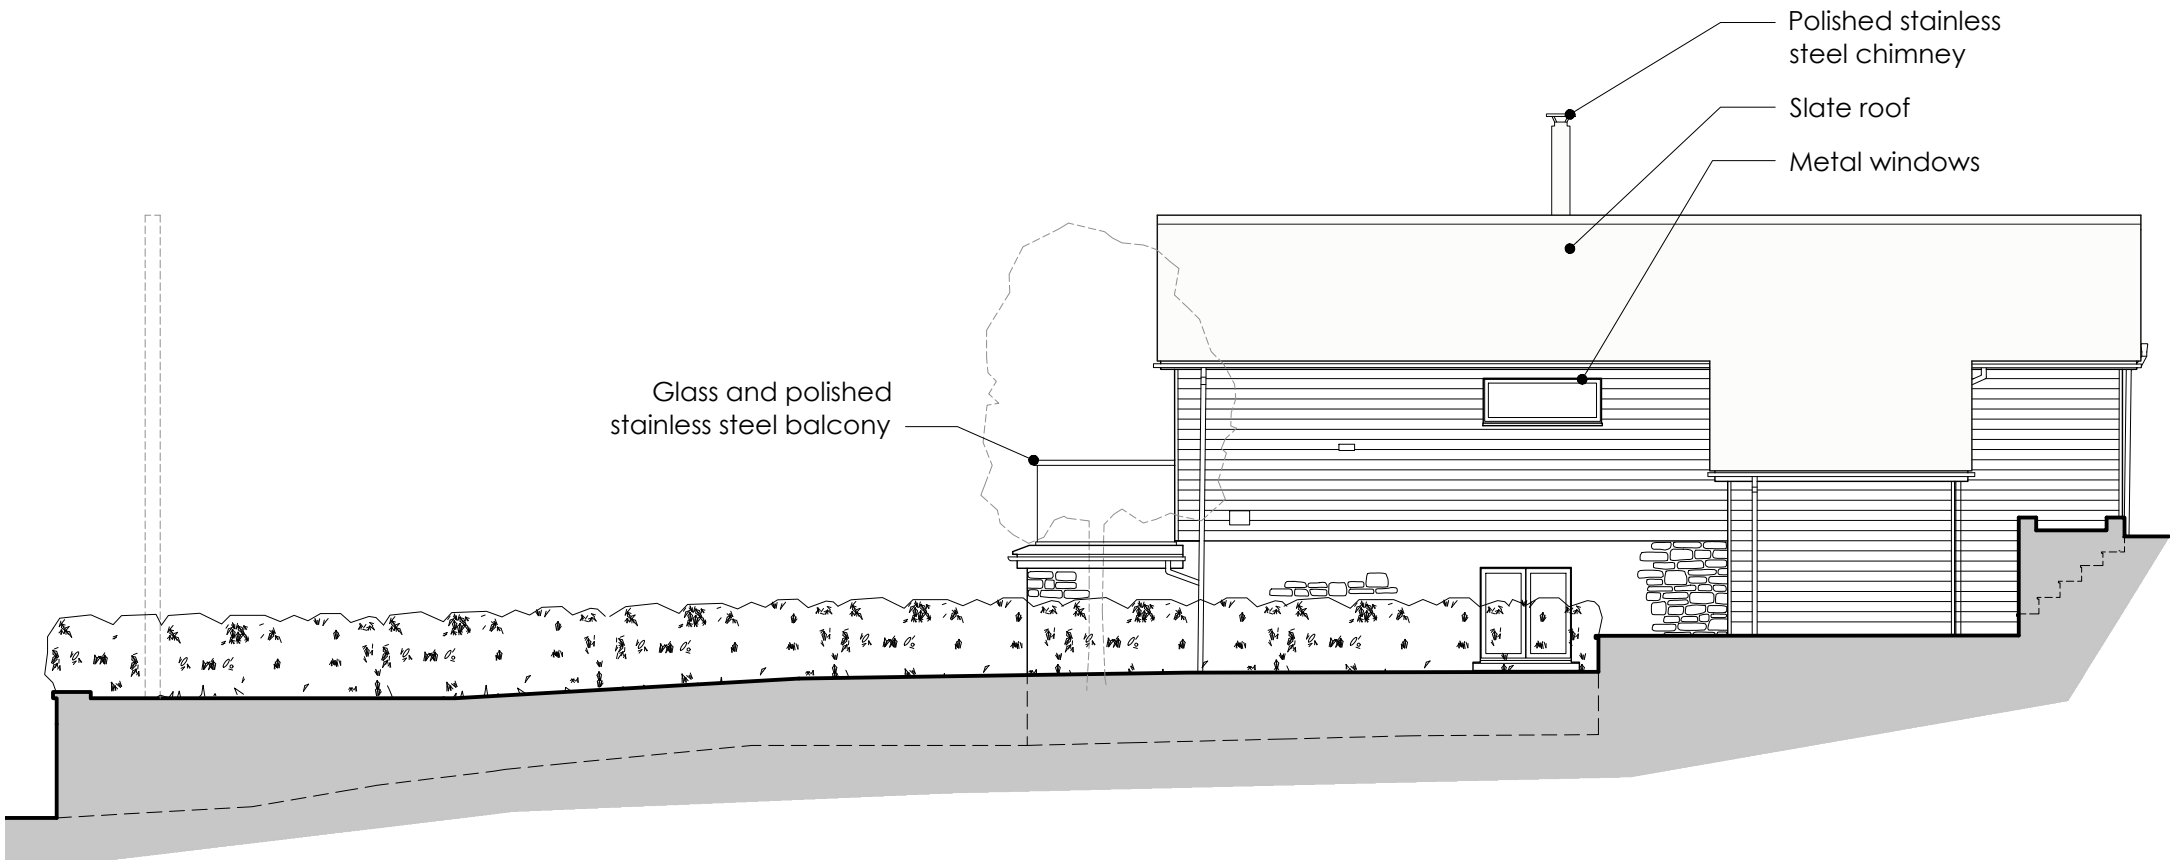

South West Elevation

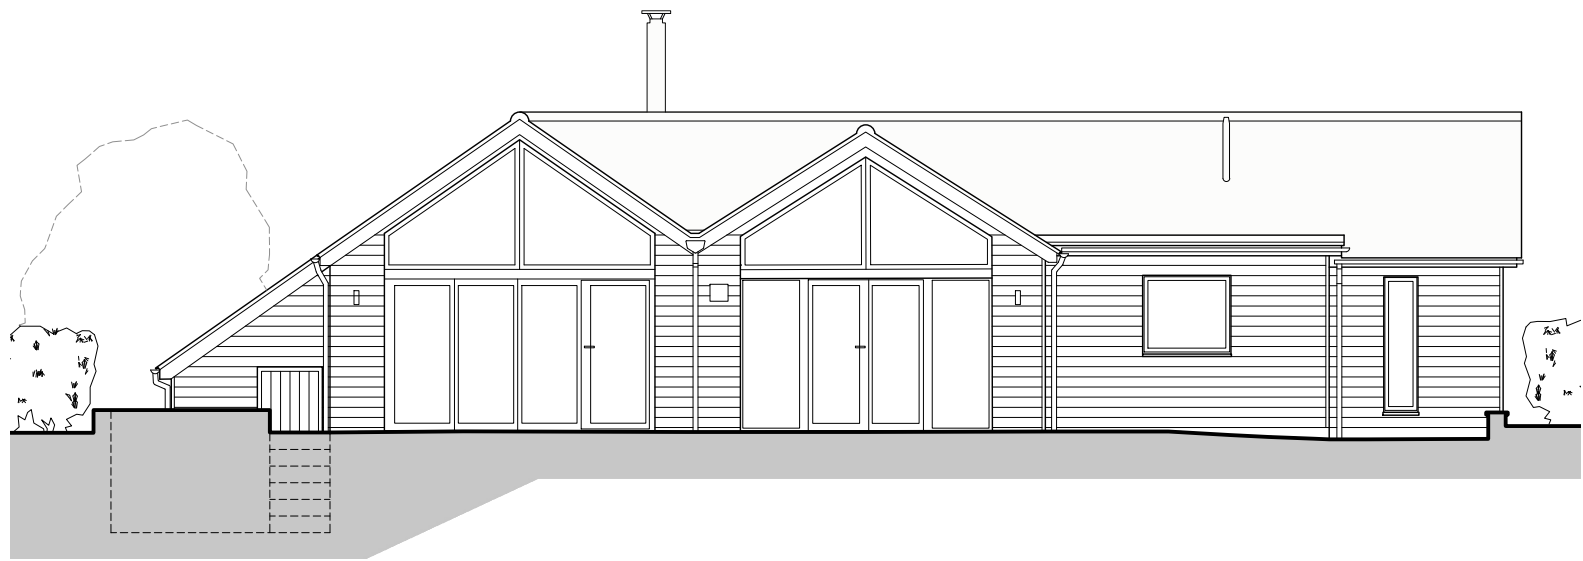

South East Elevation
No Changes

