




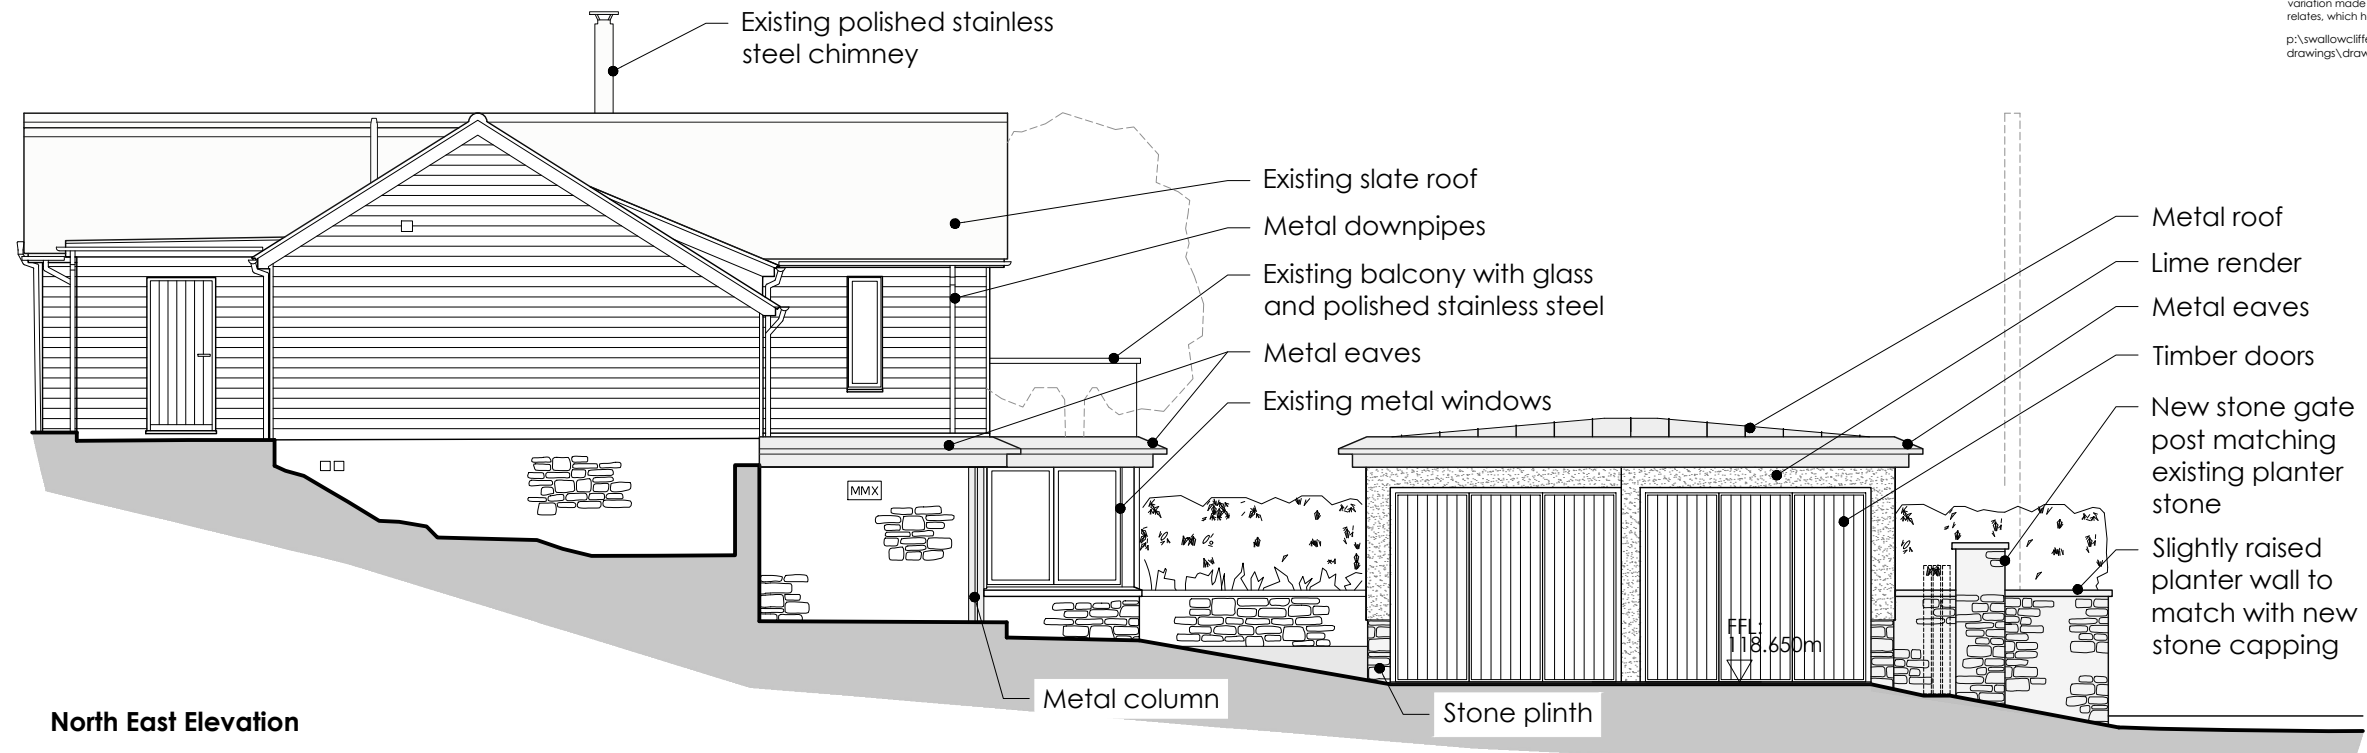

North East Elevation

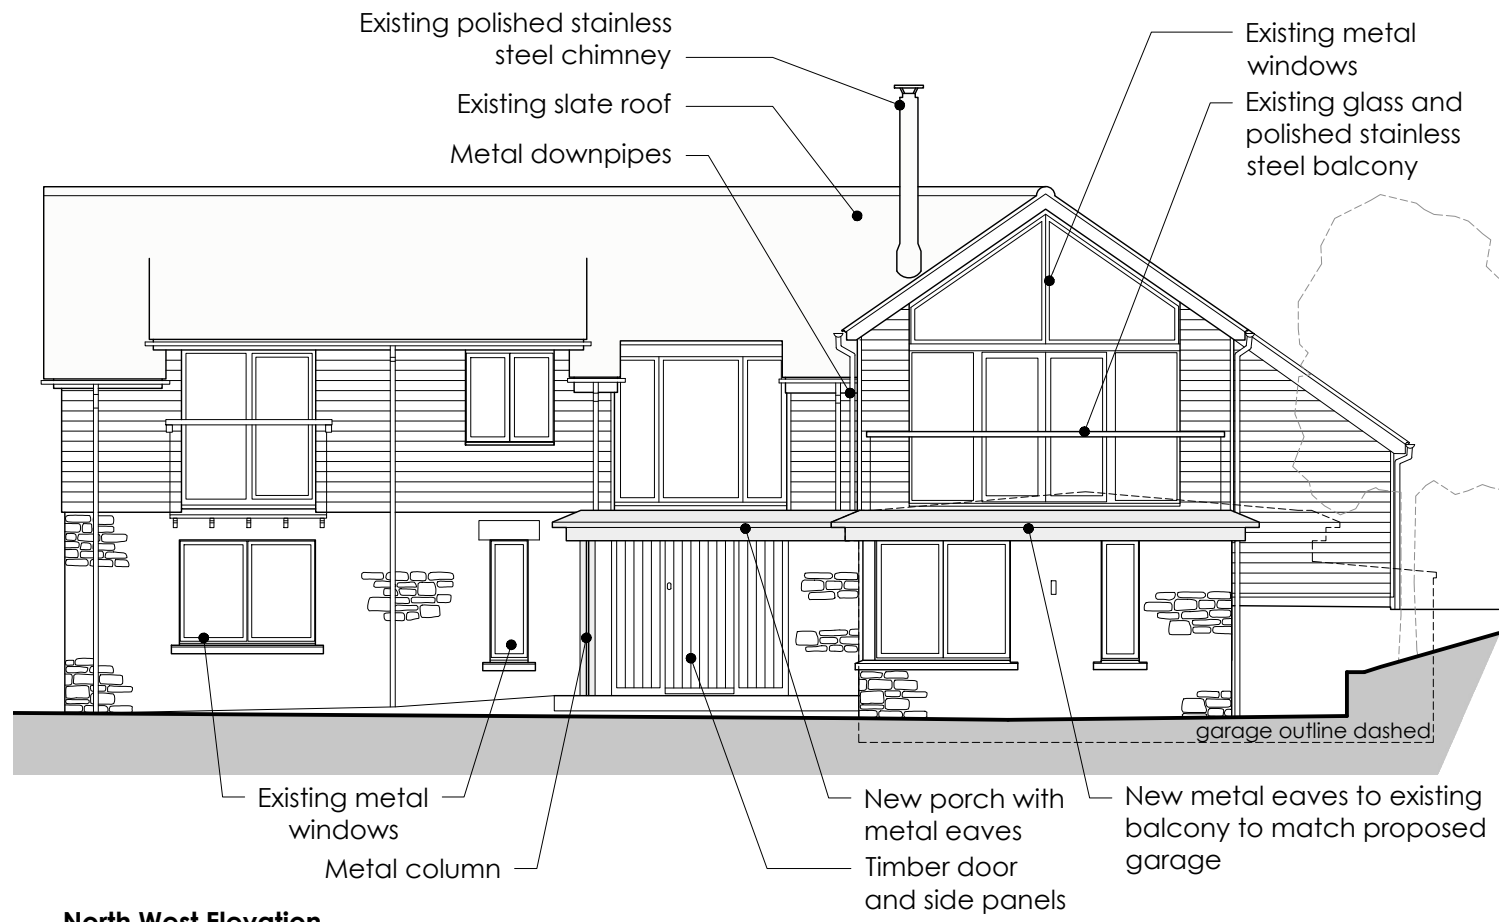

North West Elevation

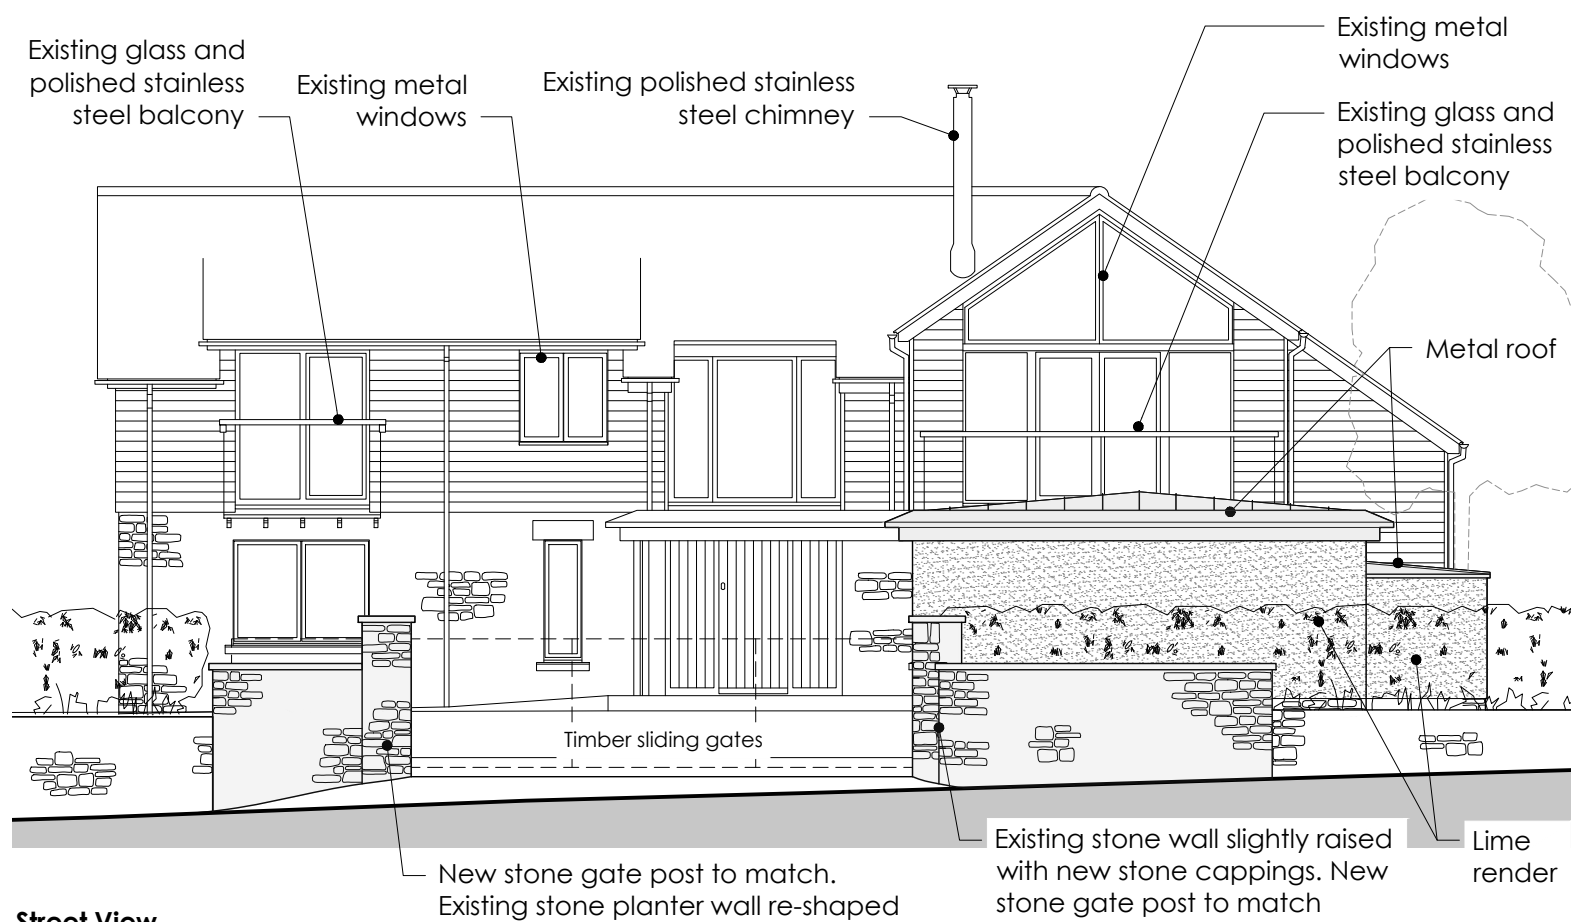

Street View

