


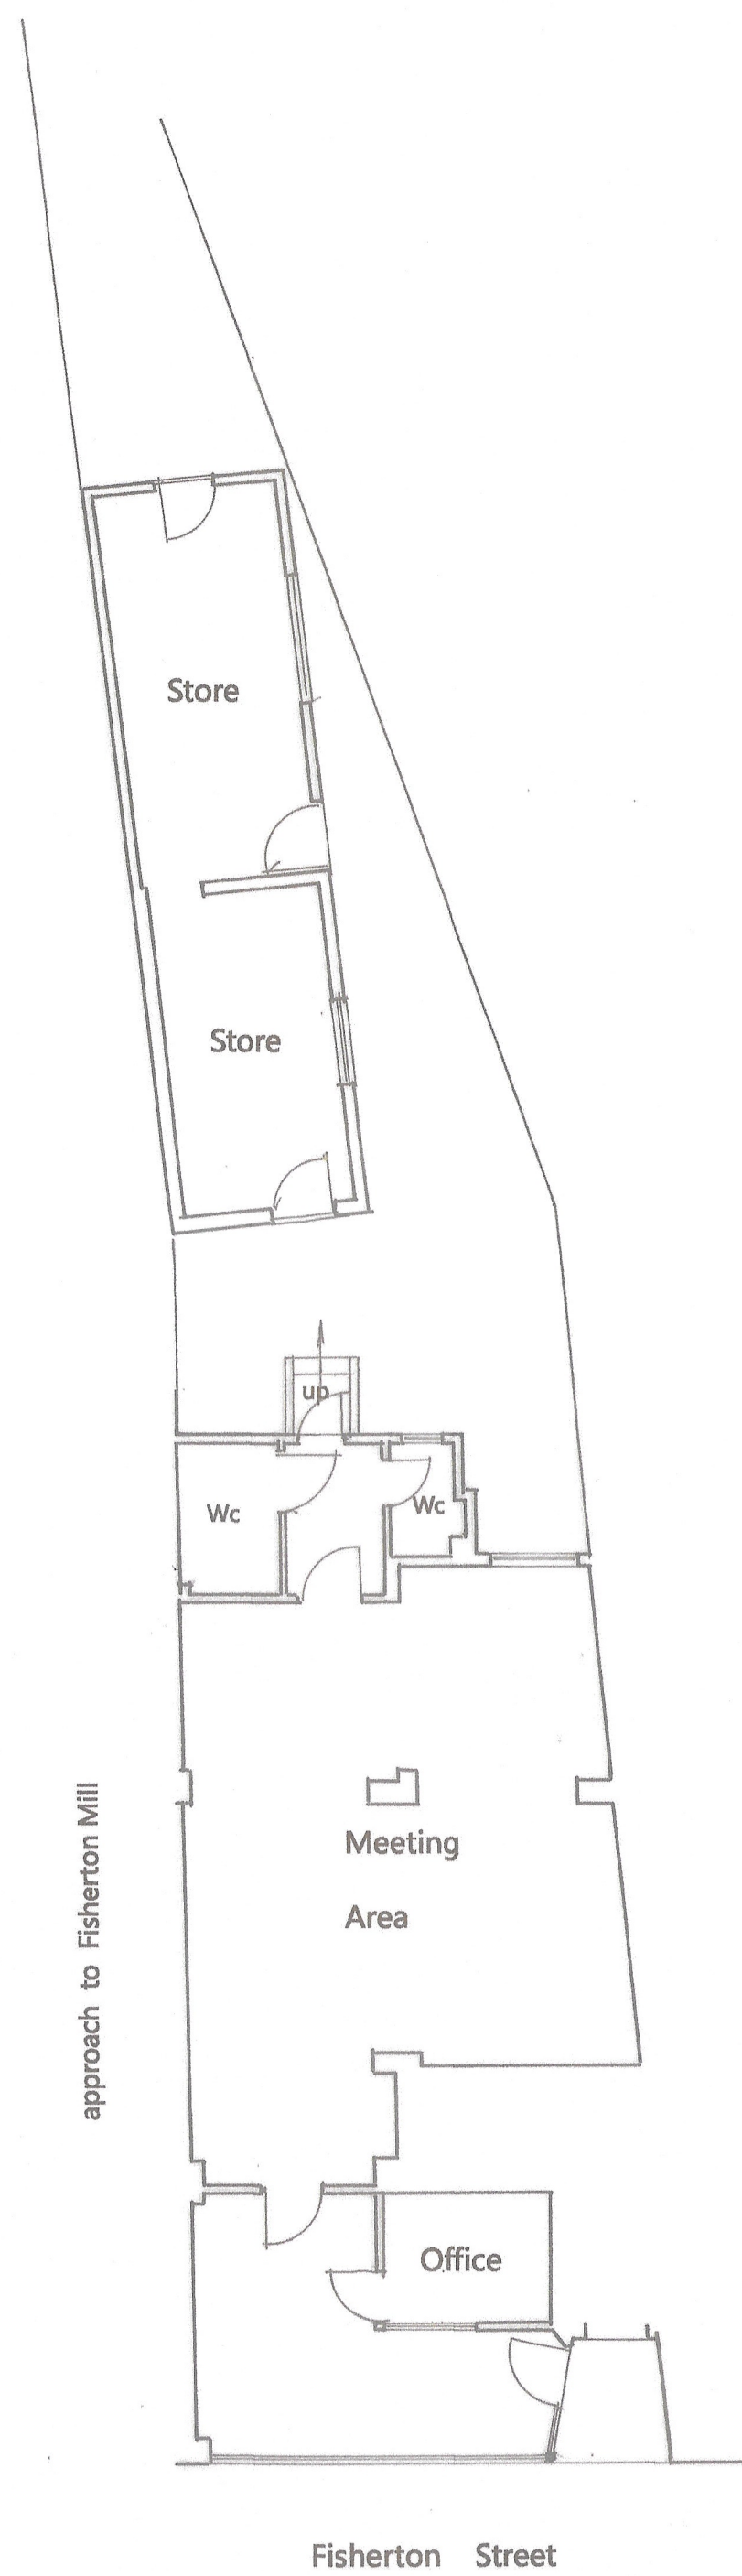


Floor Plan as Existing



Floor Plan as Proposed

Plans at 1:100 & A1
0 2 4 6 m

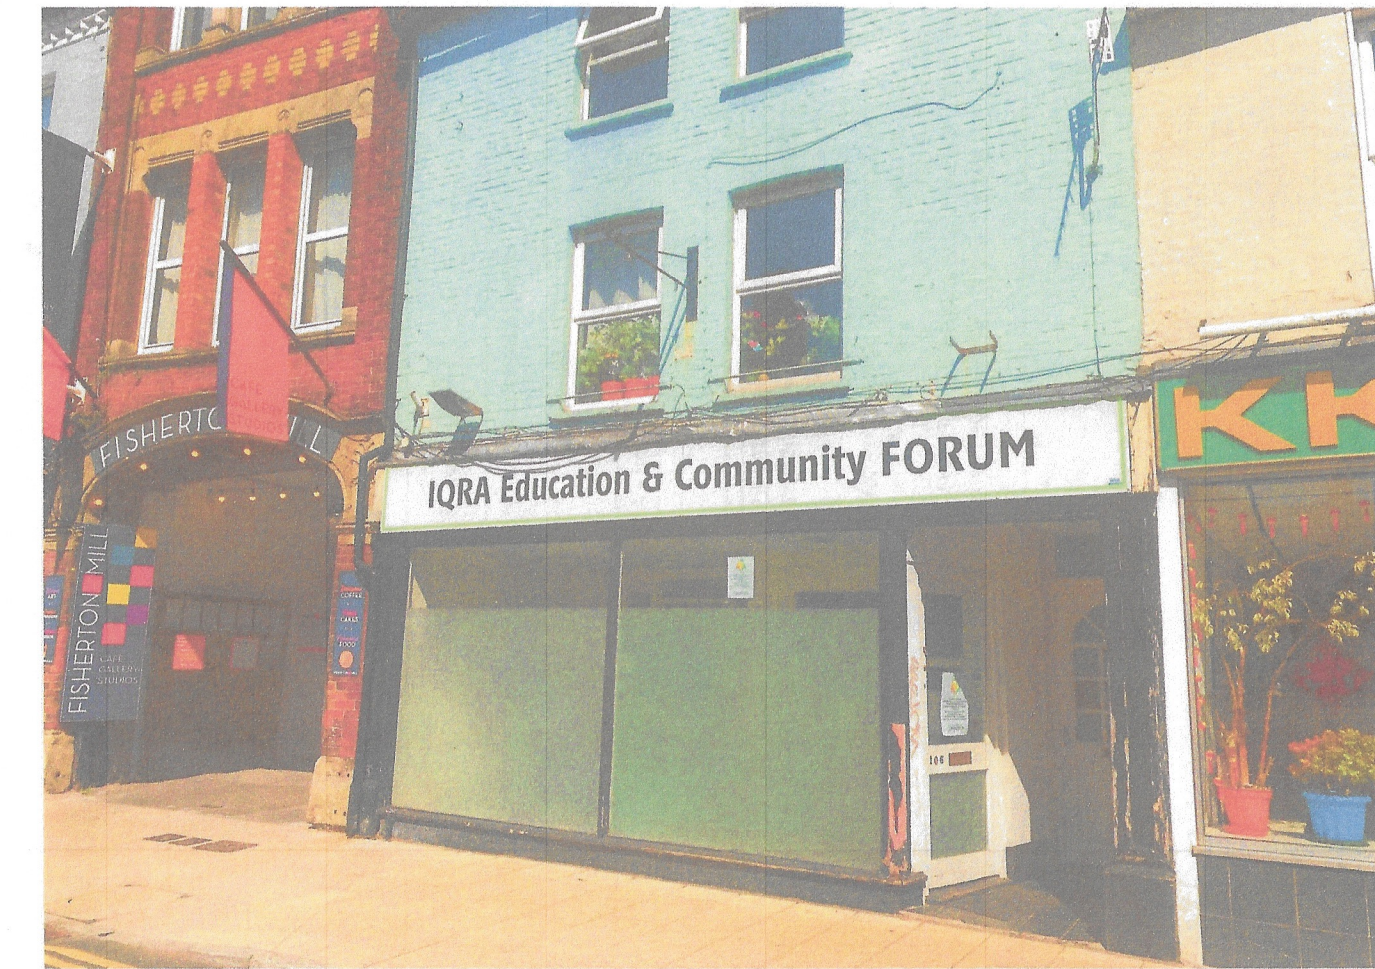

Photograph of frontage to Fisherton Street

