




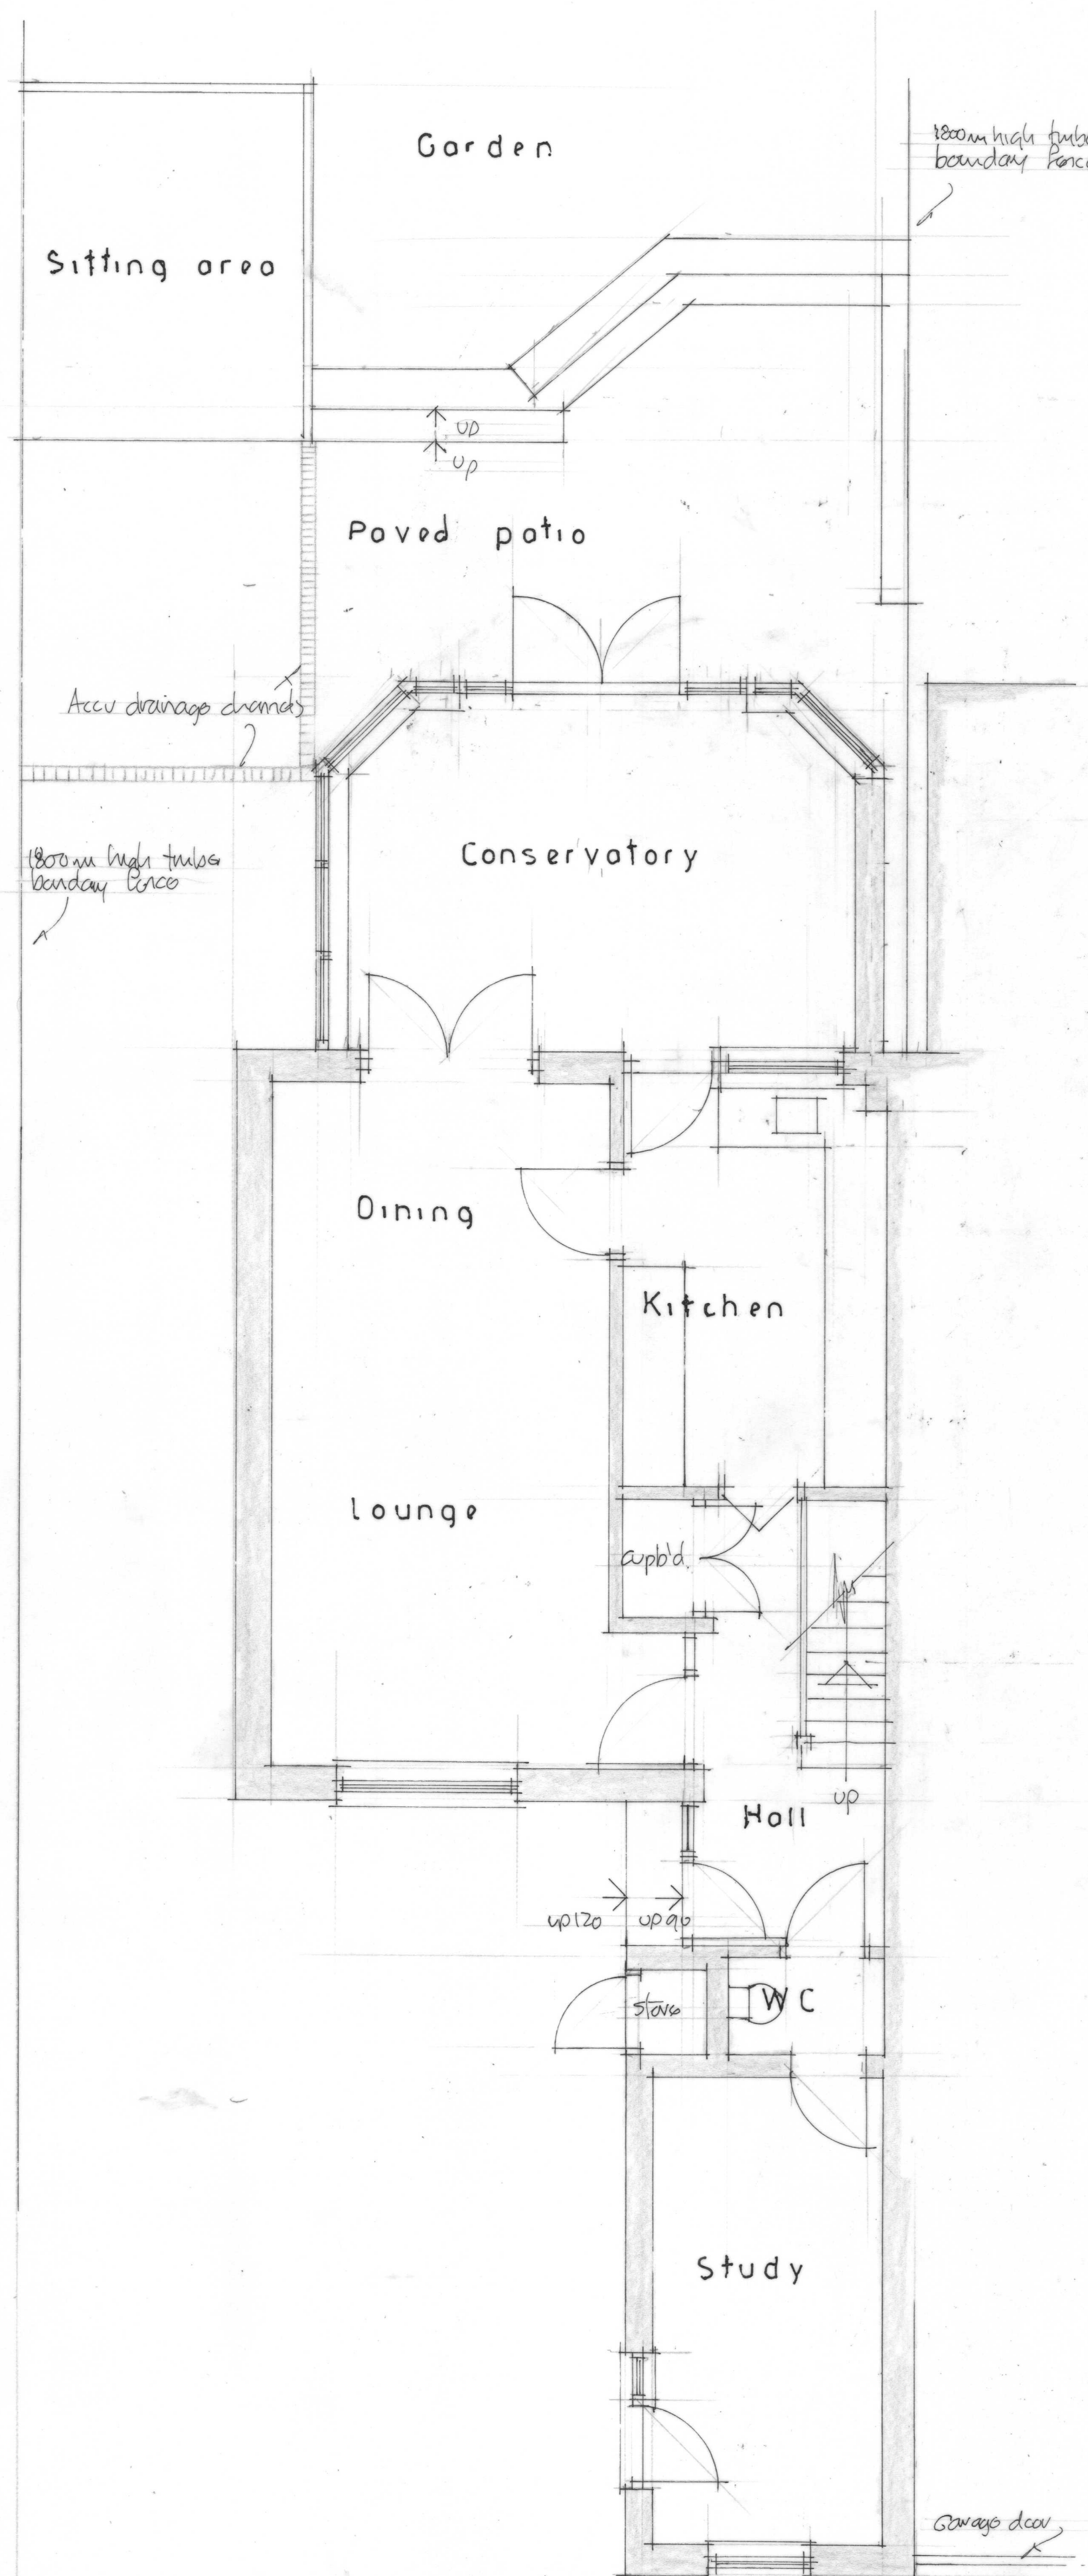

GROUND FLOOR PLAN

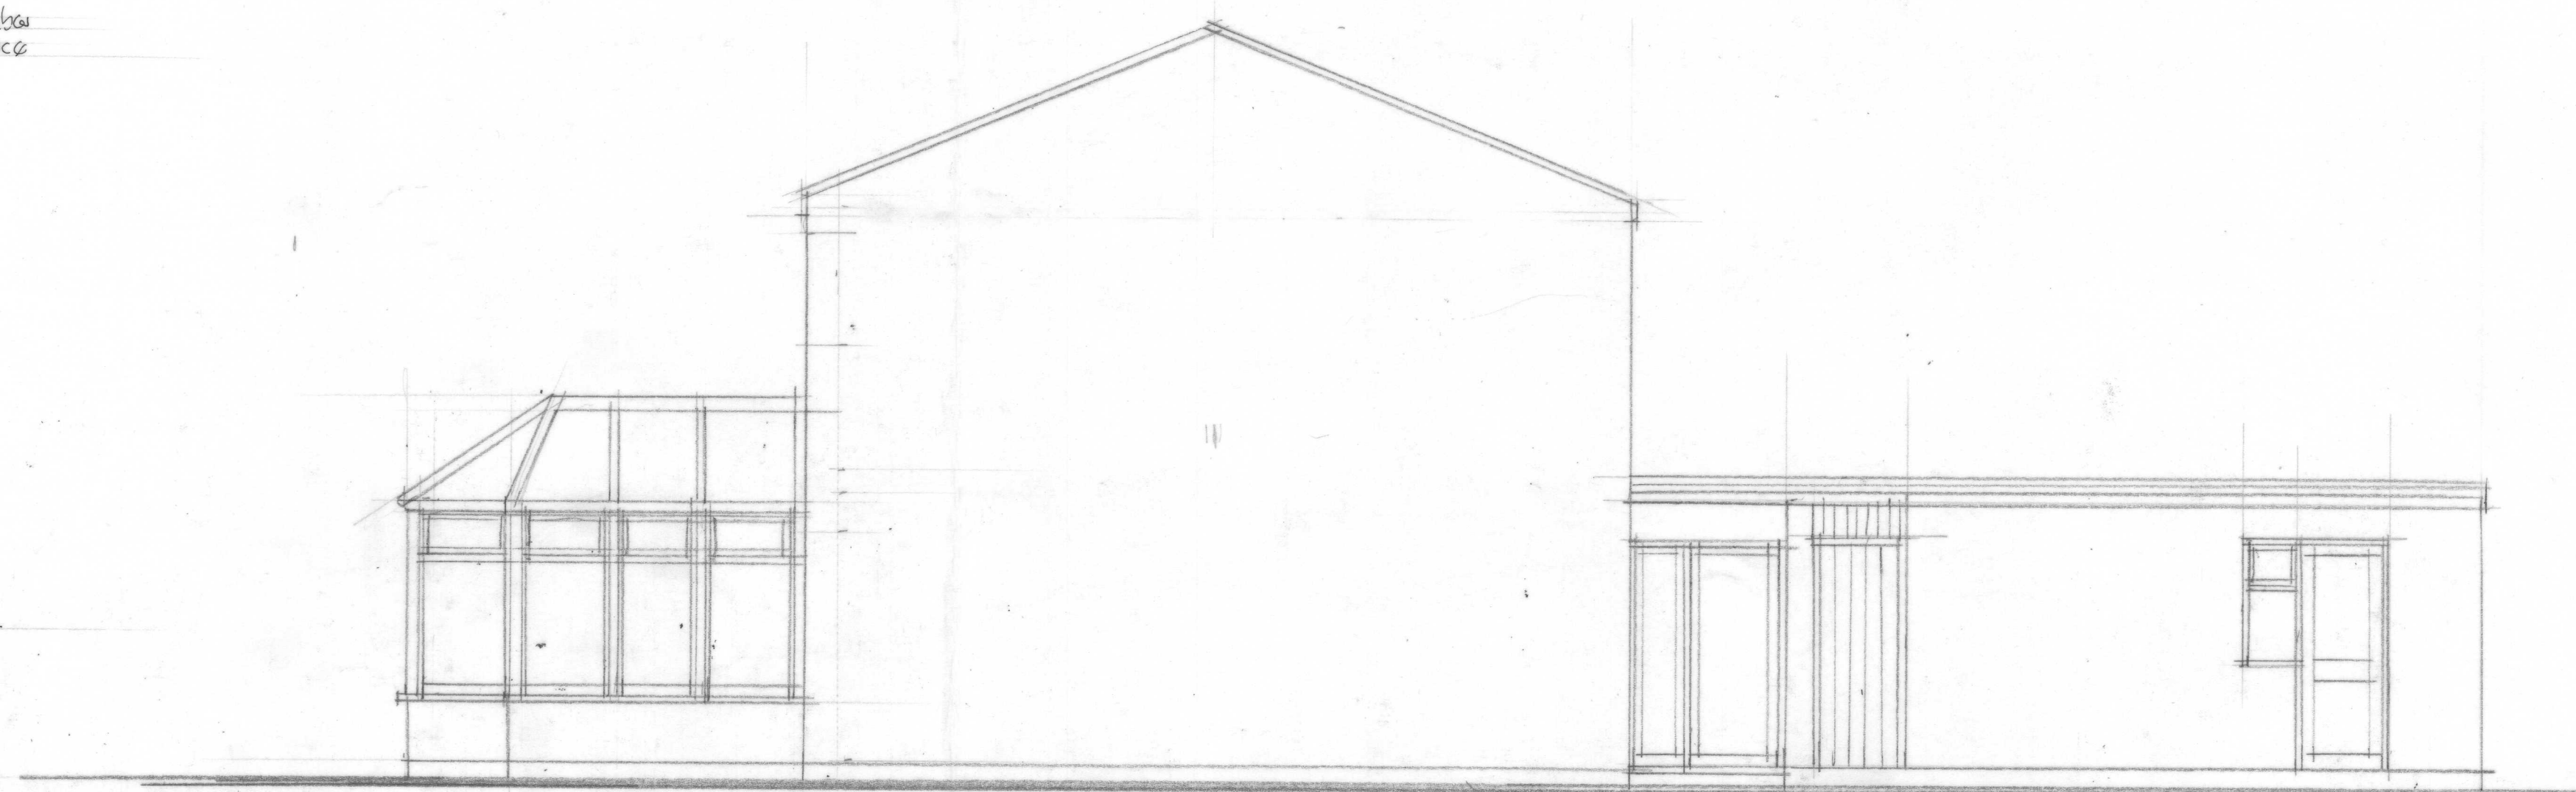

SIDE ELEVATION SOUTH WEST

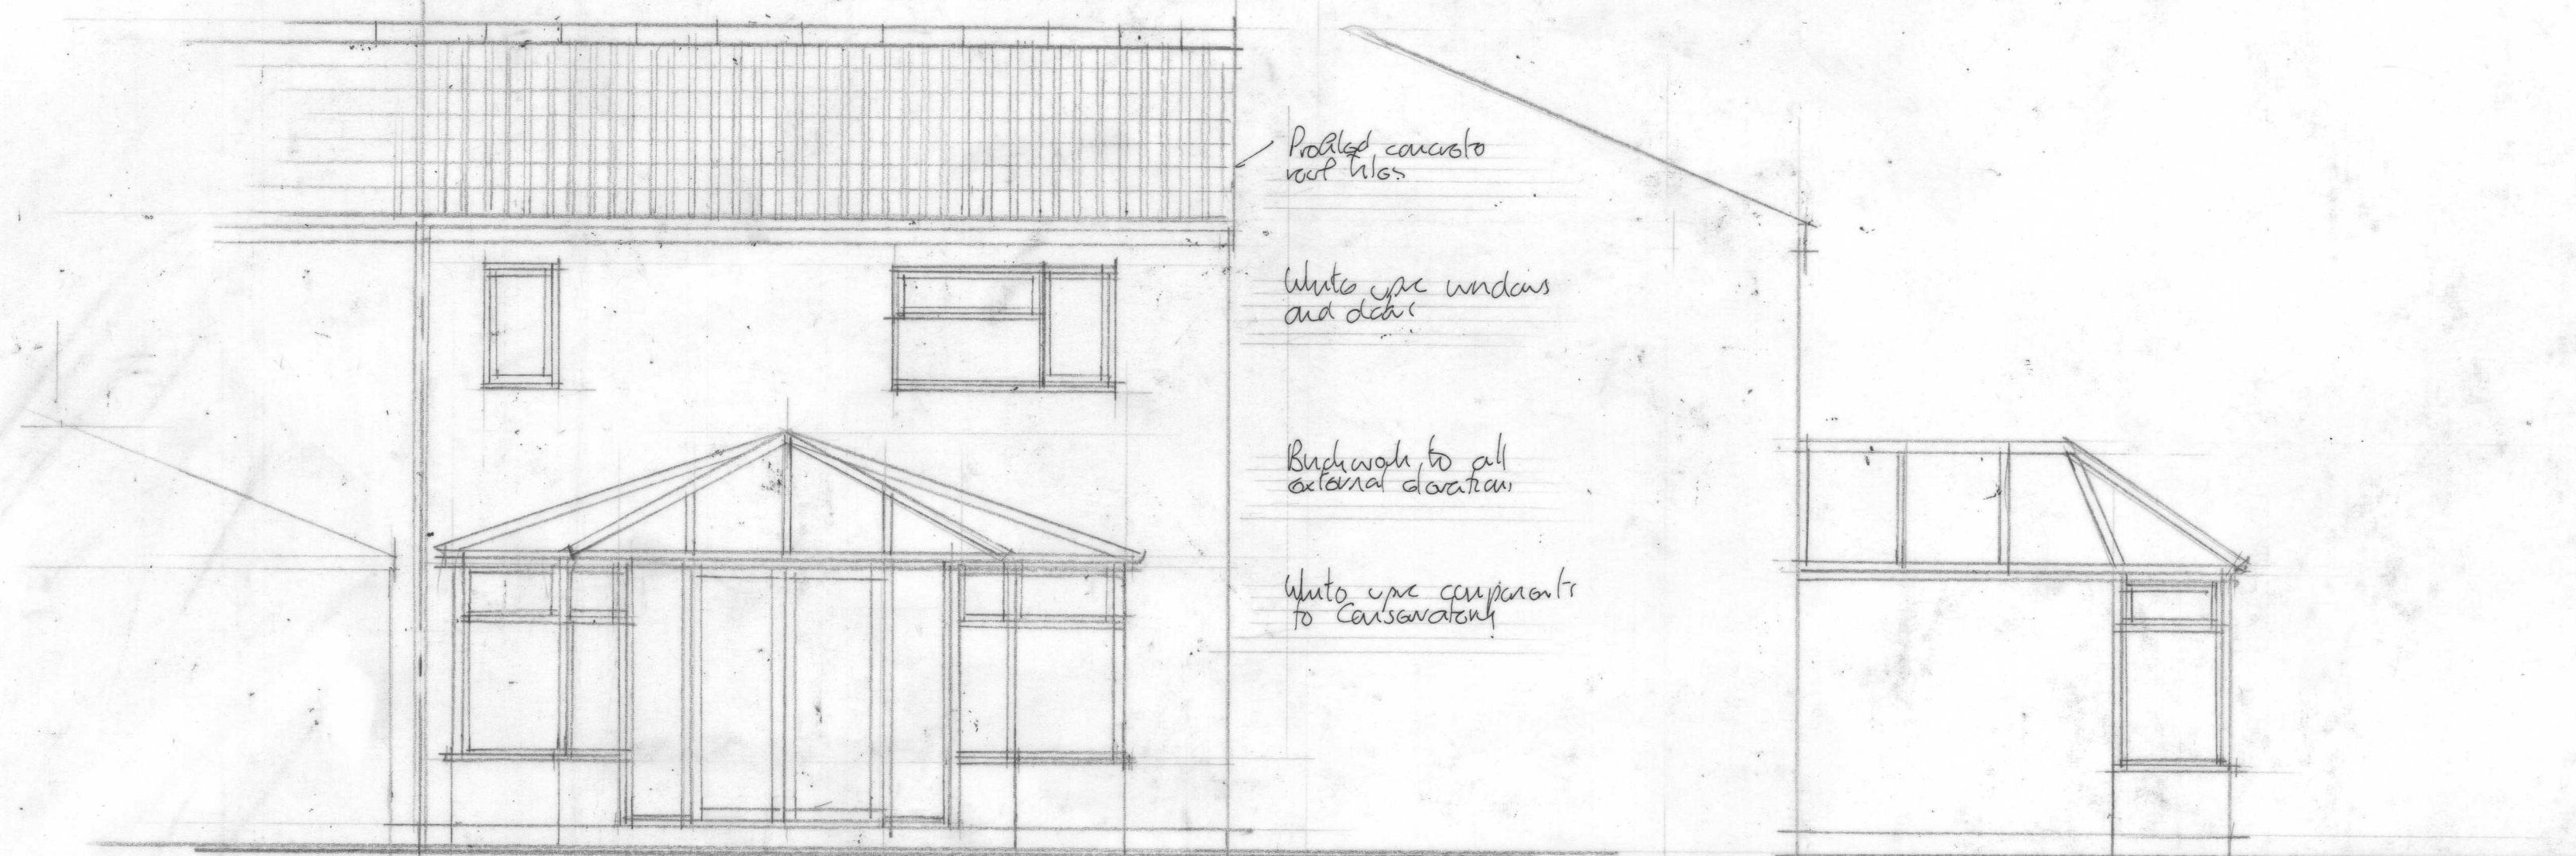

REAR ELEVATION NORTH WEST

SIDE ELEVATION NORTH EAST

PROPOSED EXTENSION TO REAR OF 34 PLANTATION ROAD, CHIPPENHAM, SN14 0EX
EXISTING GROUND FLOOR PLAN AND ELEVATIONS Scale 1/50

5m at a scale of 1/50. All Paper Size

