





Rear - East
Elevations Existing 1:100



Front - West

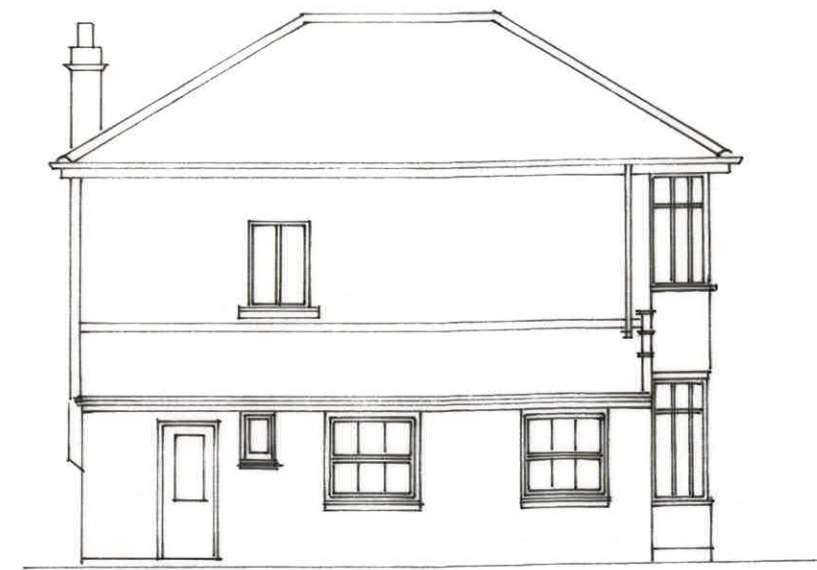


Side - North

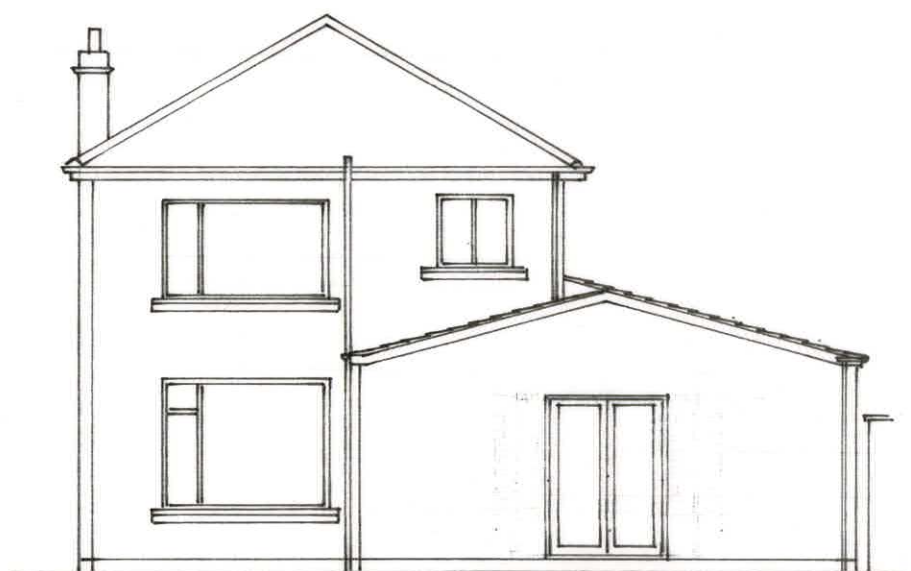

Rear - East




Front - West

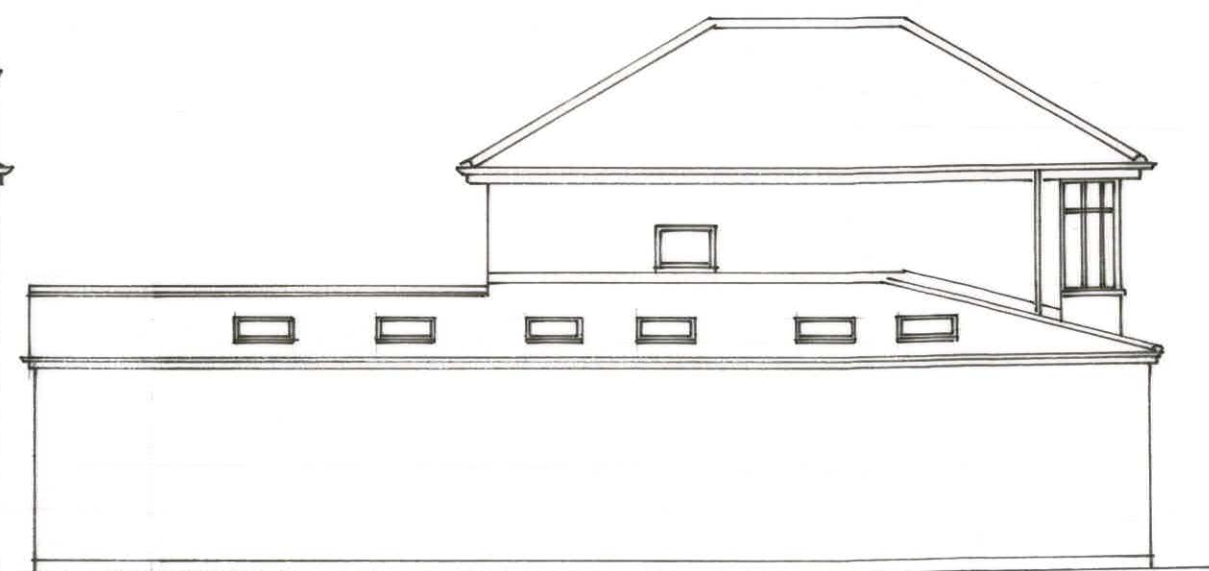


Side North

Elevations Proposed 1:100

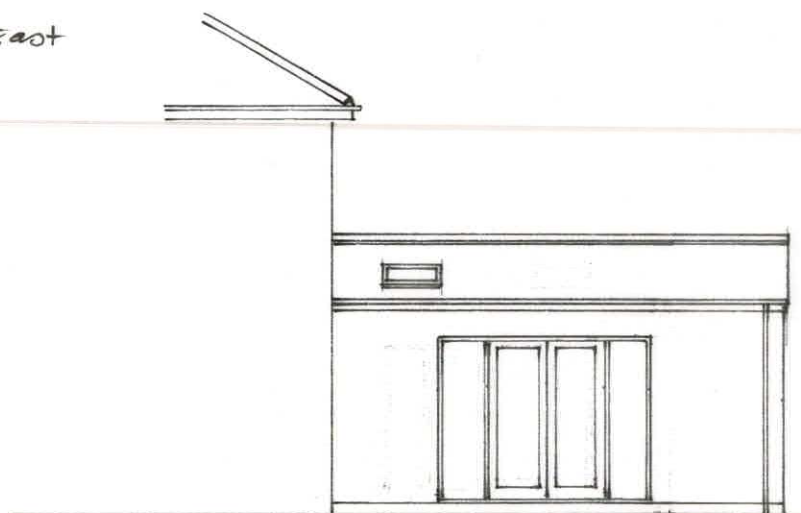

Side - South.

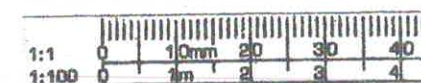

3 Potley Lane Corsham, Wilts SN13 9RY 01225811057	
Project 19 The Tunnings Corsham	
Drawing Elevations Existing & Proposed	
Scale 1:100	Drawing No 2636/3
Date Oct 2025	Drawn Chris Hyde